


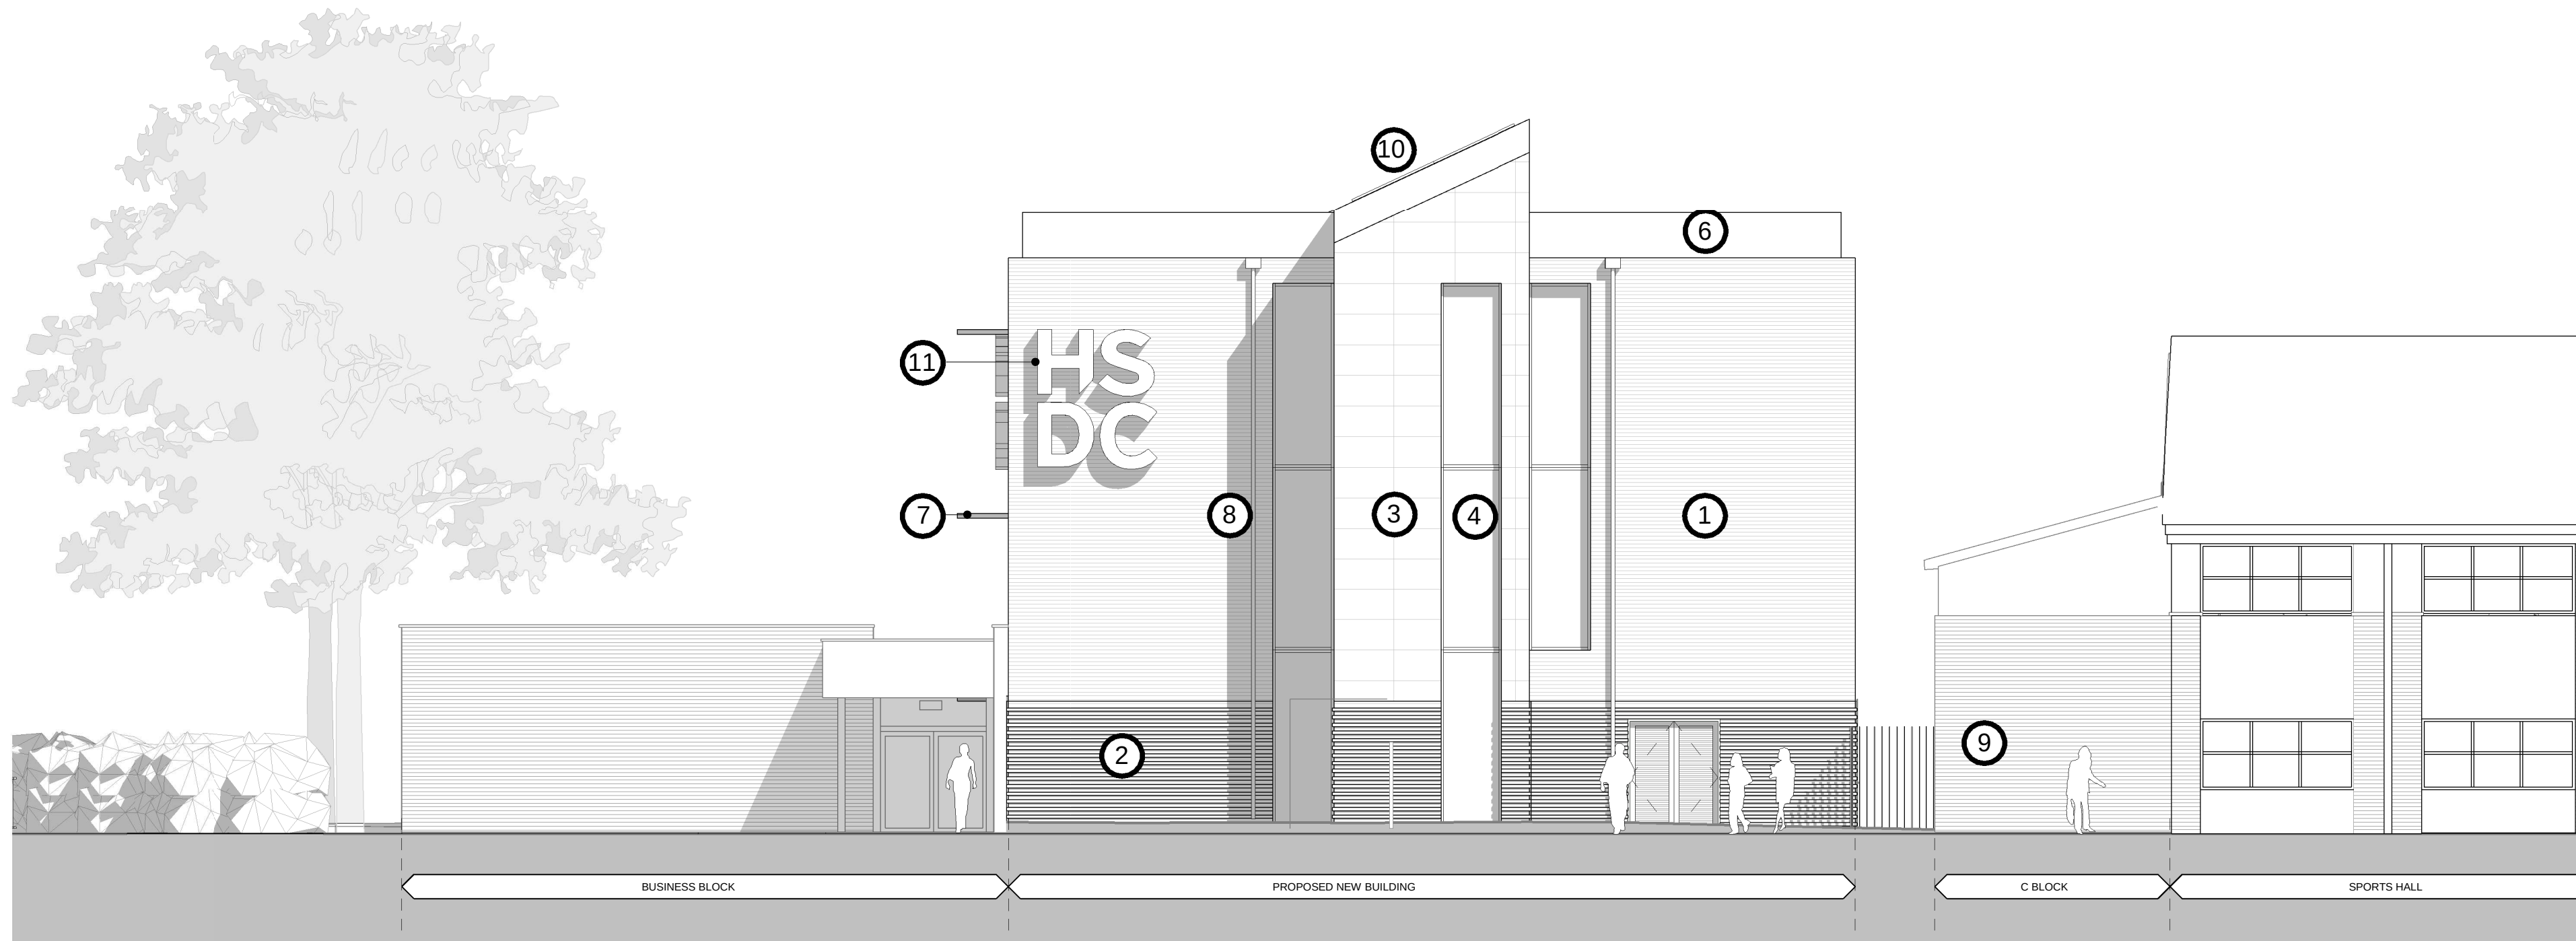

1 | Proposed South Elevation CC
1 : 100



2 | Proposed East Elevation DD
1 : 100

@ Copyright
Ayre Chamberlain Gaunt

A1

SCALE
1:100




NOTES:

The copyright of this drawing is held by Ayre Chamberlain Gaunt Ltd. Not to be used for any purpose without consent.

Key

- ① Brick
- ② Brickwork with relief texture to first storey
- ③ PPC Aluminium cladding
- ④ PPC Aluminium windows
- ⑤ PPC Aluminium Louvres
- ⑥ PPC Aluminium clad parapet
- ⑦ PPC Aluminium brise soleil shading
- ⑧ PPC Aluminium rain water goods
- ⑨ PPC steel weld mesh fencing and gates
- ⑩ PV Panels
- ⑪ Illuminated feature signage

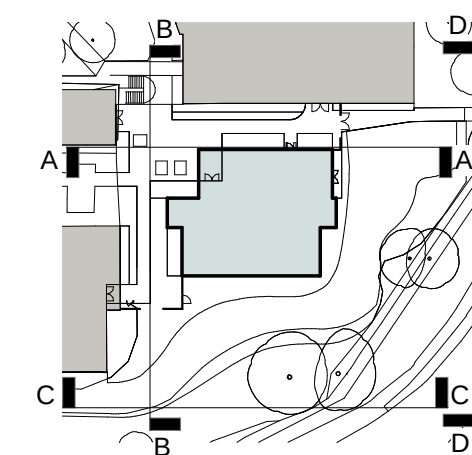

ACGARCHITECTS.CO.UK

Ayre Chamberlain Gaunt
Belvedere House
Basing View
Basingstoke
Hampshire, RG21 4HG

+44 (0)20 3909 5750
mail@acgarchitects.co.uk

**AYRE
CHAMBERLAIN
GAUNT**

PROJECT

Havant Campus
HSDC, Havant, New Road Havant
PO9 1QL

DRAWING TITLE

South & East Elevations

REV.	DATE	DESCRIPTION
P1	15.09.23	Issue for Client Review
P2	29.09.23	Issued for Planning
P3	02.10.23	Issued for Planning

DRWN BY	CHKD BY	APPD BY
ME	TH	DG

DRAWING NO.

project code - originator - volume - level - type - role - number

HVT-ACG-XX-ZZ-DR-A-4001

STAGE	SUITABILITY
RIBA stage	code description
2	S2 Suitable for Information