



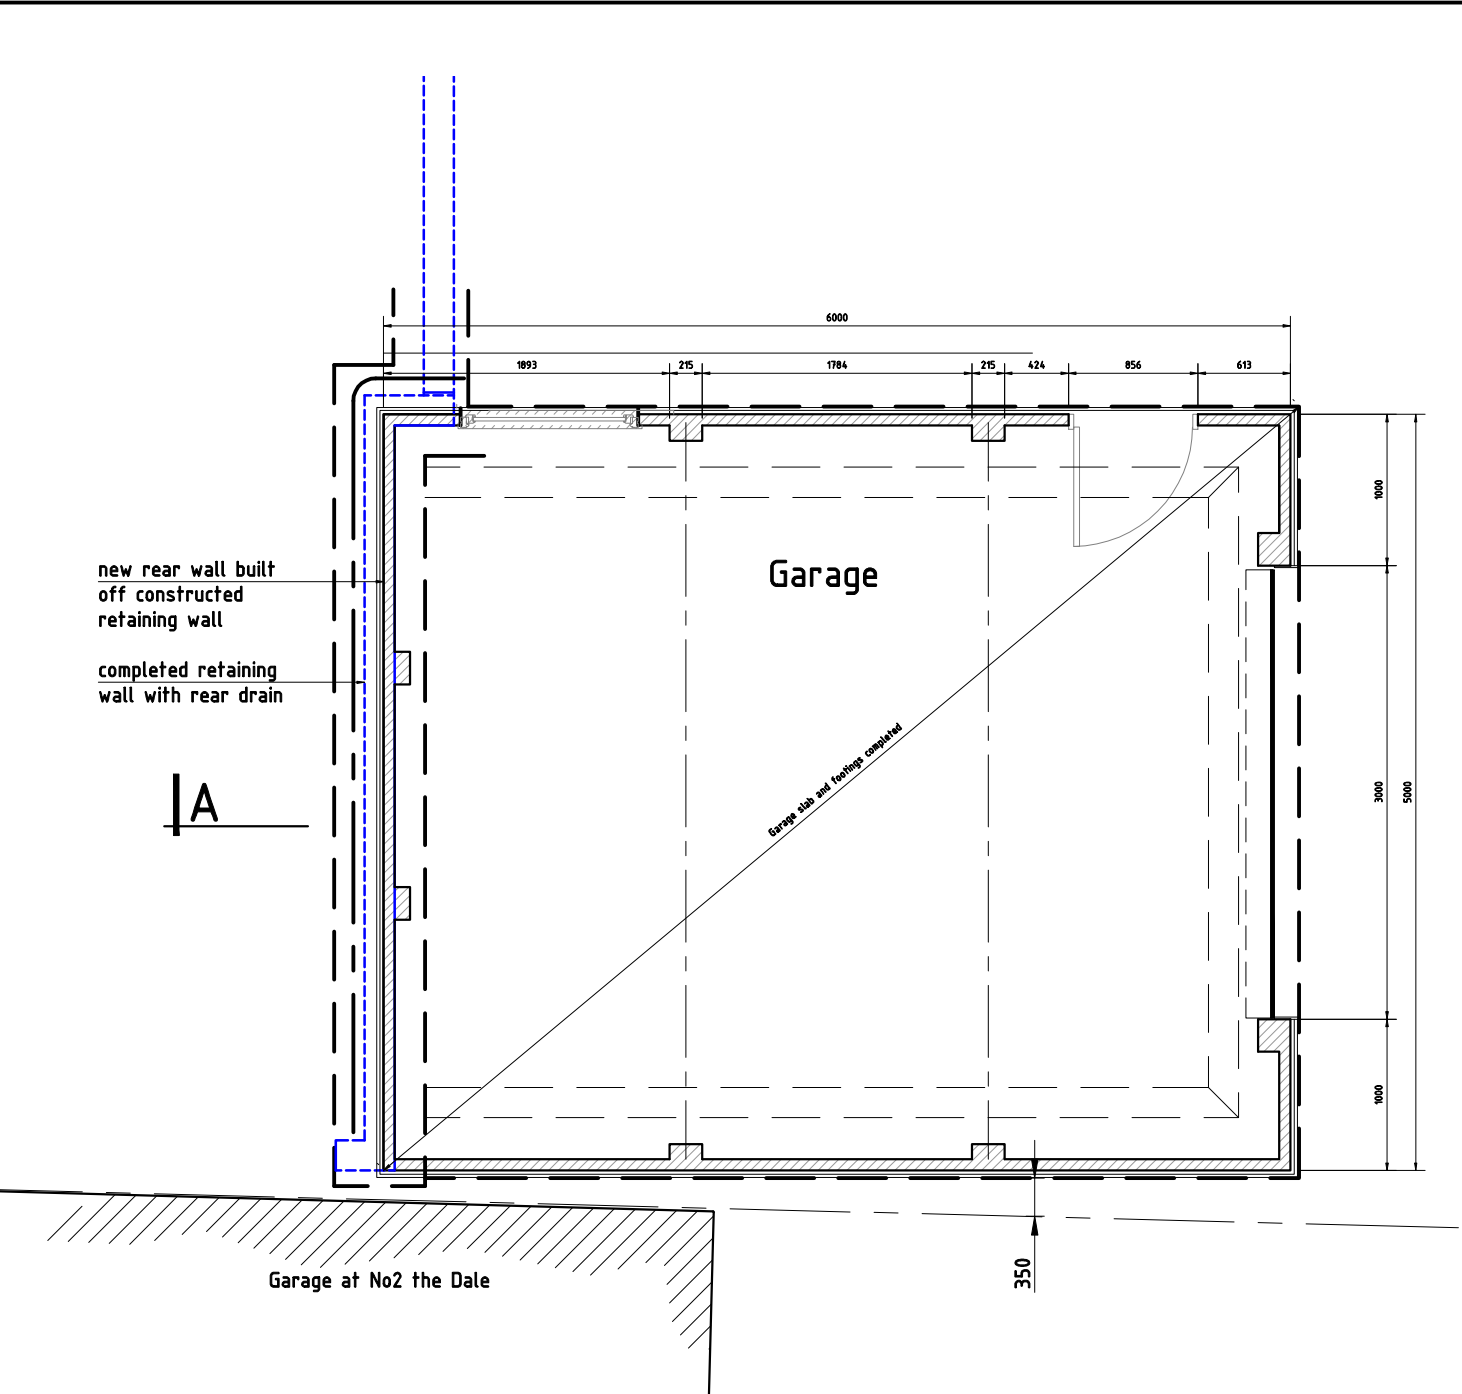

Ground level plan

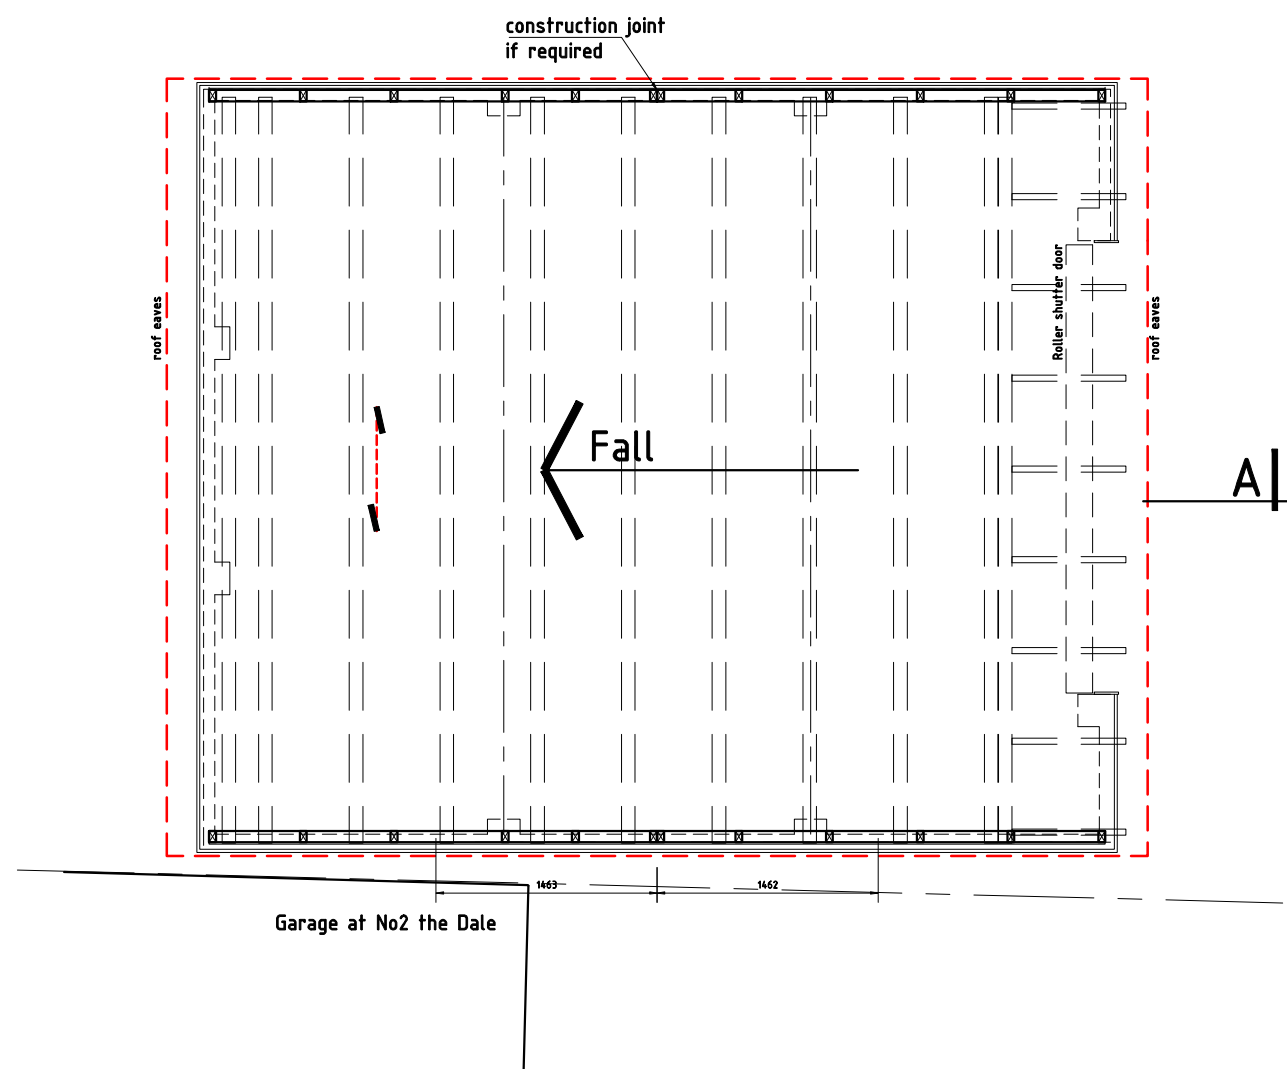

Roof Plan

Rev A, roof amended to suit flat roof design bfs July24

© Construction Design Projects
These drawings are not to be copied or distributed to third parties without the written consent of Construction Design Projects

project	Proposed New Extension and replacement garage 9 The Brow,Purbrook		drawn by bf.sales		date March 2024		Job No		Drg No		 PROJECTS CONSTRUCTION DESIGN Architectural , Civil & Structural Draughting Services 6 Tukes Avenue,Bridgemary Gosport,Hampshire,PO13 oSE tel 01329 311671 tel 07956 065421 Bernie_cdp100@hotmail.com
drawing title	Garage Construction Details		checked by bf.sales		date March 2024		2016		19		
			scale 1:50		rev A						