

Drawing
Technical

info@drawingtechnical.co.uk
07845656848

Site Address: 2 West Haye
St Peter's Road
Hayling Island
PO11 0RT

Drawing Title: Existing Floor Plans & Elevations

Client Name: Mr Sam Wilson

Job No.	Scale	Date
DT270	A1	21/03/2024

Revision	Drawing No.	Drawn By
A	DT270P-1	LA

Drawing Notes

The contents of this drawing are copyright to Drawing Technical and may not be altered, copied or reproduced without written consent.

Contractor must verify all dimensions and report any discrepancies before putting work in hand.

Drawings for PLANNING purpose only and hence do not scale from this drawing.


Rev	Description	Date




Existing Principal Elevation
1:100

Existing Side Elevation
1:100

Existing Rear Elevation
1:100

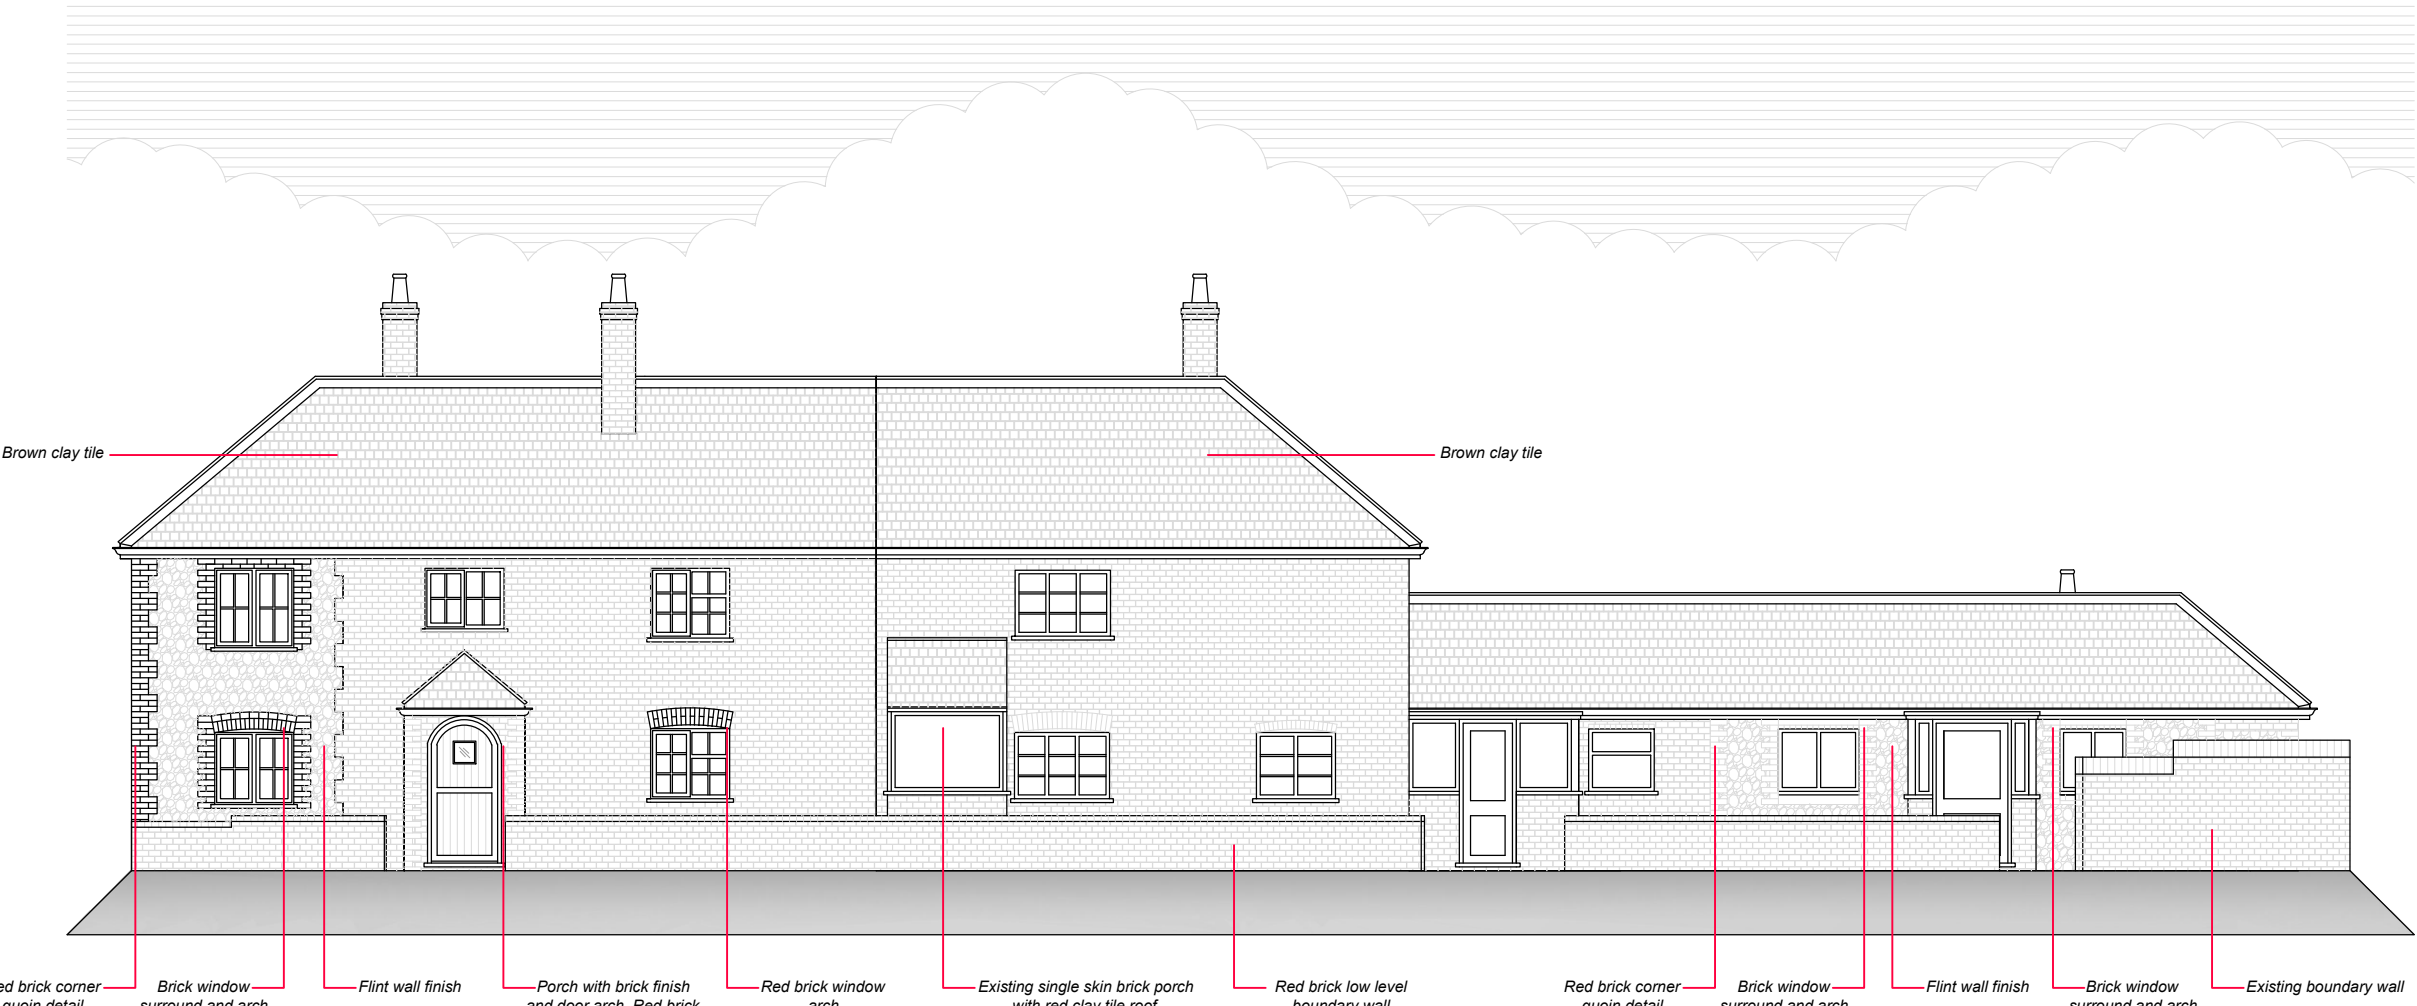

1-2 West Haye Cottages Existing Street View
1:100



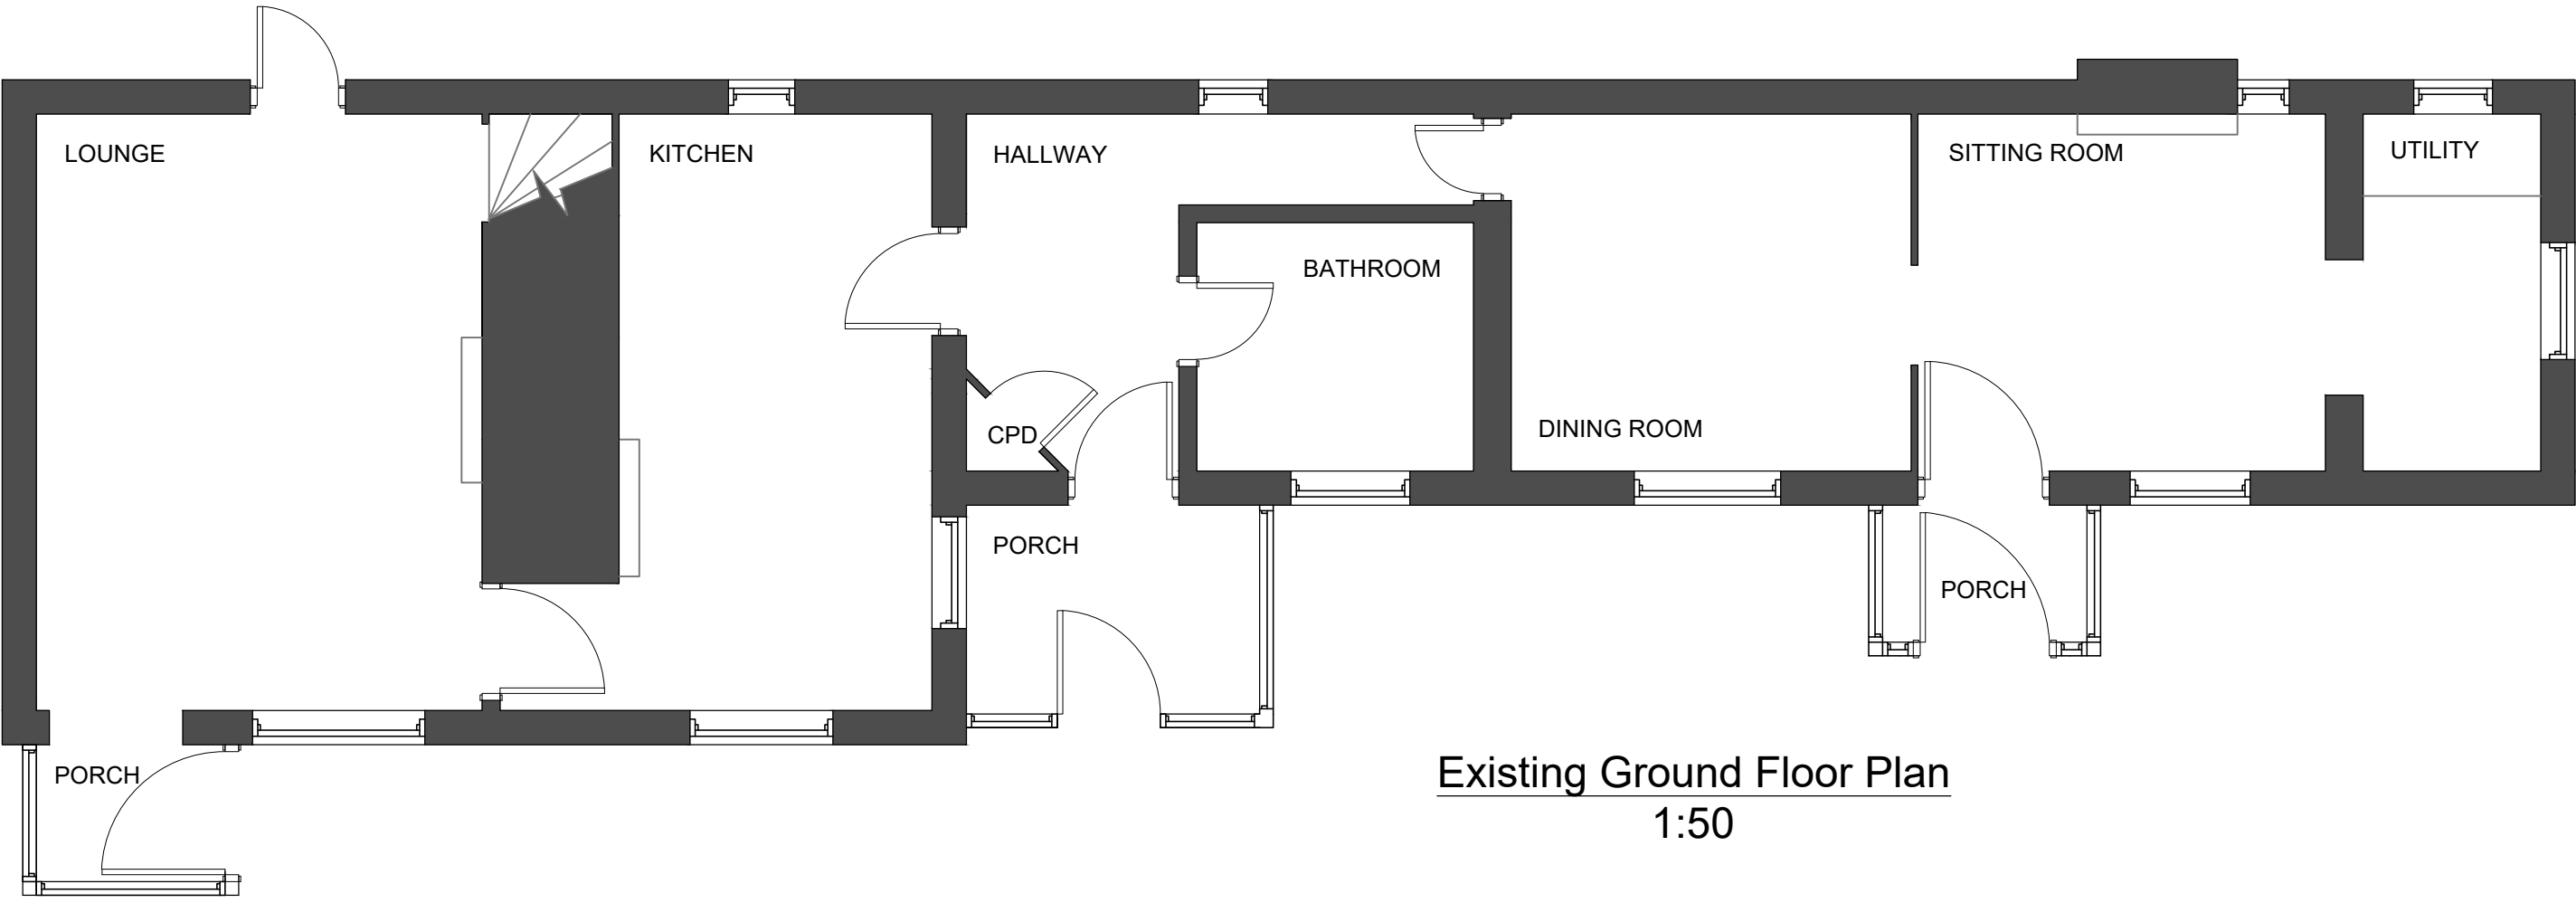


Existing Ground Floor Plan
1:50



Existing First Floor Plan
1:50

Existing Roof Plan
1:100

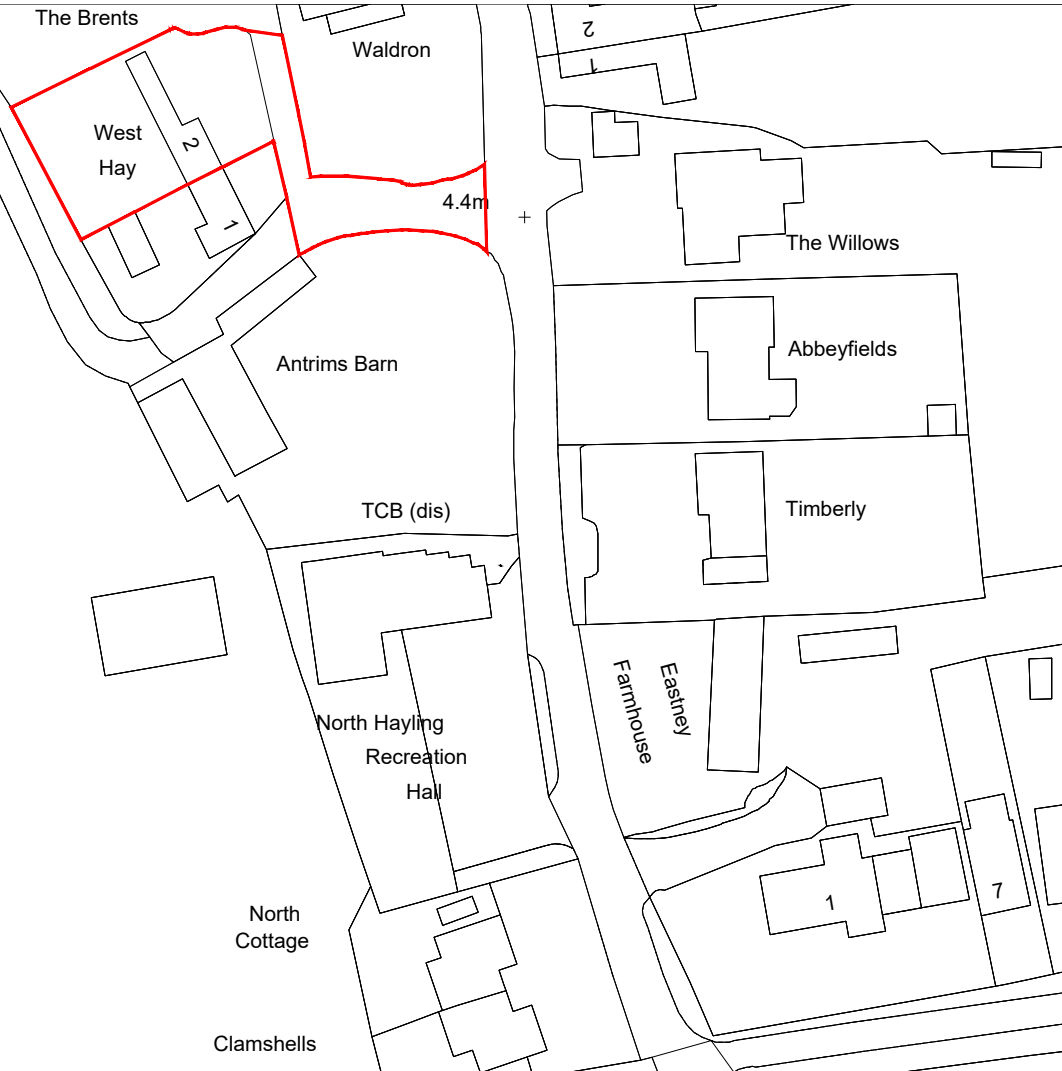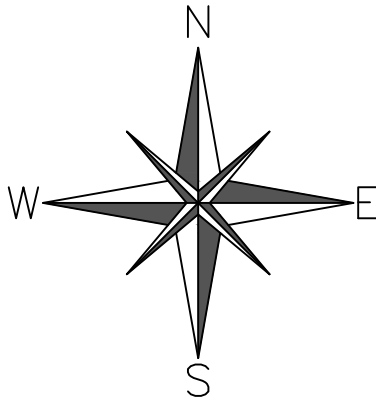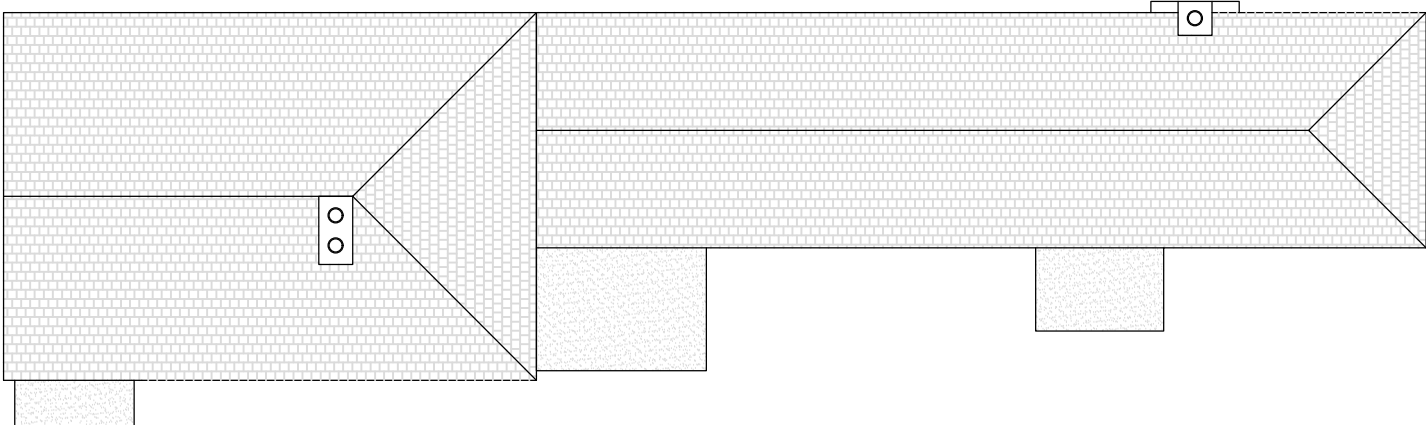

Location Plan
1:1000

OS 100047474