





Existing Front Elevation
Scale 1:100

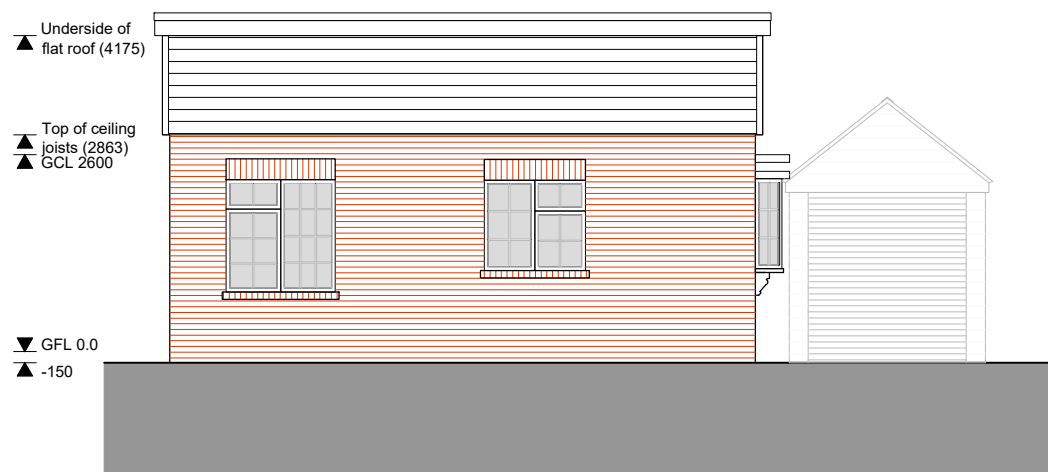

Existing Side Elevation 1 of 2
Scale 1:100

 

Existing Rear Elevation
Scale 1:100



Existing Side Elevation 2 of 2
Scale 1:100

Rev	Date	Description	By	PM
A	03.10.23	First Issue	LFL	JM

REVISIONS



Design Team Studios LTD
Copyright Reserved
Check Dimensions on Site

© Crown copyright and database rights [2023]
Ordnance Survey 0100031673
© Local Government Information House Limited copyright and database rights [2023] 0100031673

DRAWING STATUS:
Existing

REVISION:
A

PROJECT
57 Park Lane
Bedhampton, Hampshire PO9 3HQ
CLIENT
Shaun Robson and Julie Mein

Scale @ A3: 1:100
Date: © Oct 2023

Drawn by: LFL
Checked by: JM

DRAWING TITLE
Existing Elevations

DRAWING NUMBER:
629.E103_A

Design Team
Studios
The Clock Tower, Great Southsea Street at Castle Road
Southsea, Portsmouth, Hants, PO5 3BY
Tel: 02392 837149



E: info@designteamstudios.com
W: www.designteamstudios.com