


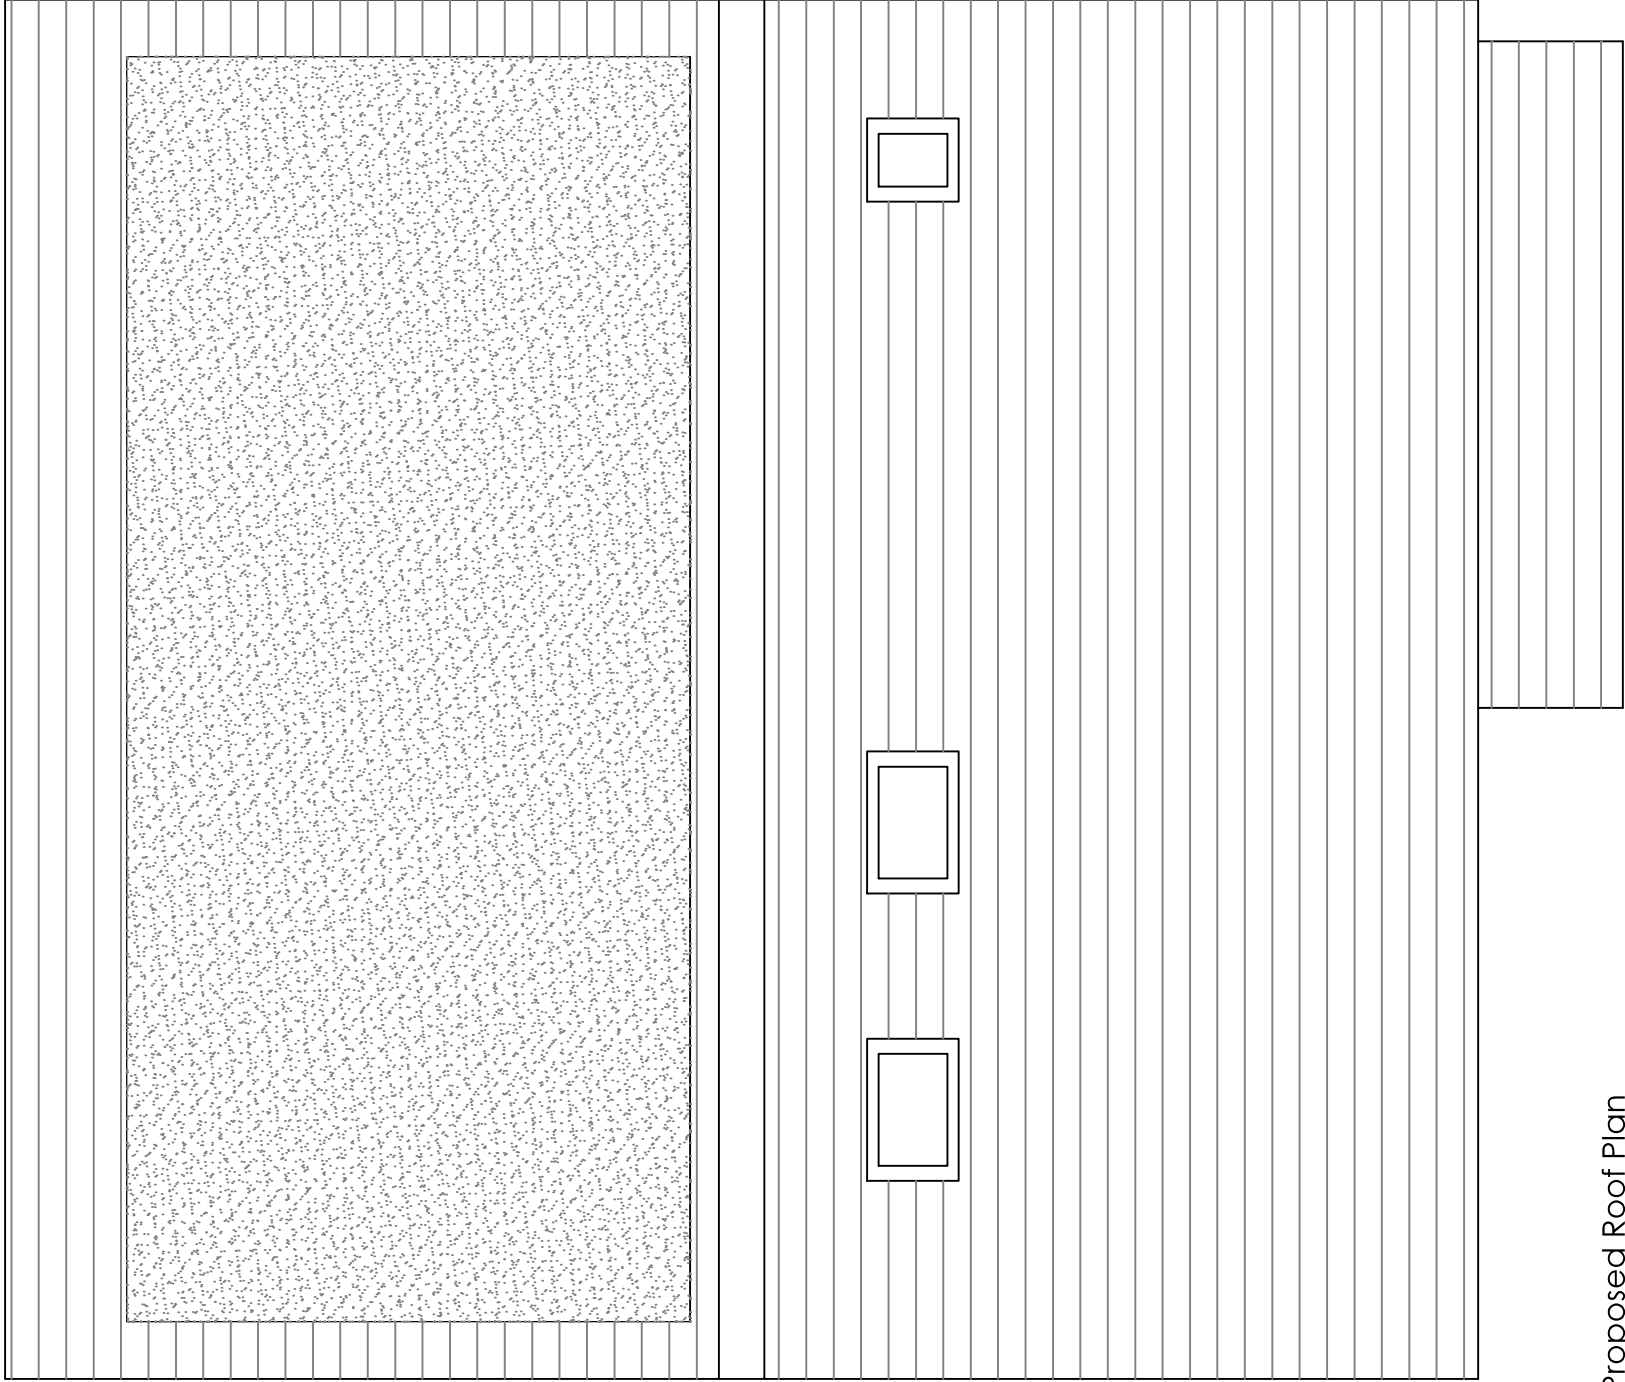

Proposed Roof Plan

Copyright is reserved by GBS Designs and is issued on the condition that it is not copied or disclosed by or to any unauthorised persons without prior consent in writing from GBS Designs.

All dimensions to be checked on site

All structural elements to be specified by a suitably qualified structural engineer.

REV	DESCRIPTION	DRAWN	DATE
-	Initial design	GBS	30.08.23
A	Internal changes to all floors with some fenestration changes to loft conversion	GBS	25.10.23
B	Ensuite in loft conversion enlarged and new window to serve new ensuite on first floor	GBS	08.11.23

Drawing Ref	Scale at A1	Scale at A3
17GARCLOS 10	1:25	1:50

Drawing Title
17 Garden Close, Haying Island, Hampshire, PO11 9AD.

Scale Bar
0 1 2

Date	Drawn by
29 AUG 2023	GBS



CAD - ARCHITECTURE - DESIGN

6 Shillinglee Waterlooville
Hampshire PO7 5RW
Tel 023 9225 8315
www.gbs-designs.co.uk