

29 NORTH SHORE ROAD, HAYLING ISLAND
PROPOSED

NOTES:

Dimensions to be checked on site before commencing work.
Any discrepancies shall be reported to the architect immediately.

Do not scale from these drawings except for planning purposes.

Use figured dimensions only.



Where applicable this drawing is to be read in conjunction with other consultants' drawings.

All drawings to be read in conjunction with specification and all other drawings including structural engineer and mechanical and electrical drawings / specification




SOUTH ELEVATION

1:100

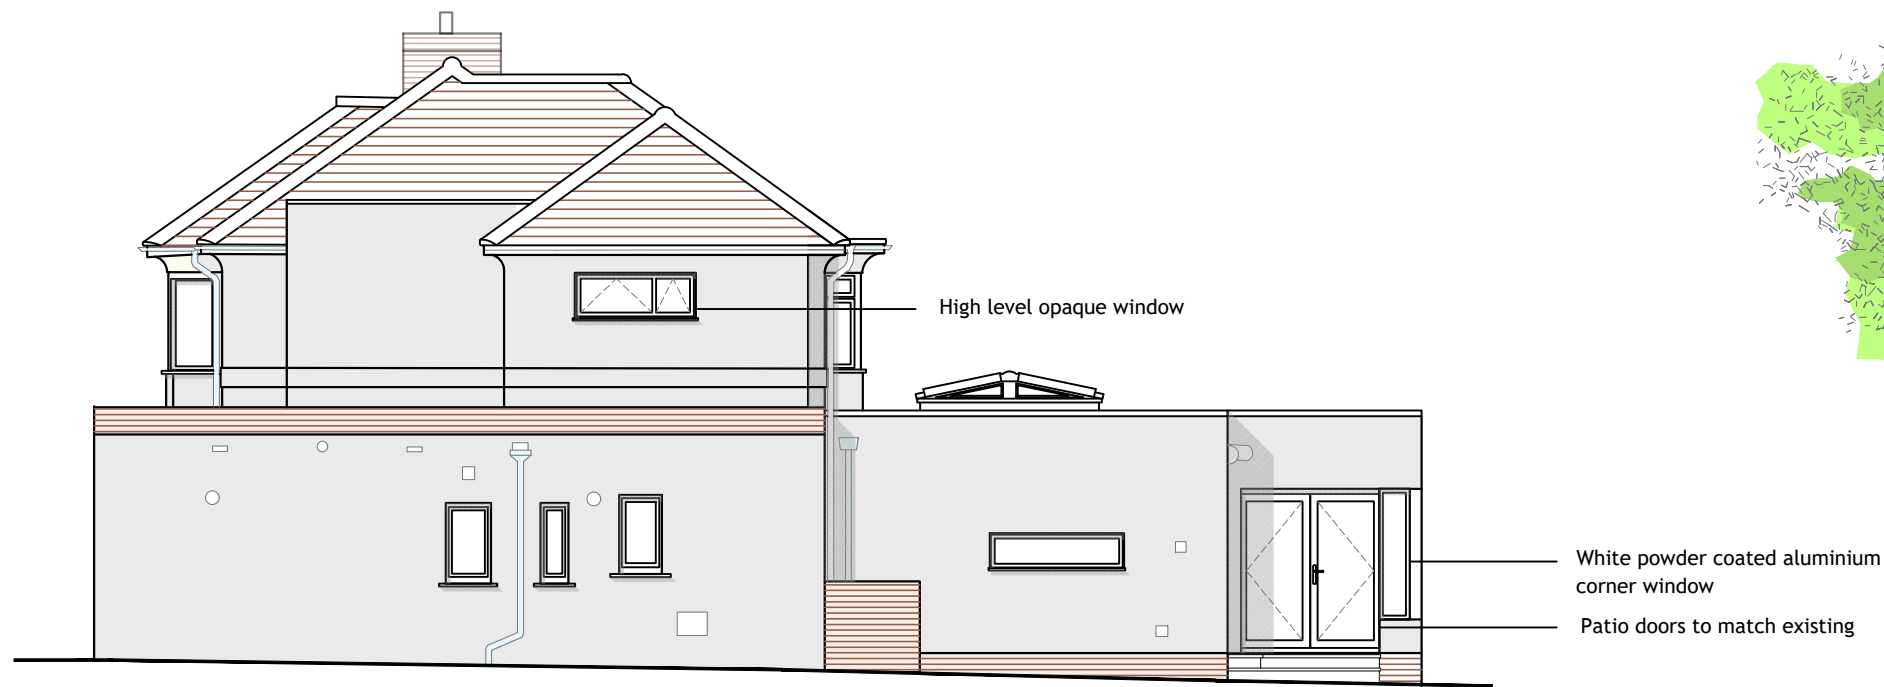 

EAST ELEVATION

1:100

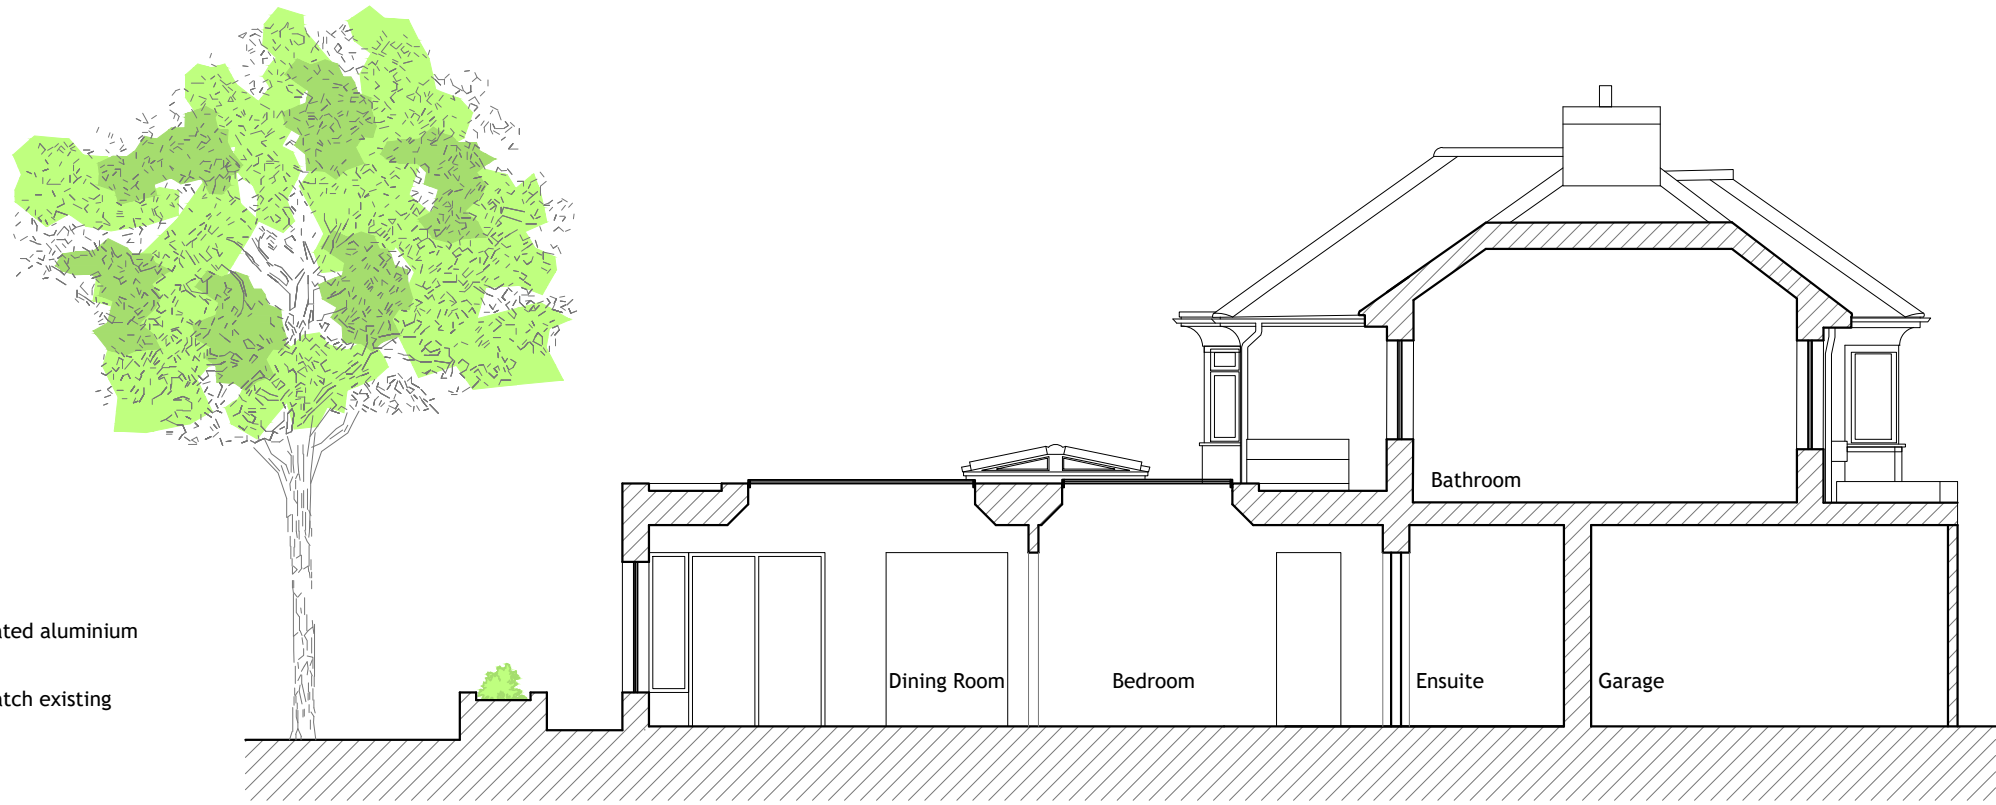



SECTION A-A

1:100




NORTH ELEVATION

1:100

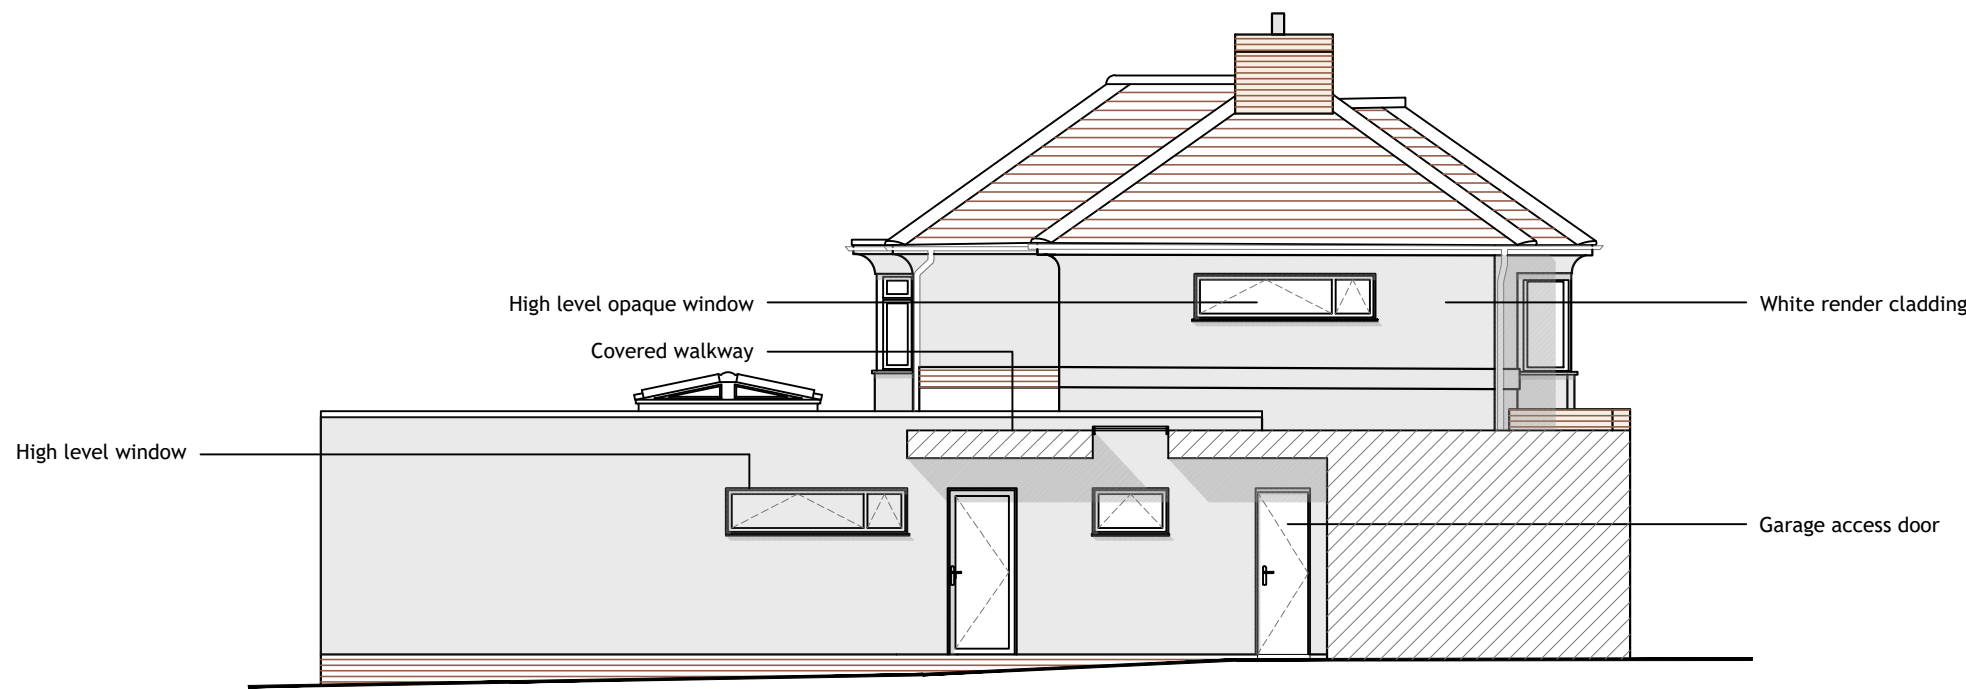 

WEST ELEVATION

1:100

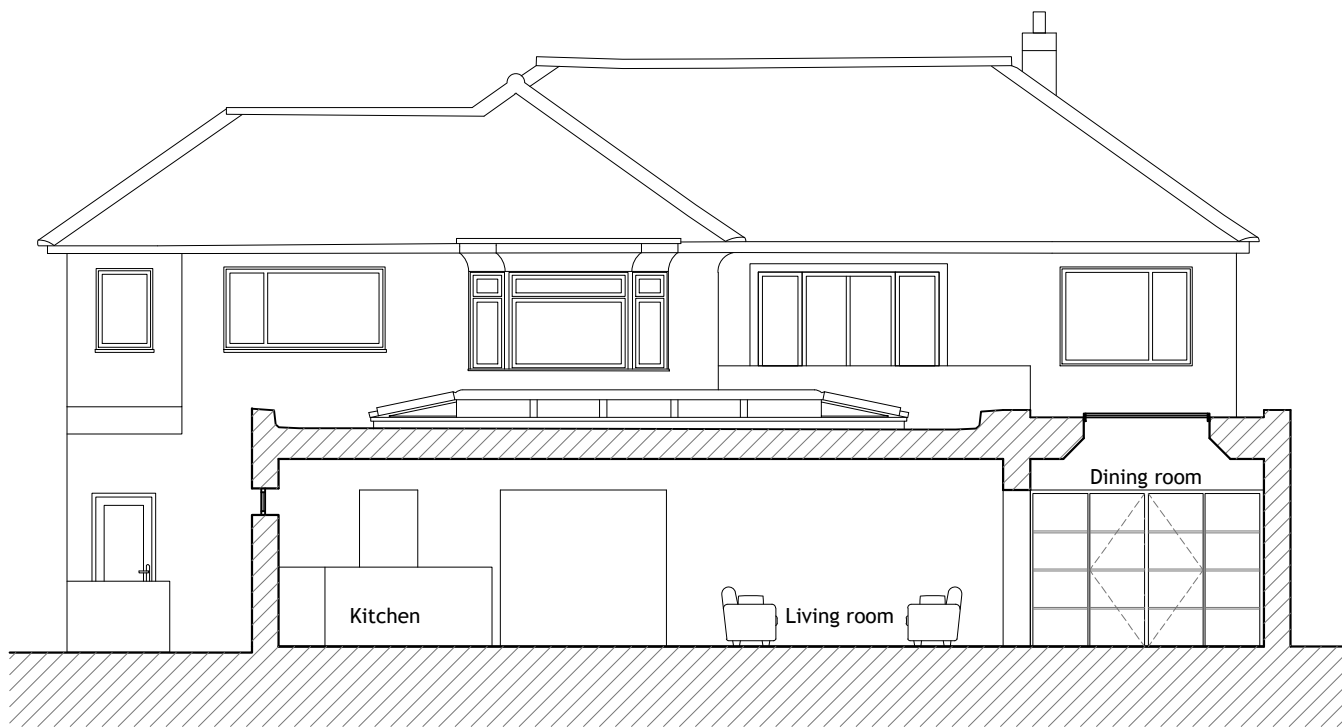

SECTION B-B

1:100

C	28/06/23	For Comment	JH
B	05/06/23	For Comment	JH
A	17/05/23	For Comment	JH
REV	DATE	AMENDMENT	DRAWN

hd

architects

Helver Davies Architects Ltd

1 The Old Flour Mill,

Emsworth, PO10 7BT

01243 370 715

www.hdarchitects.co.uk

mail@hdarchitects.co.uk

PROJECT

29 North Shore Road

Hayling Island

PO11 0HL

DRAWING

PROPOSED;

Elevations

Section

SCALE

as noted @ A1

DATE	JUNE 2023	DRAWN	JH
DRAWING NUMBER	23035-04	REVISION	B