

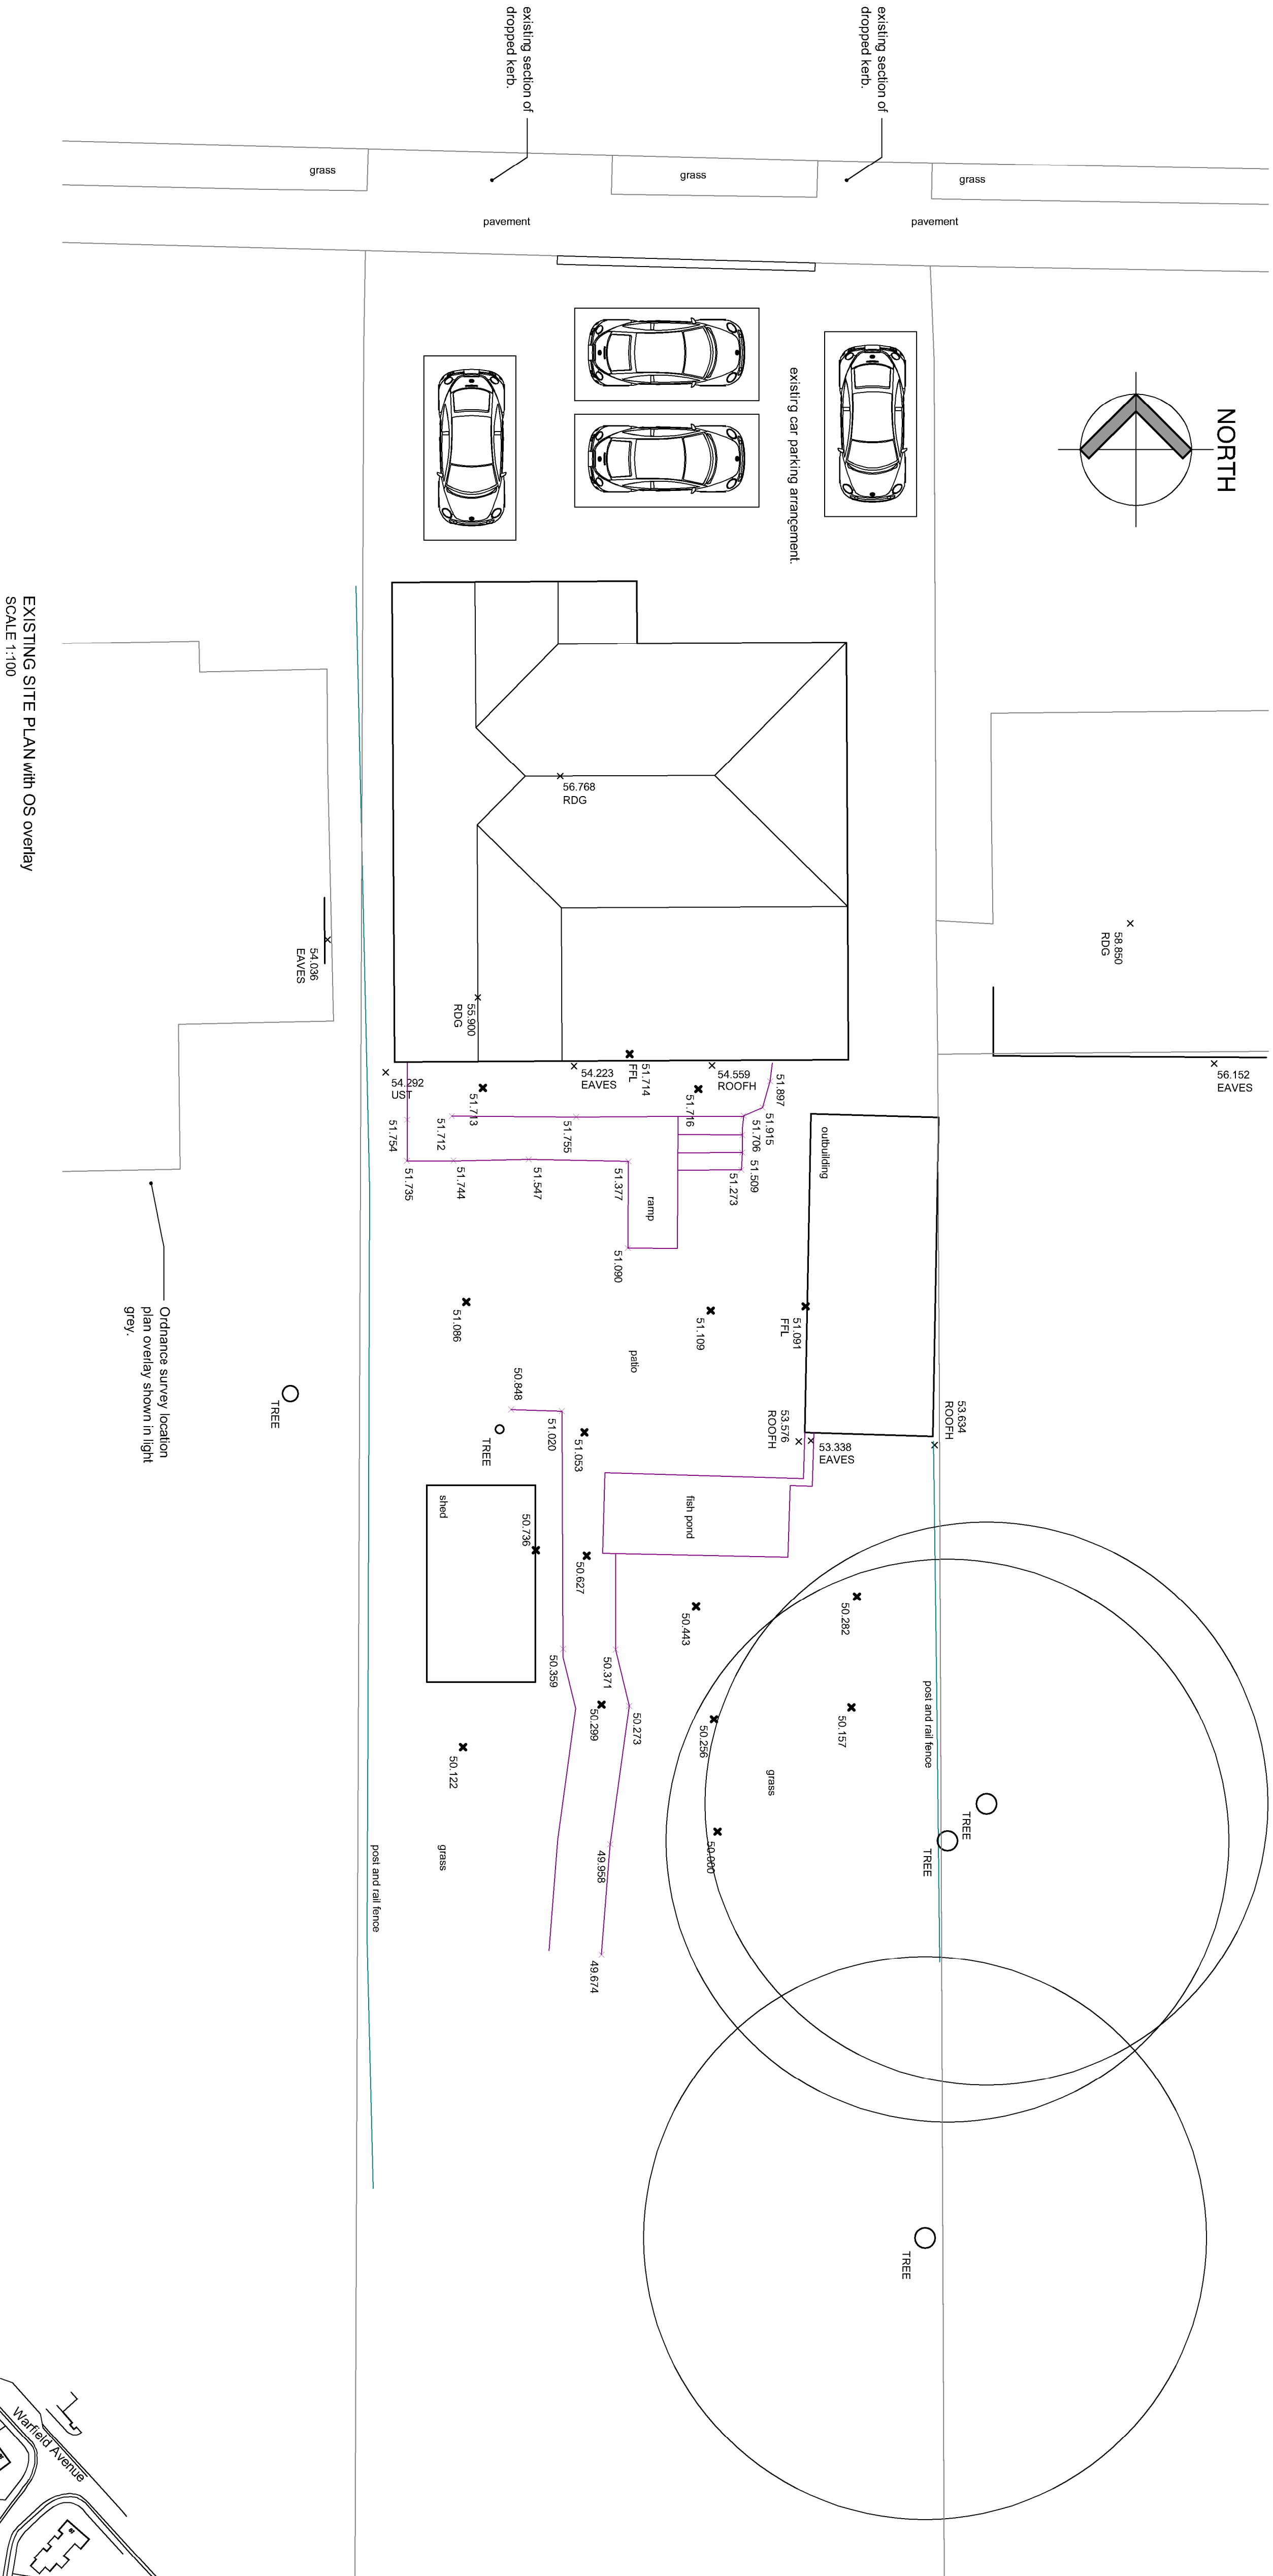


NOTE: Scale from this Drawing (except for planning approval).
All dimensions are in millimetres and to be checked on site.
All Dimensions relating to subcontractors or suppliers work
must be checked and signed between the main contractor and
the sub-contractors and suppliers.

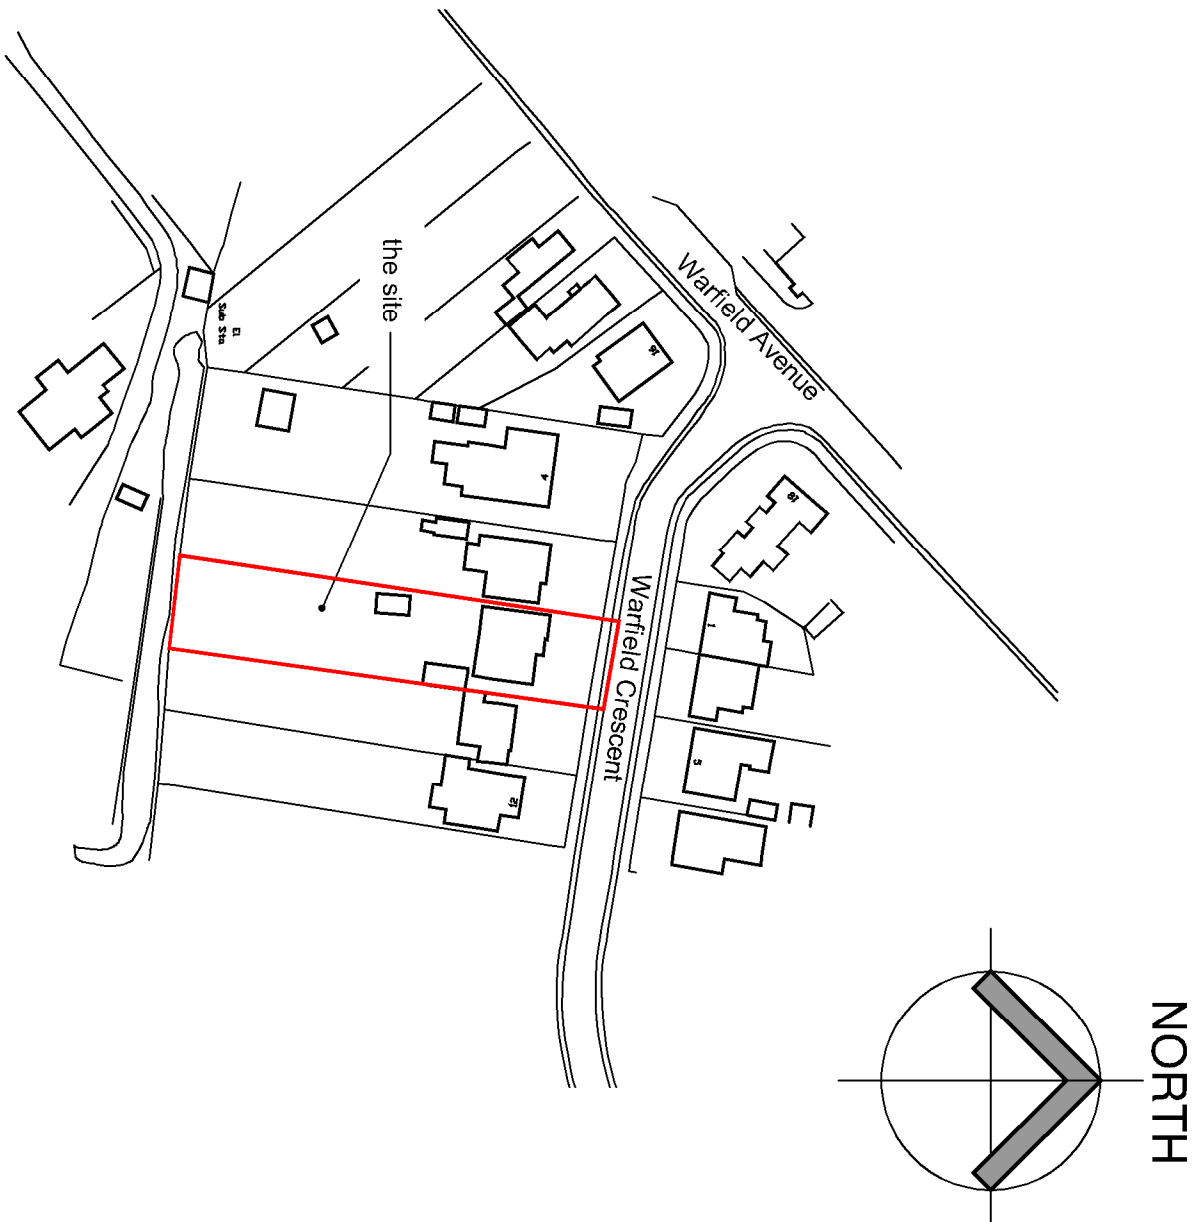

EXISTING SITE PLAN with OS overlay
SCALE 1:100

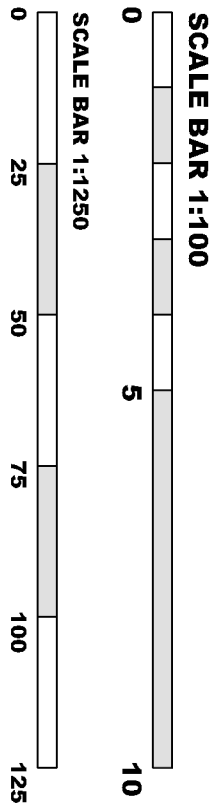

LOCATION PLAN
SCALE 1:1250
Ordnance Survey © Crown Copyright 2024. All rights reserved.
Licence Number 100022432

DRAWING TITLE -				DATE -				SCALE -			
PLANNING APPLICATION -				August 2024				1:100 & 1:1250 @ A1			
EXISTING SITE PLAN & LOCATION PLAN				GP				Z4261 PL301			
Client: Mr Proudfoot, 8 Warfield Crescent, Watlington, Hants.				DRW -				Rev			
				GP				A			

gpr architectural design

T: 01747 011292 E: gavin.jag917@gmail.com