




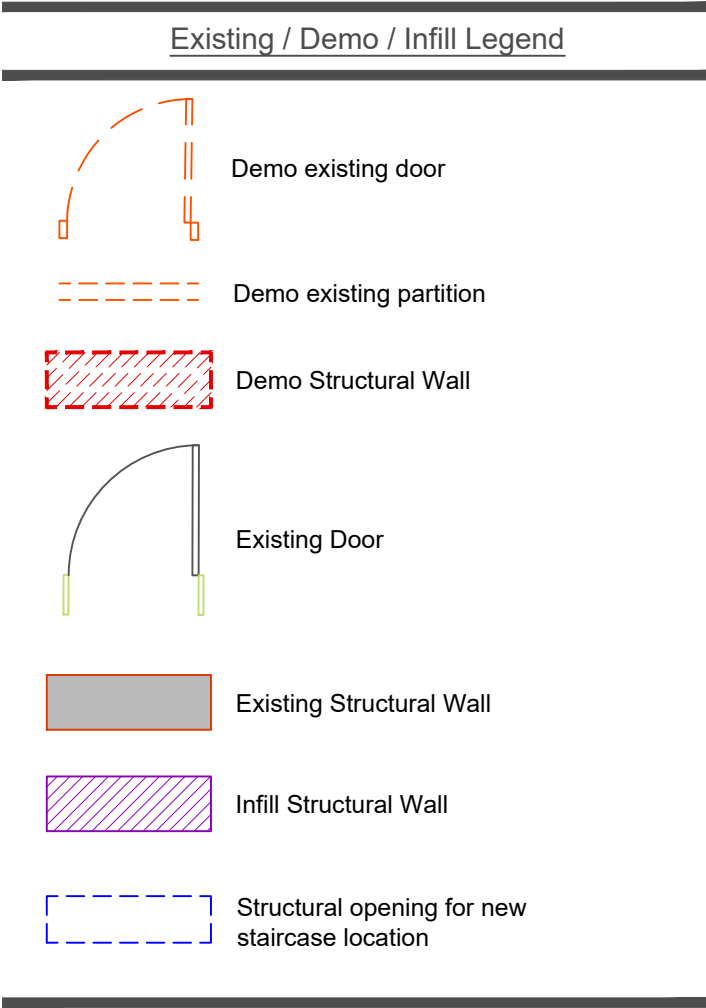


LEGEND			
Stables			
00 Refer key for further detail of proposed alterations to existing building fabric			
01 Existing openings to receive new windows / doors.	15 New opening for conservation rooflight.		
02 Single storey extension to be demolished.	16 Existing rooflight retained.		
03 Existing floor to be removed and replaced with new insulated and damp proofed floor	17 Existing window to be blocked up with flintwork to match existing, recessed from face of existing wall.		
04 New doors into existing openings - levels to be reduced	18 Existing stairs to be removed and openings in floors to be in-filled.		
05 Amend existing window openings for new doorway.	19 Form new opening in floor for proposed staircase.		
06 Existing doors & windows to be removed & replaced with high quality window / door in keeping with surrounding aesthetics.	20 Existing dormer removed and replaced with conservation rooflight.		
07 Existing structure to be demolished.	21 Existing wall to be upgraded to party wall for acoustic & fire performance.		
08 Opening door to be moved to centre unit and open inwards.	22 Existing window required as escape window compliant with Building Regulations AD B.		
09 Door swing to be amended in order to open inwards.	23 Remove existing doorway and replace with window to match that of southern end of elevation. Reinstate brick arch above.		
10 Form new openings for proposed single storey rear extension.	24 Form new opening for proposed external door.		
11 Existing fire escape staircase to be removed.	25 Proposed new window to form escape window compliant with ADB.		
12 Tarmac to be removed and replaced with new surfacing as landscape detail.	26 Existing retaining wall to be demolished.		
13 Driveway to be removed & reconfigured as part of proposed residential development to north.	27 Remove existing timber floors		
14 Proposed rear garden areas to residential conversions.	28 Remove clock mechanism and relocate to display case in Manor house communal area. Clock remaining in stables to be converted to digital mechanism to maintain functionality.		

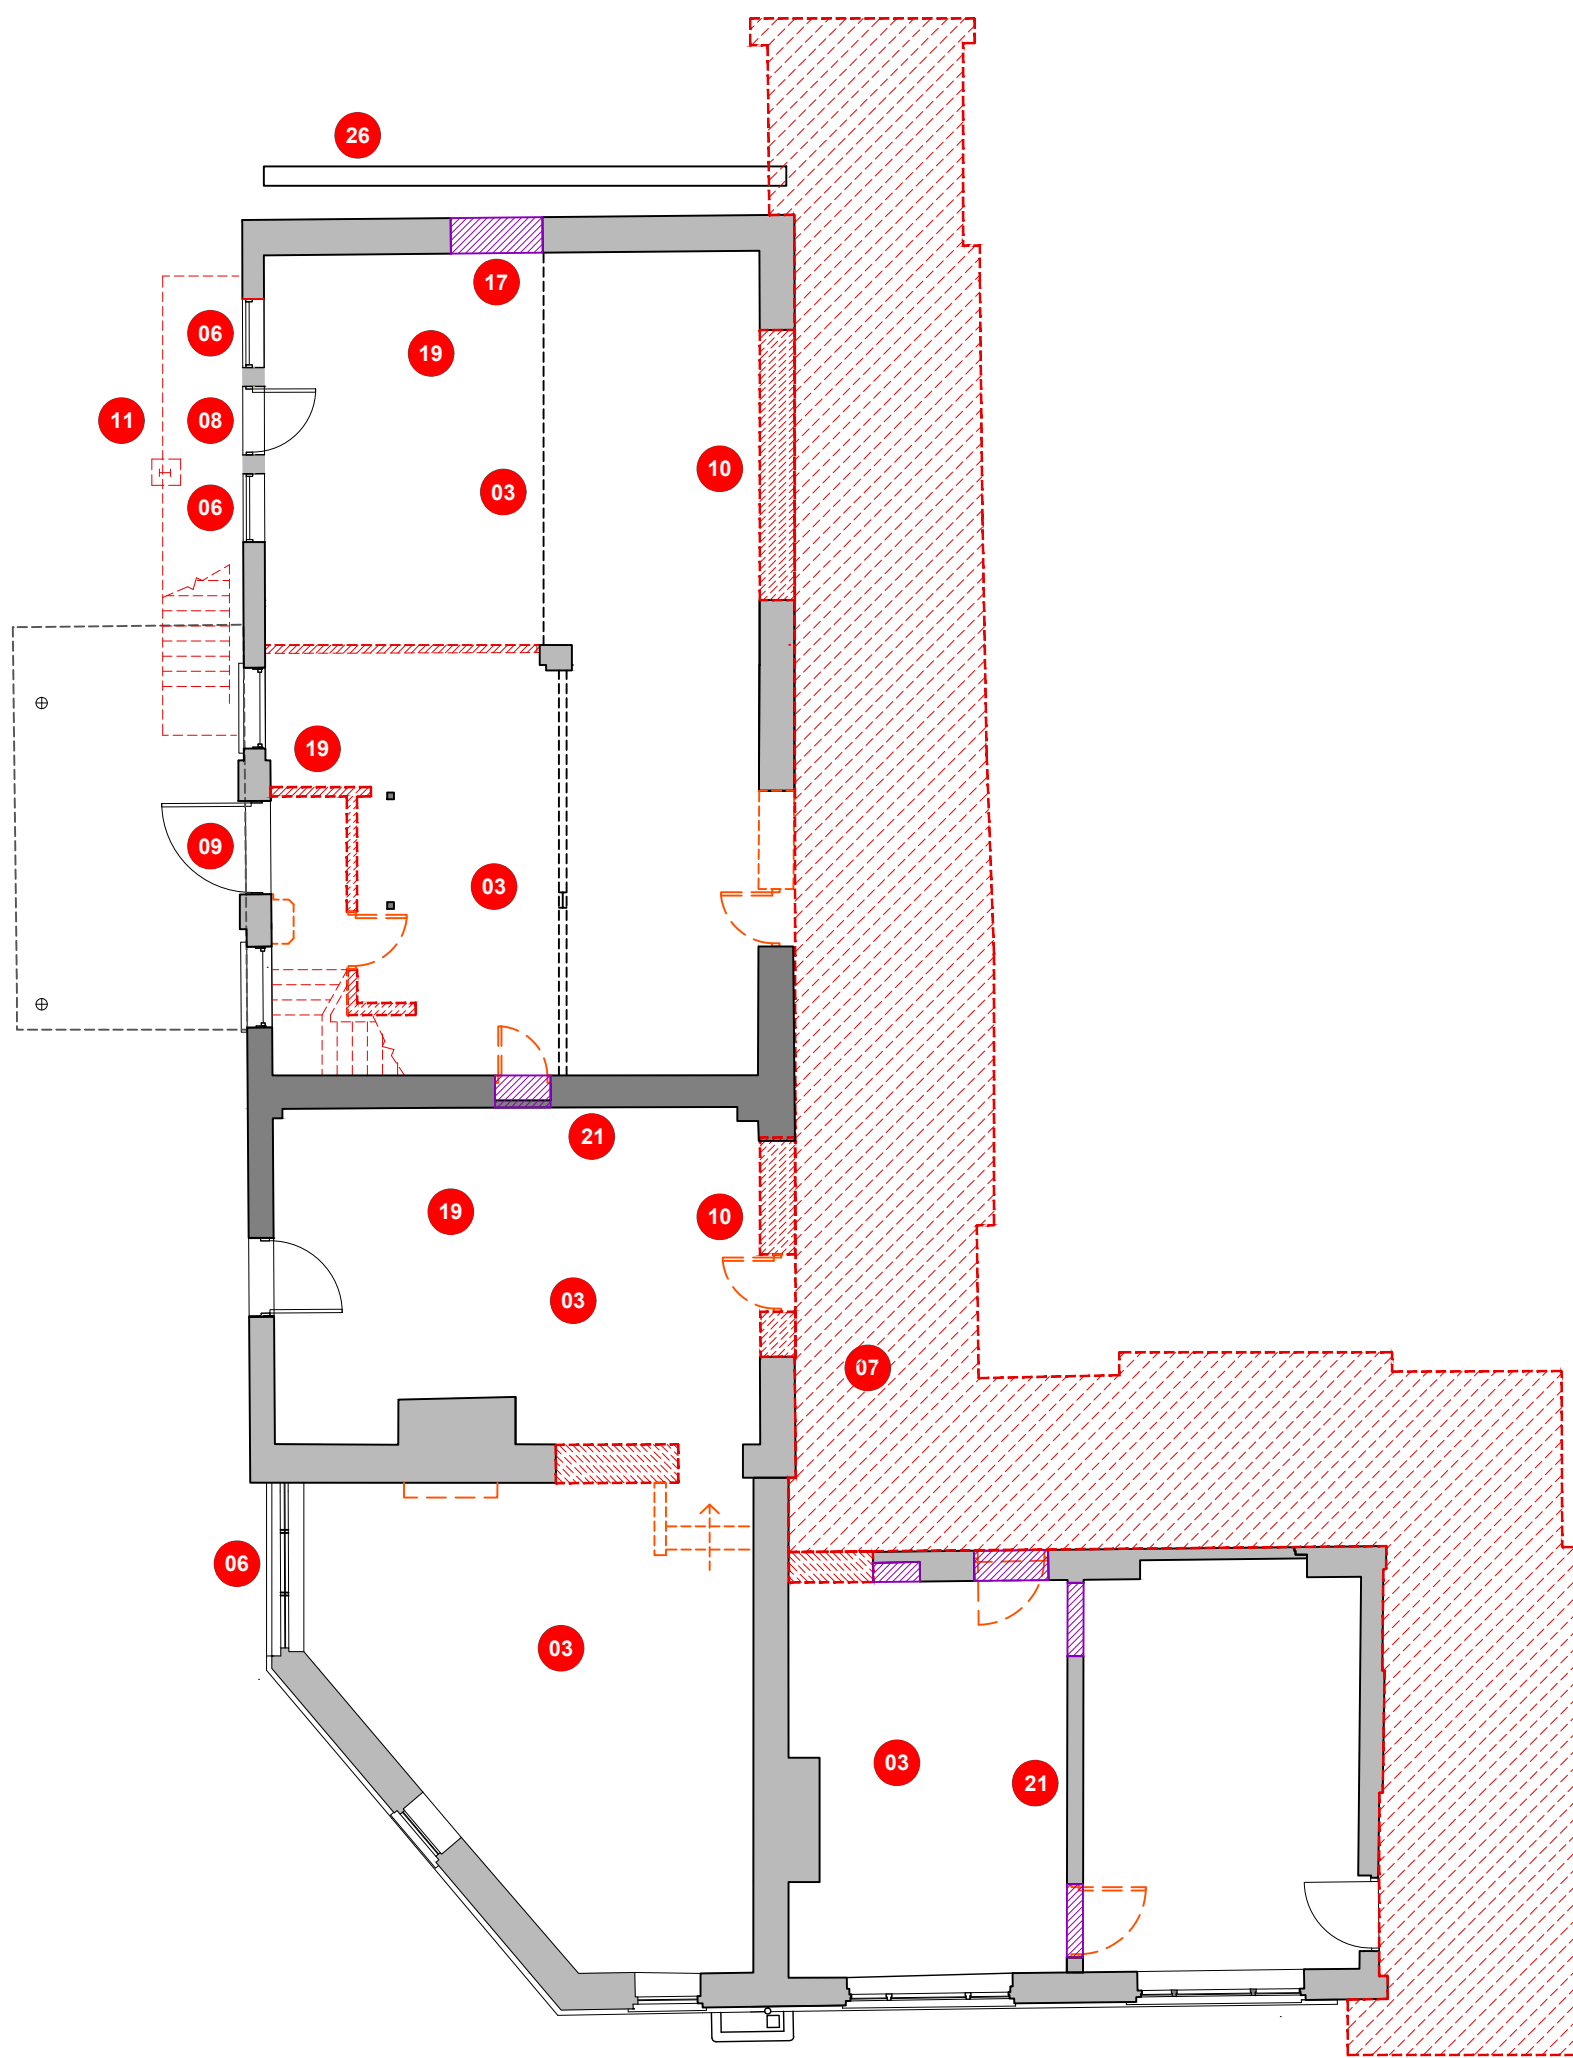


Stables Ground Floor
[Proposed alterations to existing]
Scale 1:100 @A1

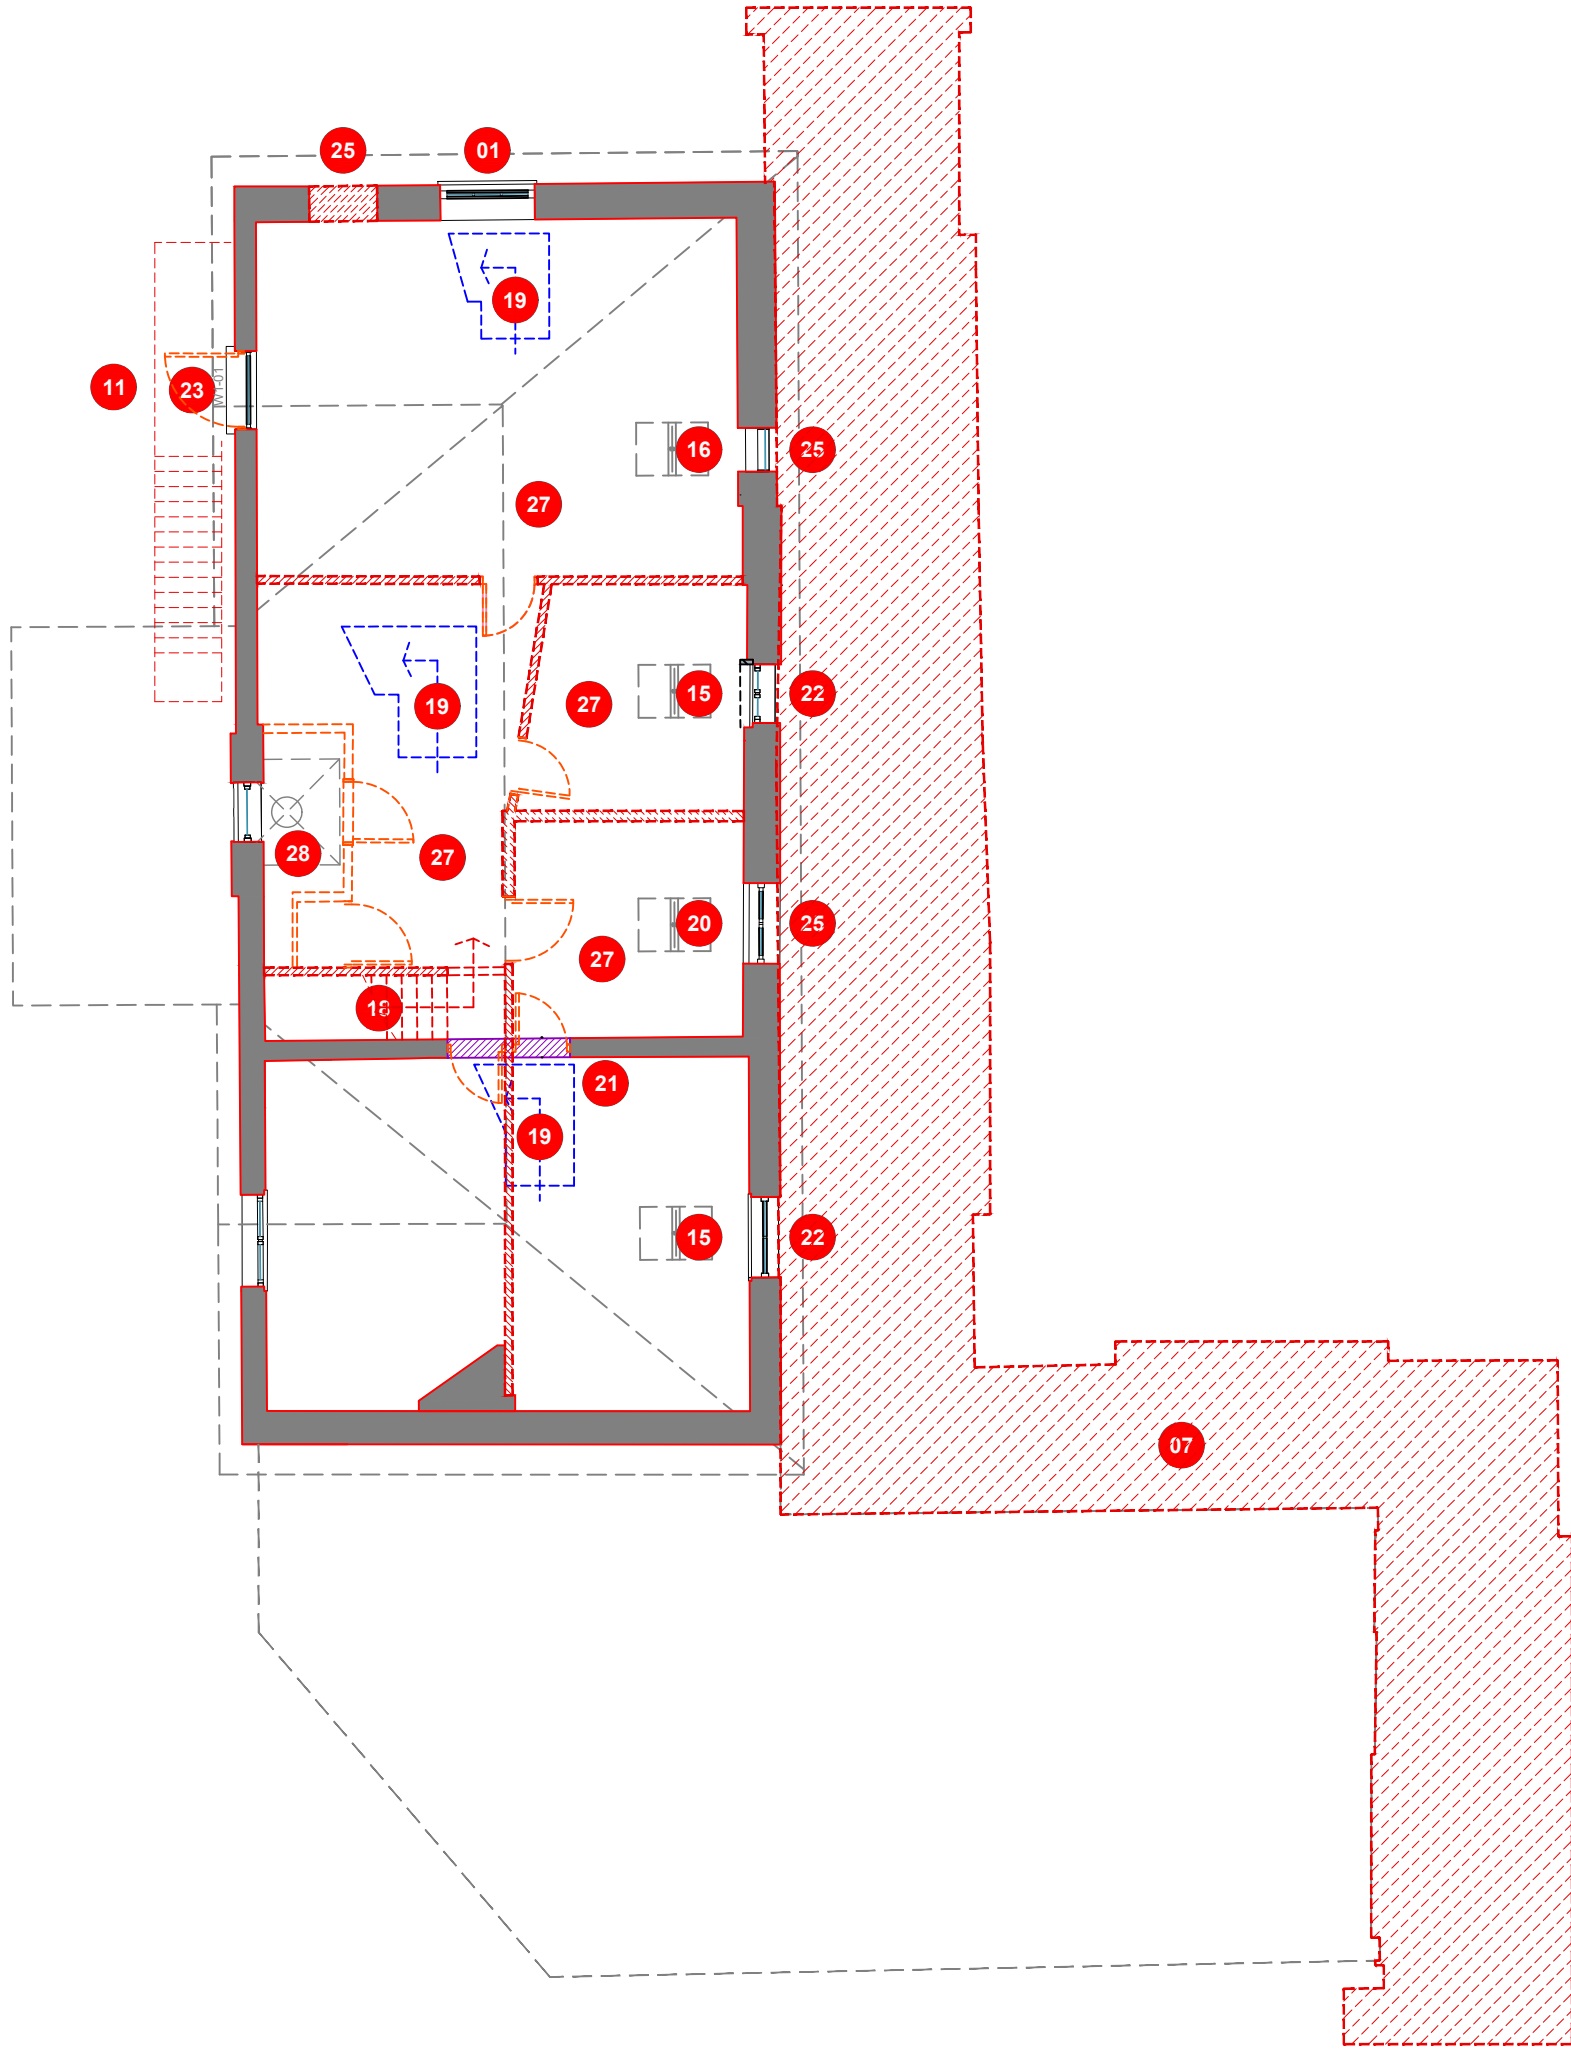

Stables First Floor
[Proposed alterations to existing]
Scale 1:100 @A1

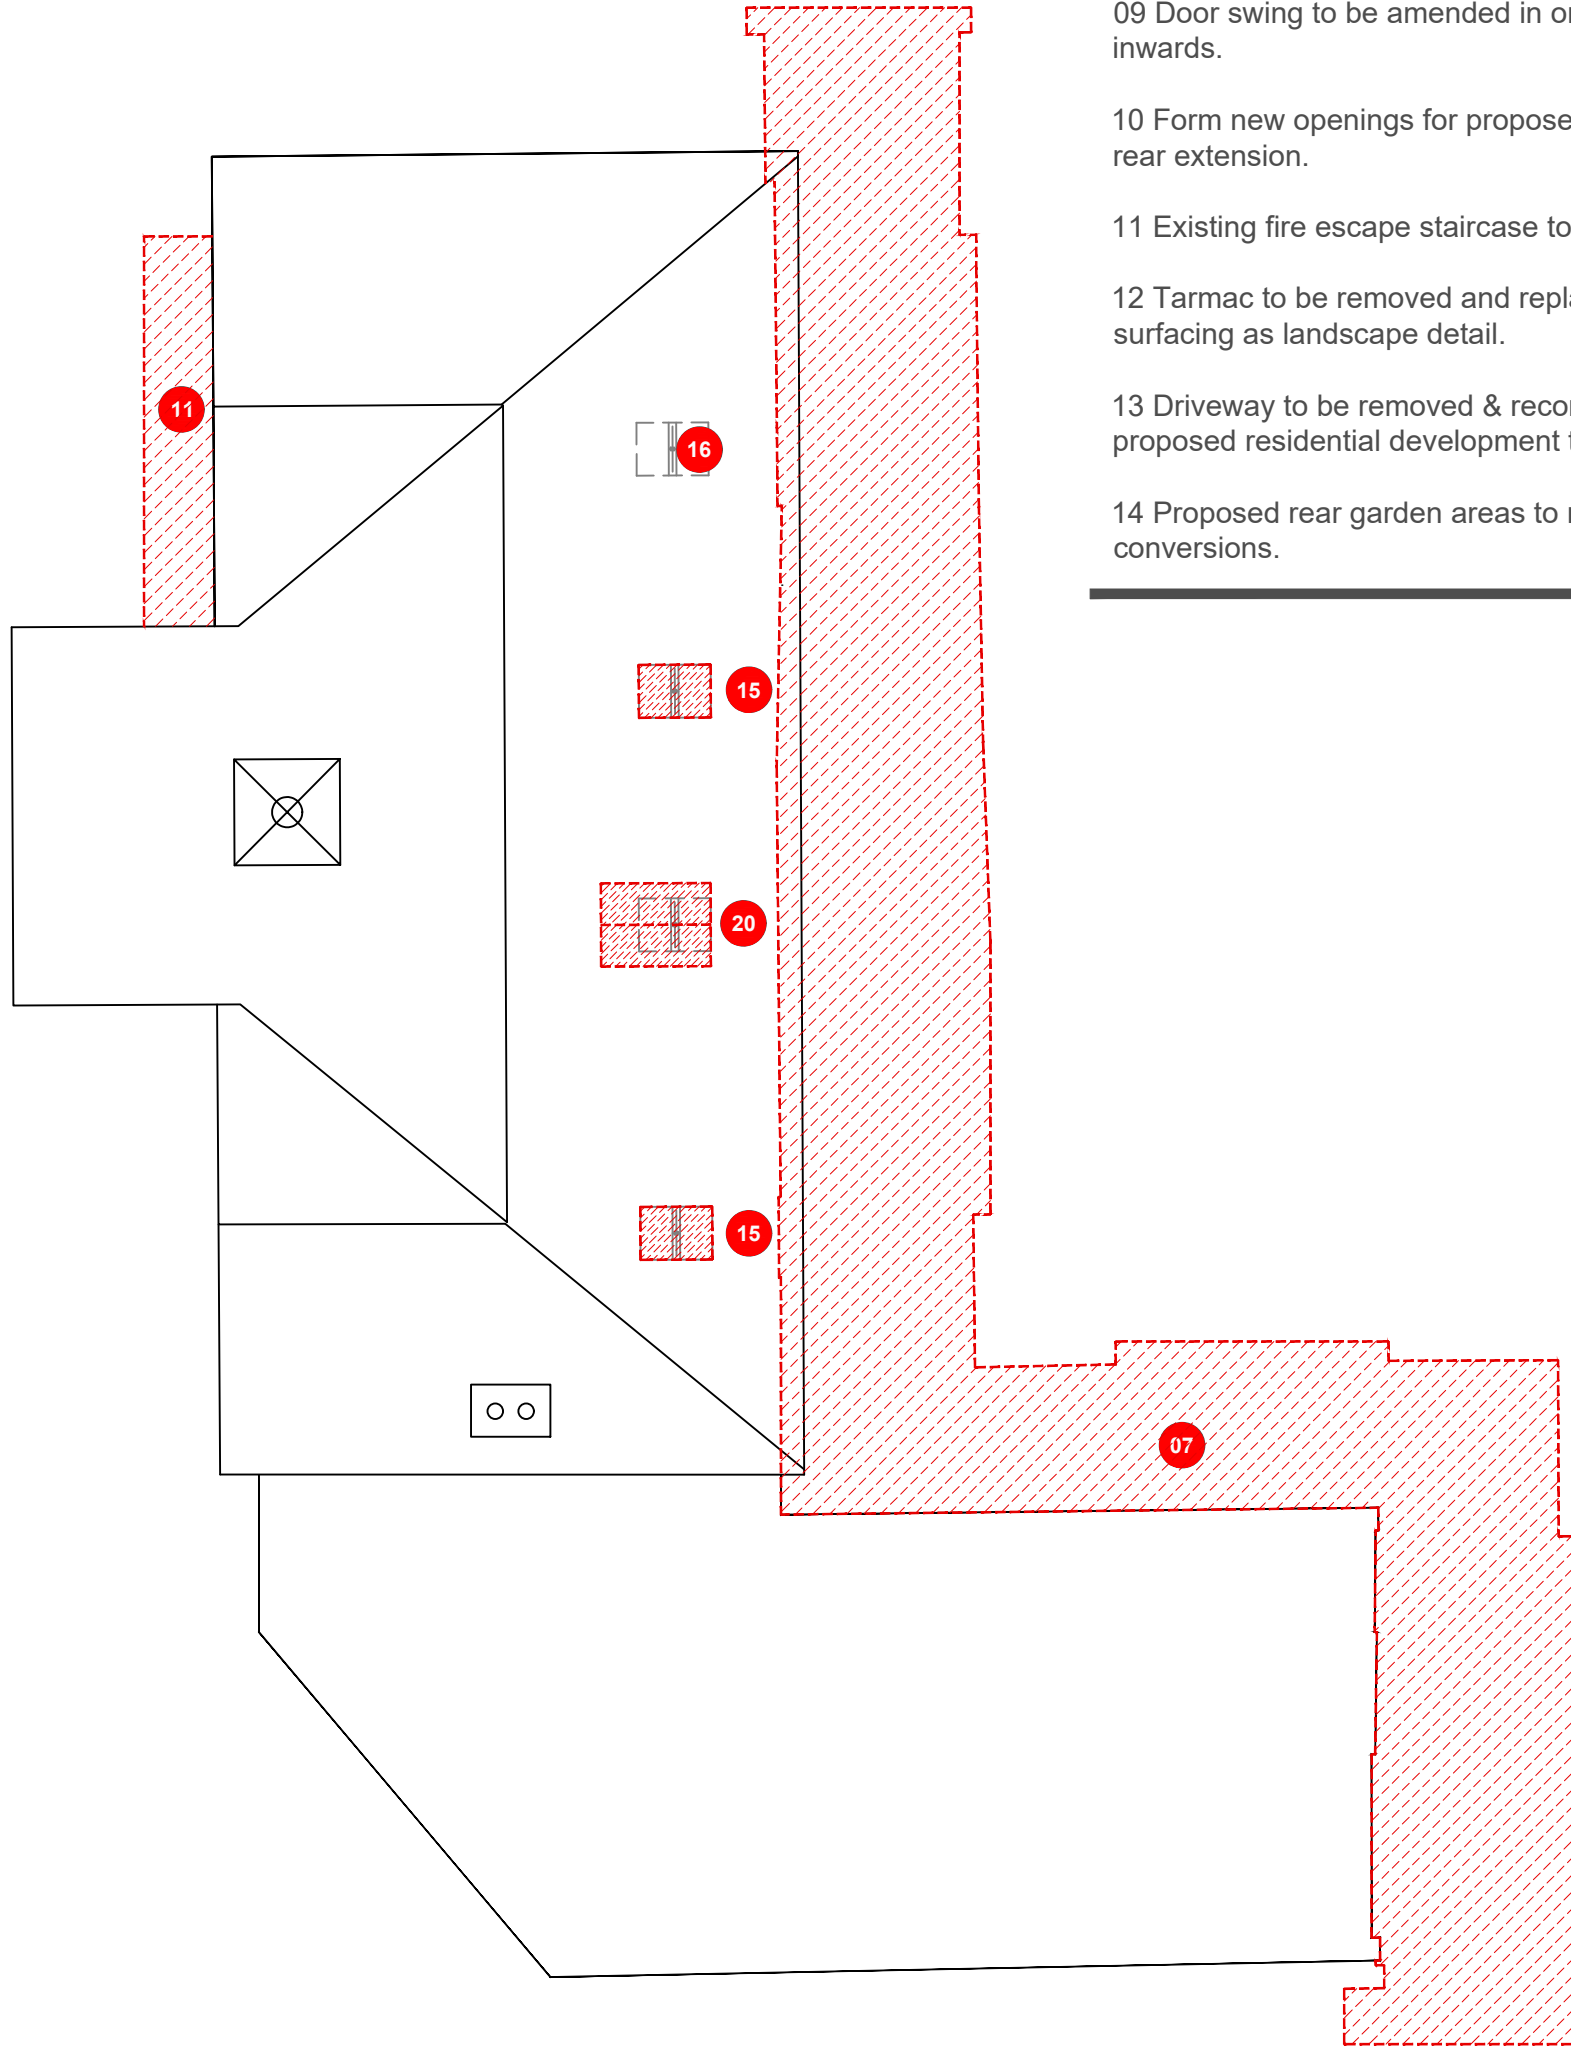

Stables Roof Plan
[Proposed alterations to existing]
Scale 1:100 @A1

 

SCALE BAR 1:100

0 5 10 15 20

© FSL GROUP Property & Copyright. Use of drawings is not permitted nor can they be copied, duplicated or distributed without the consent of FSL Group. All designs are the sole property of FSL Group, and may not be used, transferred, or disclosed to a third party without the express permission of FSL Group. Electronic copies of this drawing are supplied for convenience only. No dimensions or other information should be used from the electronic copy.

C Minor amendments		HC	CMH	22.08.23
B Planning Drawing Up Issue		HC	CMH	14.08.23
Rev:	Description:	Drawn:	Checked:	Date:
Drawing Status:				
FOR PLANNING APPROVAL				
CONCEPT - TENDER - APPROVAL - CONTRACT - CONSTRUCTION - AS BUILT				
		M4, The Millennium Centre, Crosby Way, Farnham Surrey GU9 7XX +44 (0)1252 745200 info@fsl-group.co.uk www.fsl-group.co.uk		
Client:		Site Address:		
Bargate Homes		Southleigh Park House Havant PO9 2PE		
Floor & Drawing:				
Stables				
Conservations Alterations GA				
Drawing Number:				
28473 —STABLES— GA-C — C				
Project Number	Building	Drawing Code	Revision	
Produced By:	HJC			
Creation Date:	18/11/20			
Scale:	SCALE 1:100@A1			
Drawing Notes: Figured dimensions only are to be taken from this drawing - DO NOT SCALE. Contractors must verify all dimensions prior to construction and any discrepancies are to be reported.Design © FSL Group				