




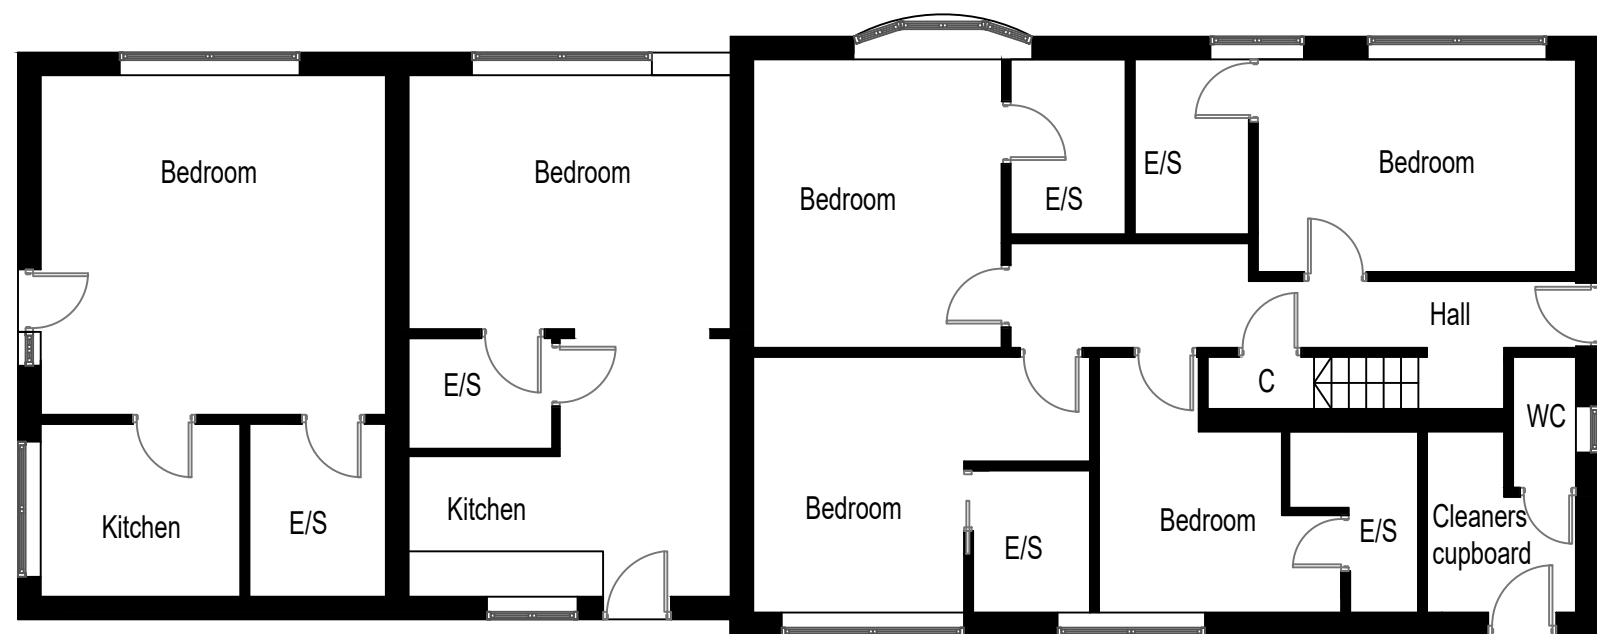



EXISTING GROUND FLOOR PLAN @ 1:100

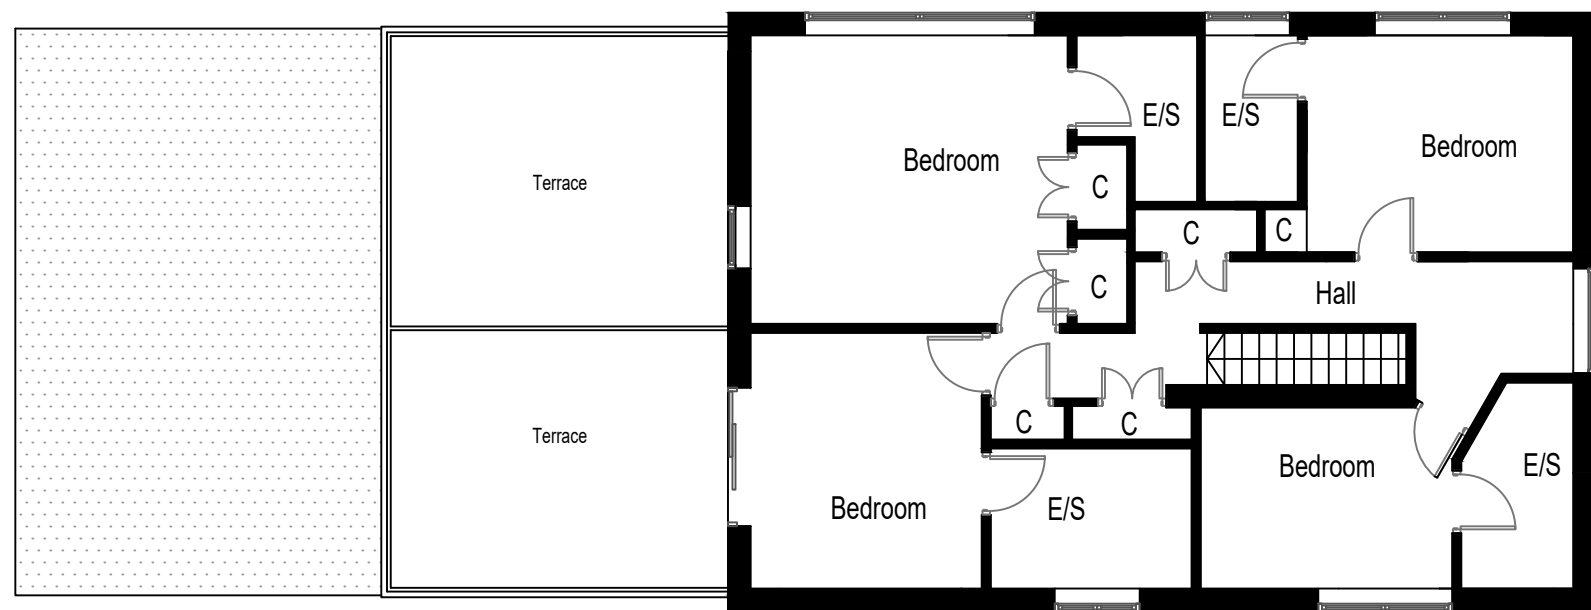


EXISTING FIRST FLOOR PLAN @ 1:100

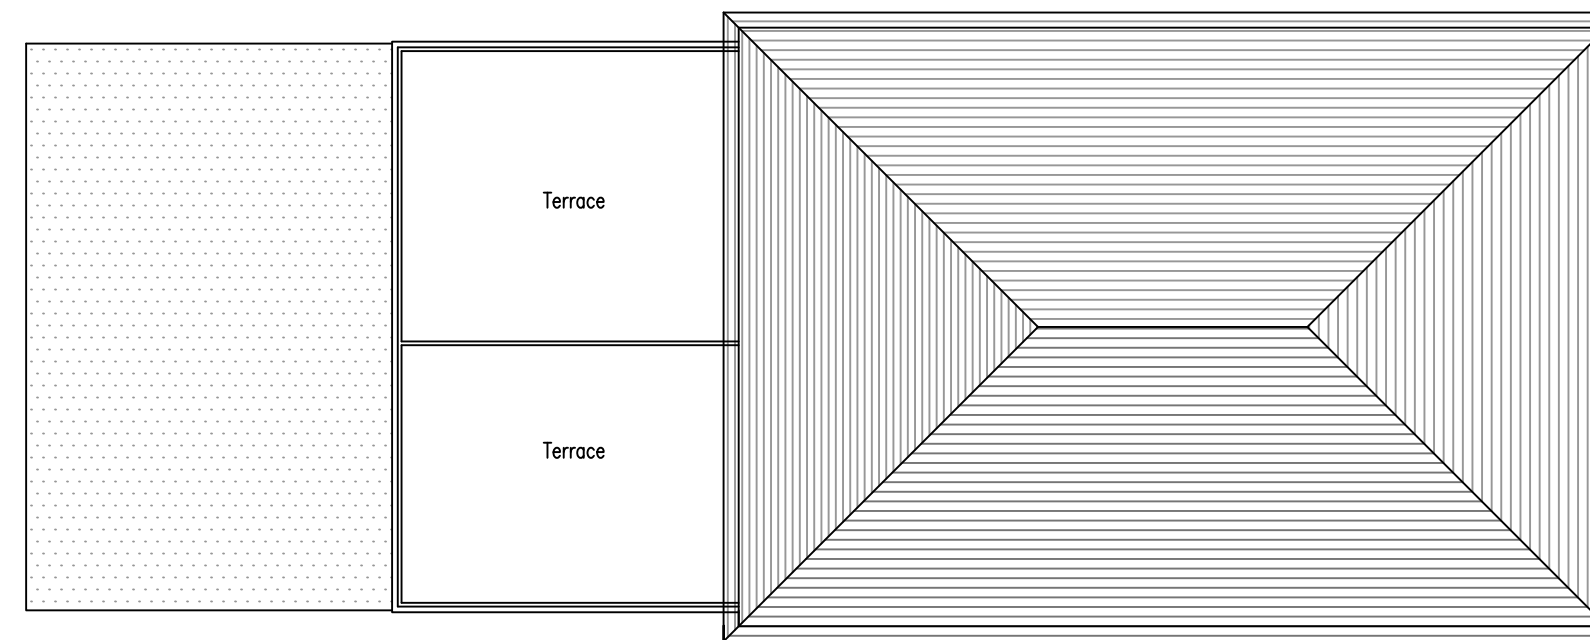


EXISTING ROOF PLAN @ 1:100

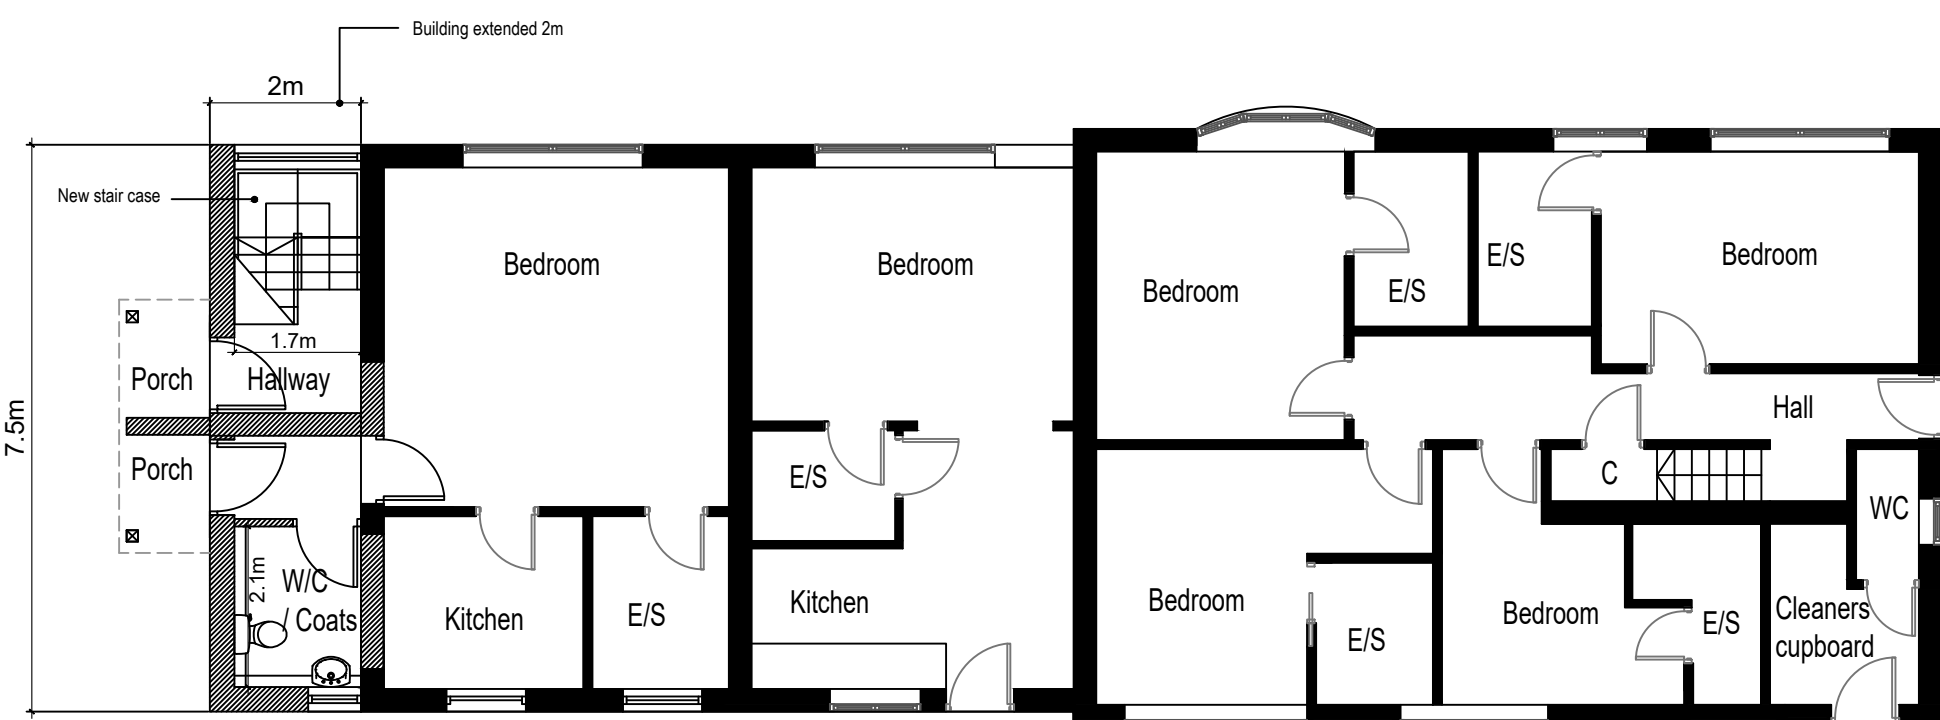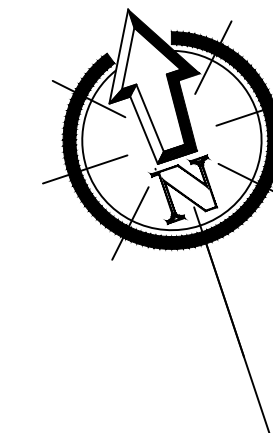


PROPOSED GROUND FLOOR PLAN @ 1:100

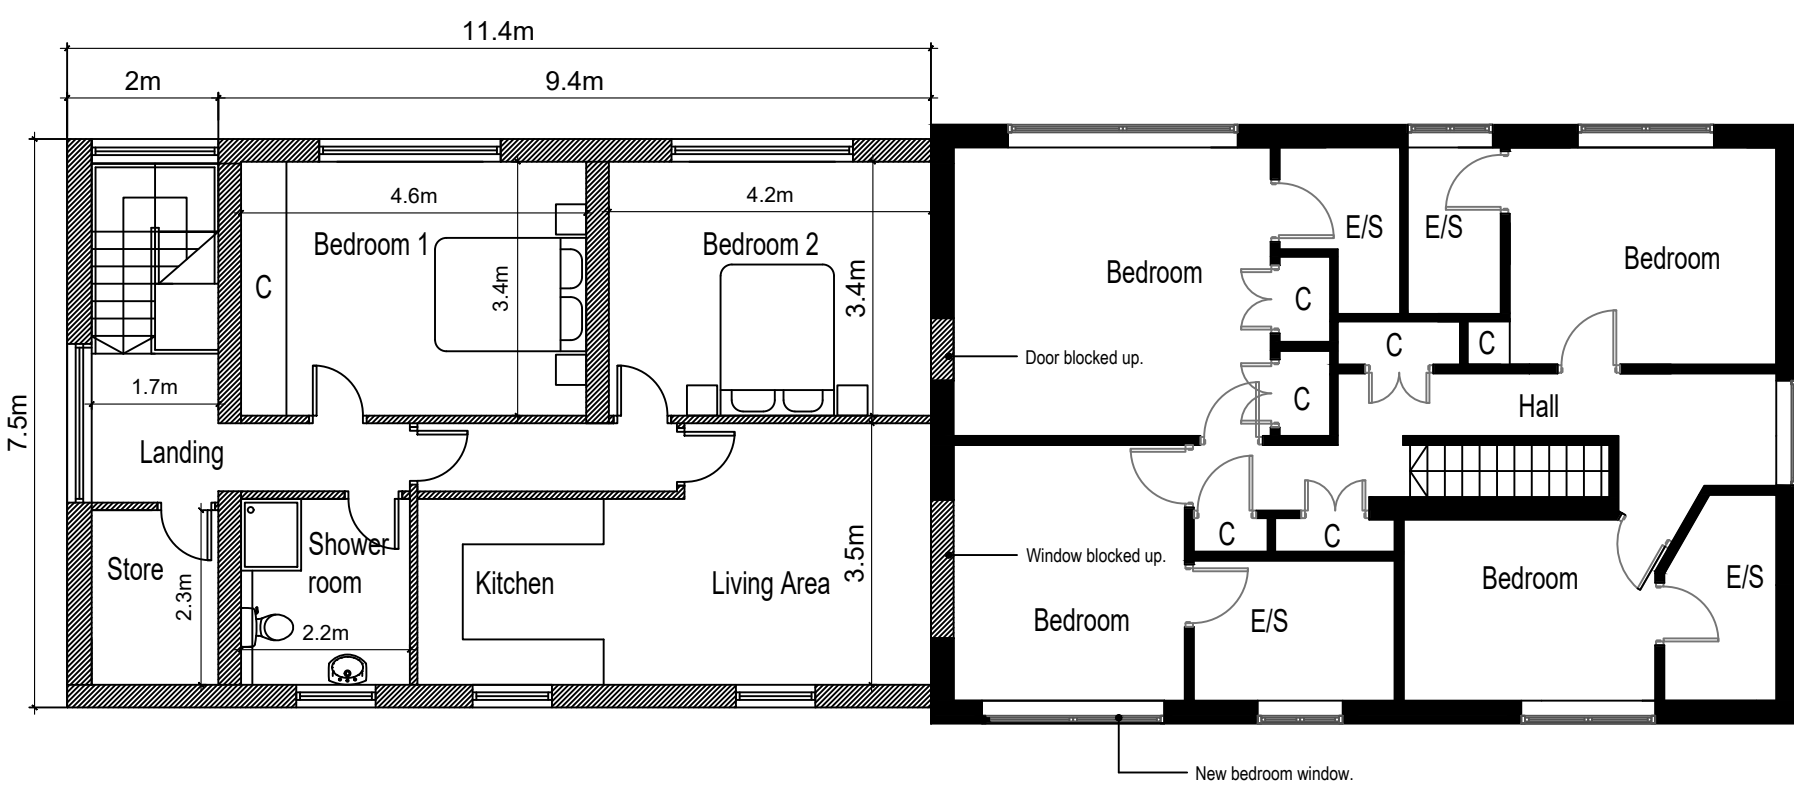


PROPOSED FIRST FLOOR PLAN @ 1:100

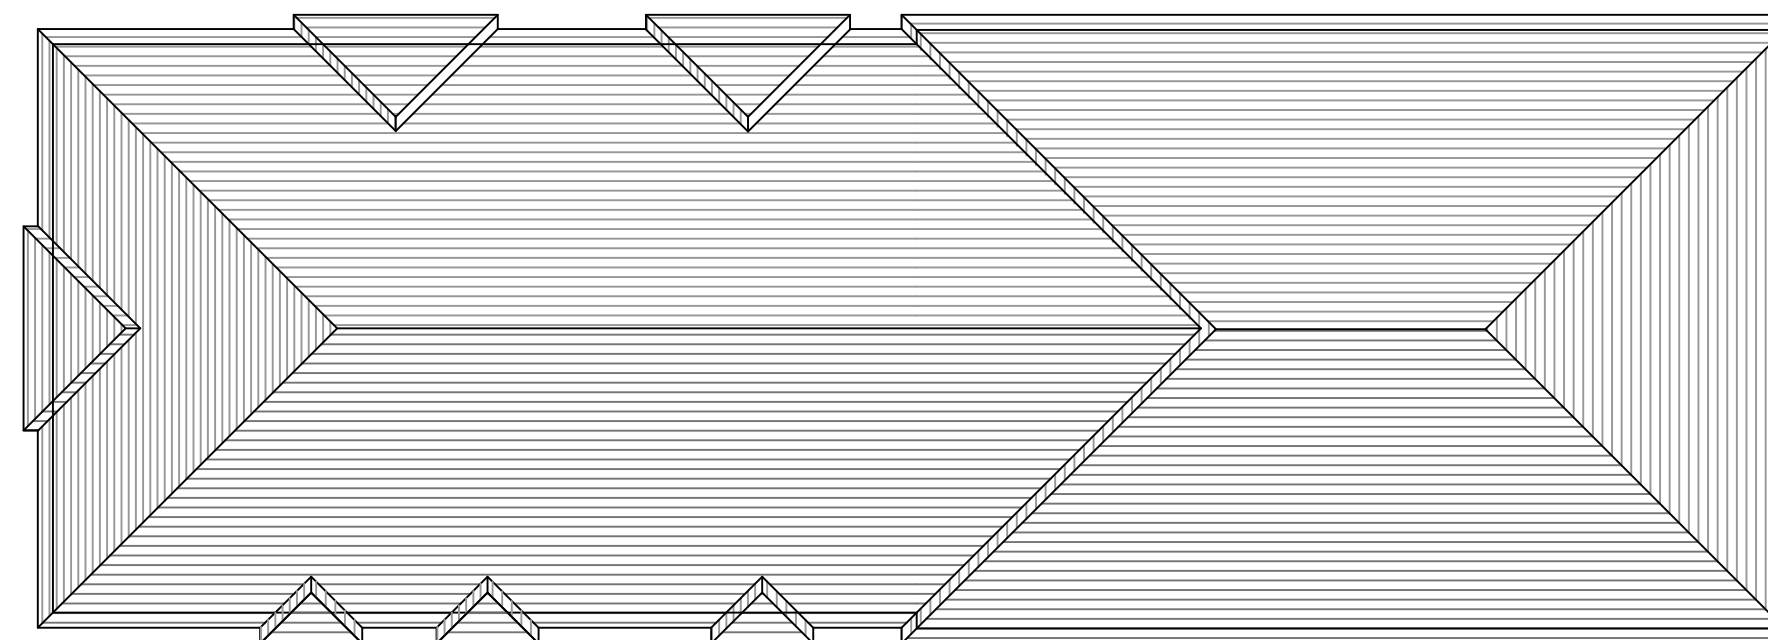

PROPOSED ROOF PLAN @ 1:100

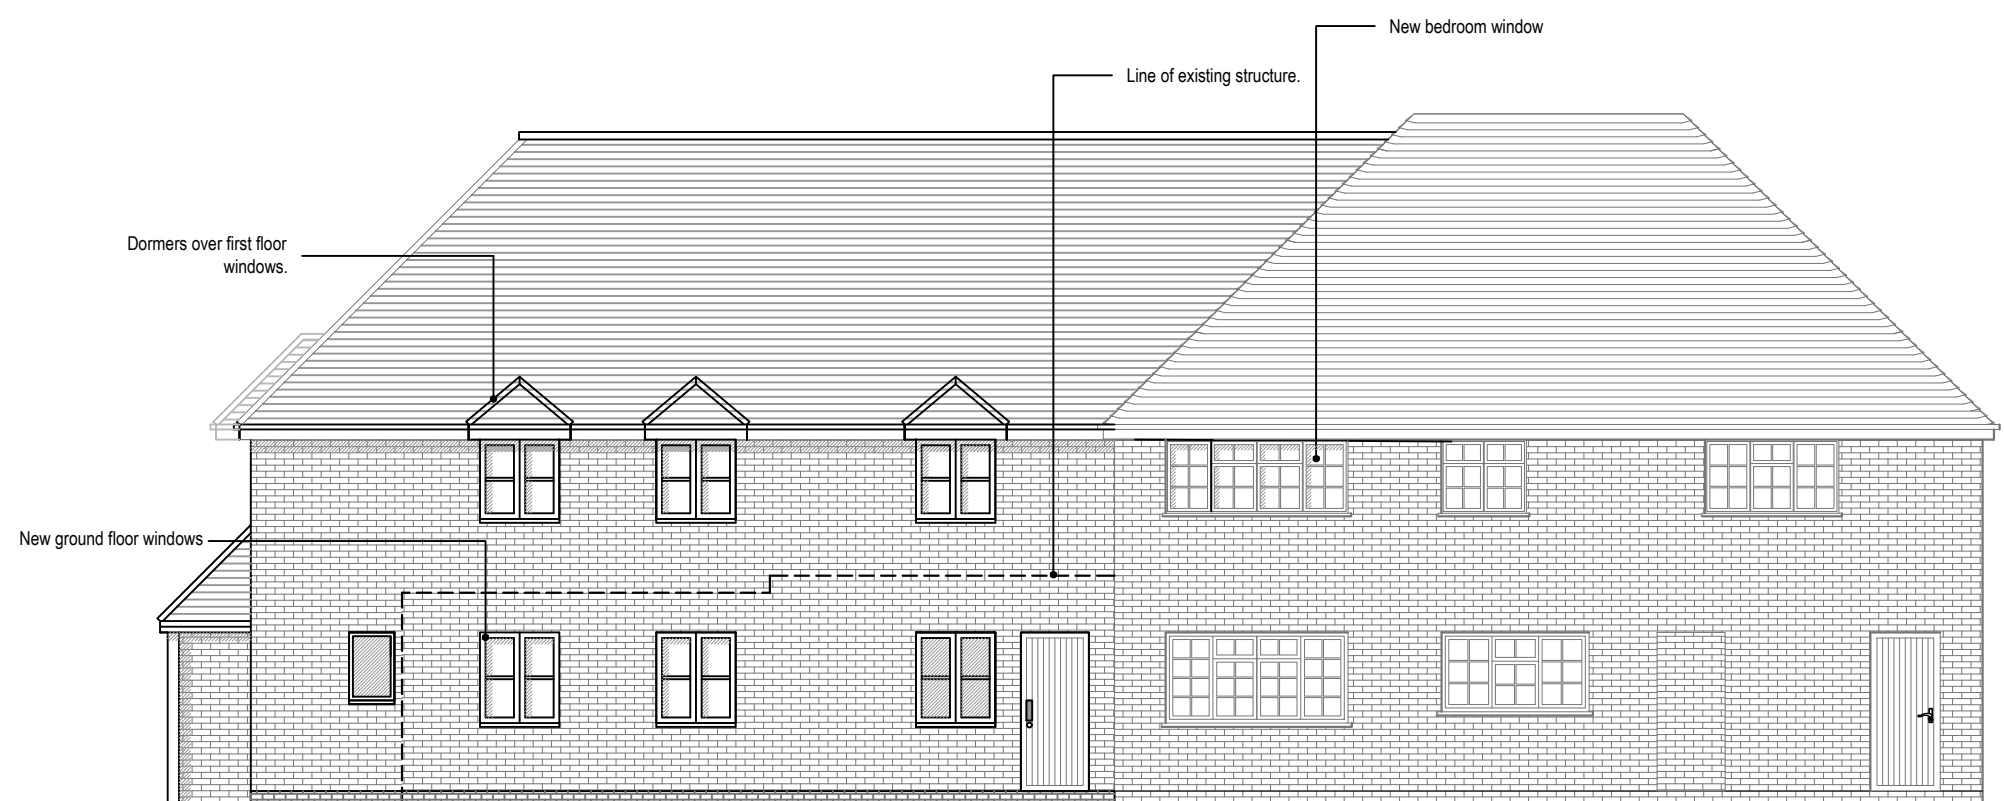


PROPOSED FRONT ELEVATION @ 1:100

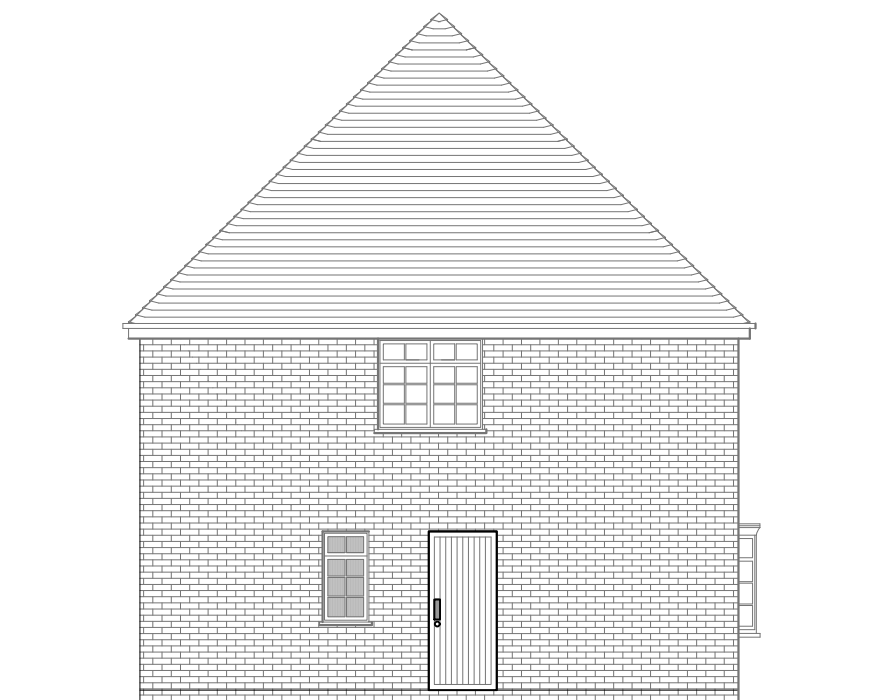


PROPOSED SIDE ELEVATION @ 1:100



EXISTING FRONT ELEVATION @ 1:100

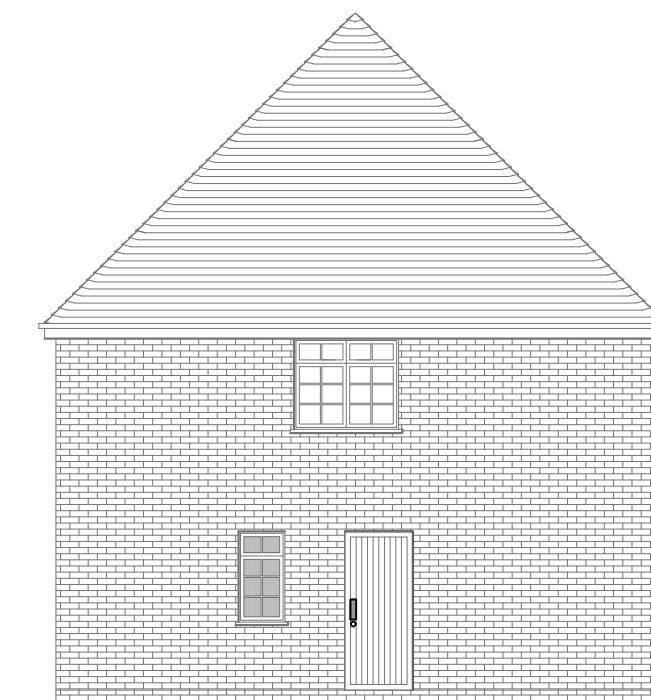

EXISTING SIDE ELEVATION @ 1:100

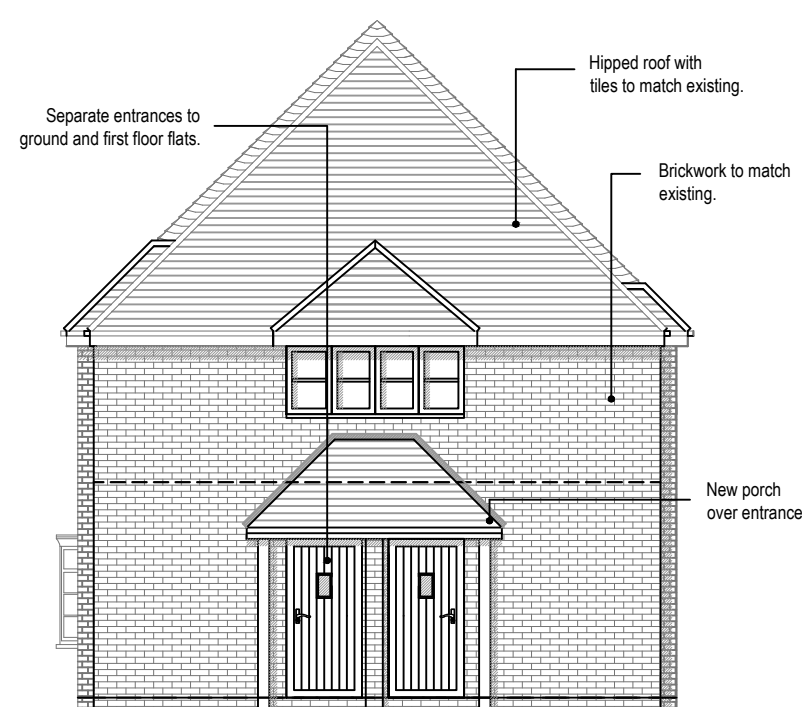

PROPOSED SIDE ELEVATION @ 1:100



PROPOSED REAR ELEVATION @ 1:100



EXISTING SIDE ELEVATION @ 1:100



EXISTING REAR ELEVATION @ 1:100

Revision C 25/08/23 R.A
-Plans revised to show
existing layout.



GRAHAM ASH
ARCHITECTS

CHARTERED ARCHITECTS TOWN PLANNING CONSULTANTS

Graham Ash Architects Ltd
Kingfisher Studio,
5 Malcolm Road, Chandlers Ford, Eastleigh, Hampshire, SO535BH
TEL/FAX: 07744 431165
EMAIL: info@grahamasharchitects.com
WEBSITE: www.grahamasharchitects.com

TITLE:

50s Building: Existing and Proposed
floor plans and elevations

DESIGNED BY

G.A

DATE

12-12-22

DRWN / DTALD BY:

R.A

SCALE

1:100 @ A1

PLOTTED

24-08-23

REV.

C

SCALE @

1:100

0

1

2

3

4

5m

PURPOSE OF ISSUE:

☒ information

☐ approval

☐ tender

☐ construction

DWG. NO.

22-038-03RevC