




 

Existing Roof
1:100

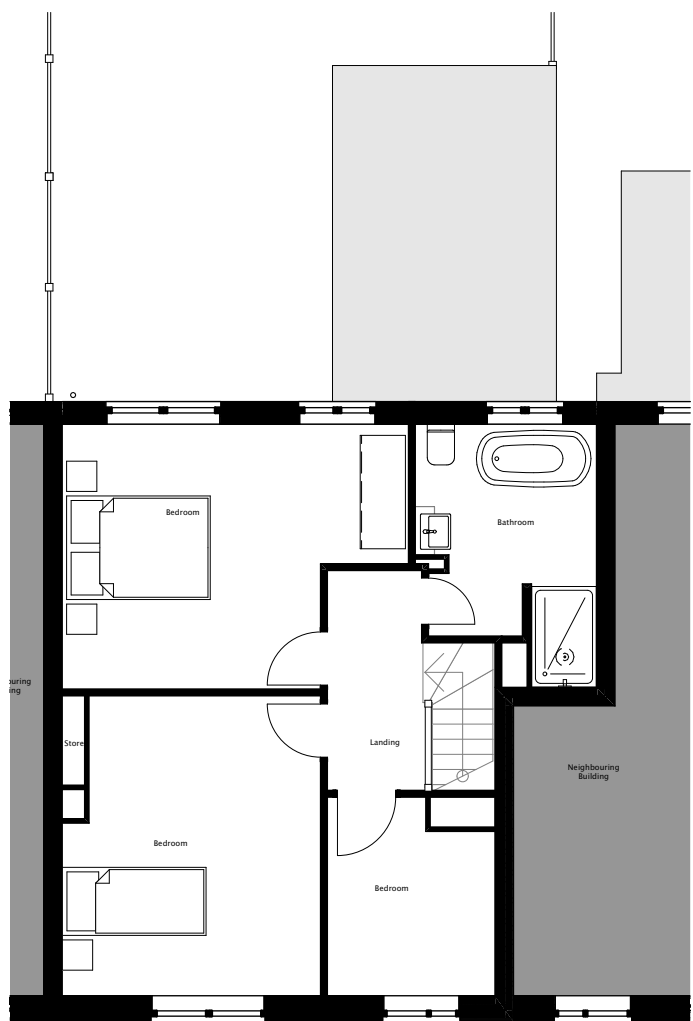

Existing First Floor
1:100

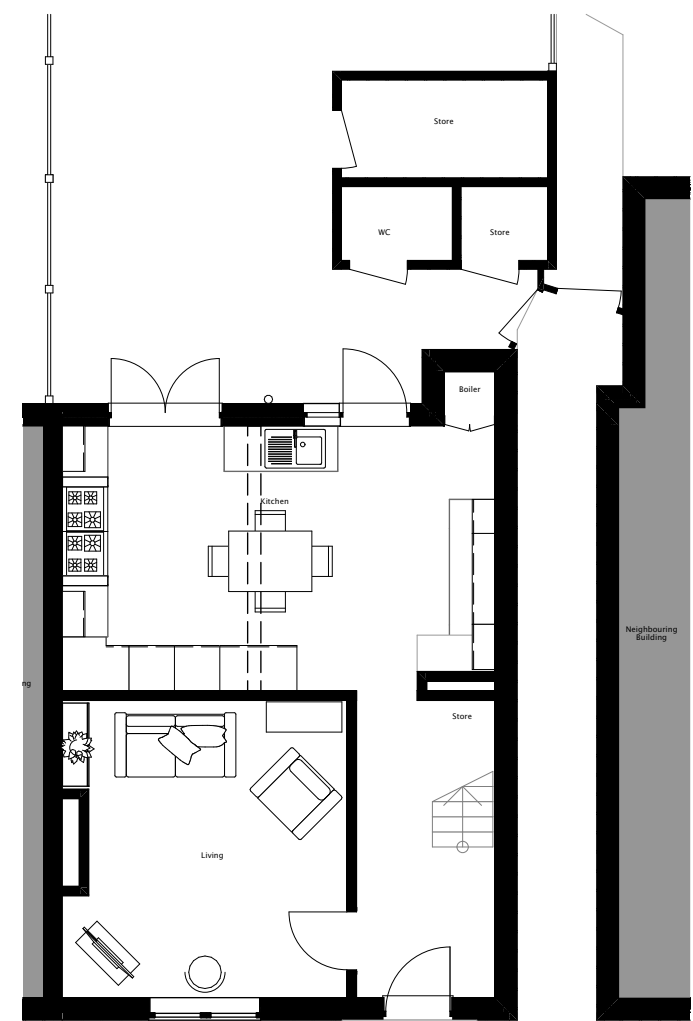

Existing Ground Floor
1:100




Proposed Front Elevation
1:50



Proposed Side Elevation
1:50




Proposed Rear Elevation
1:50

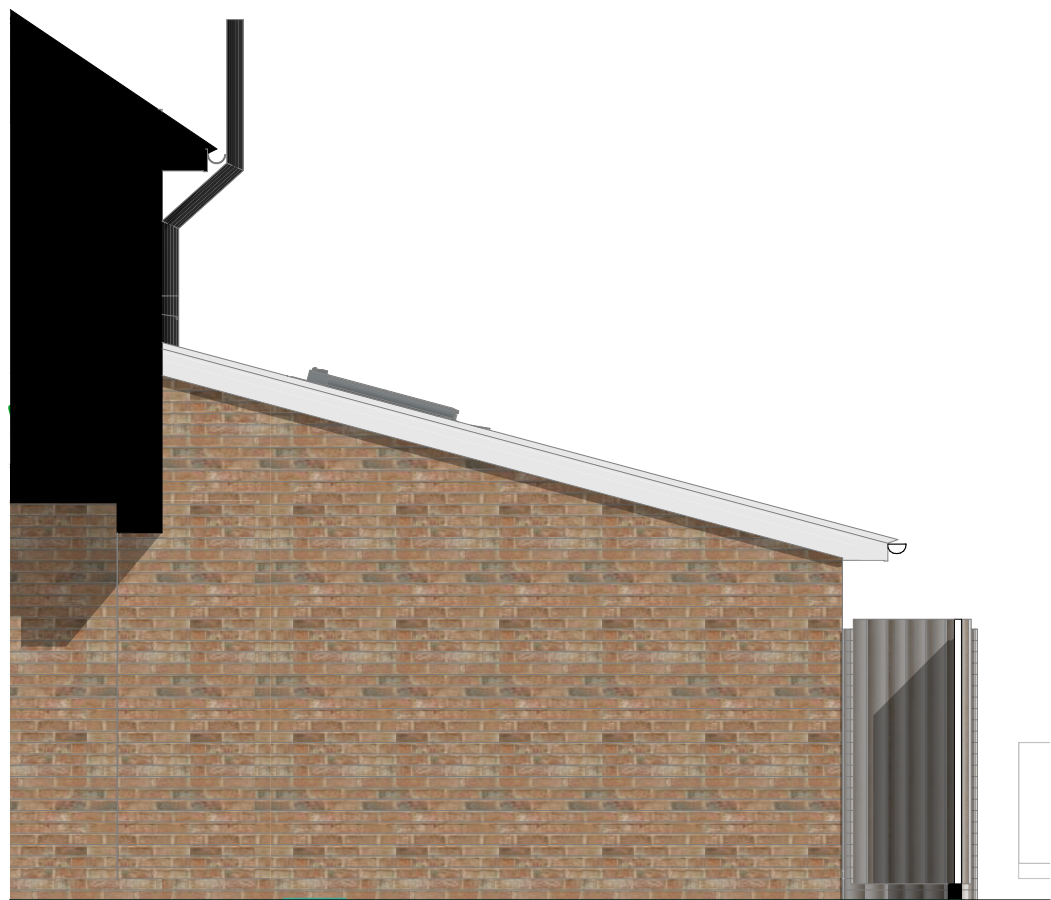


Proposed Side Elevation
1:50



Existing Front Elevation
1:100

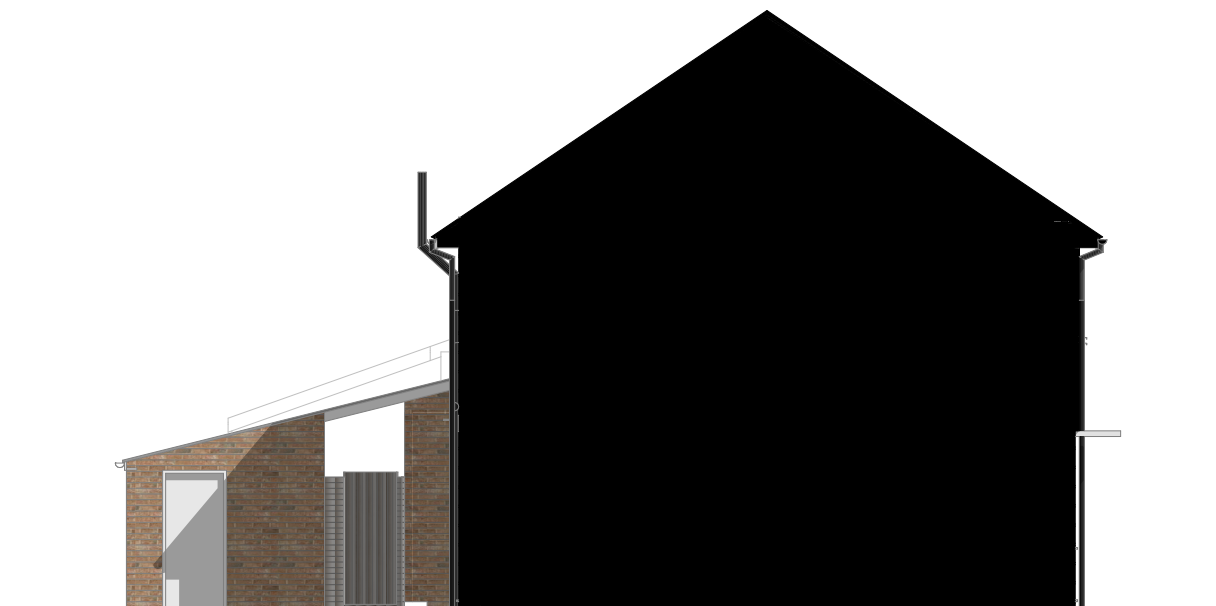


Existing Side Elevation
1:100

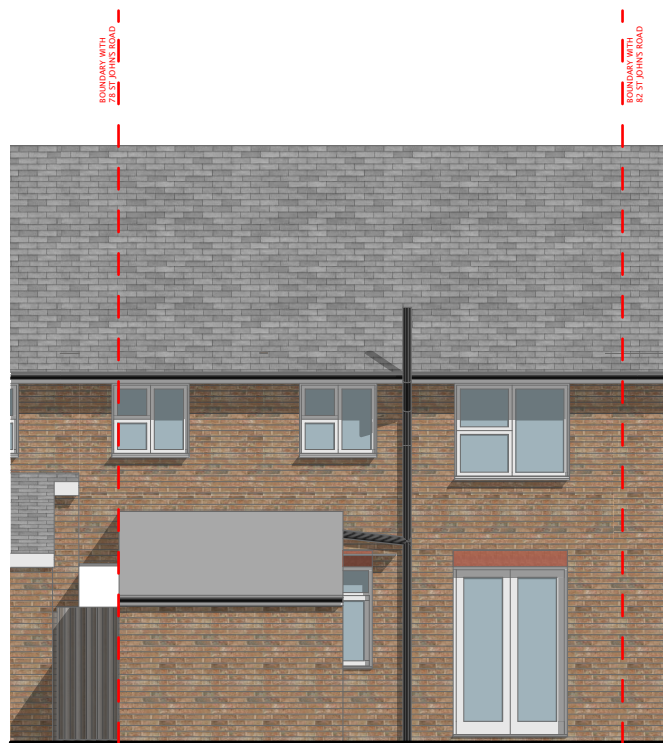


Existing Rear Elevation
1:100



Existing Side Elevation
1:100

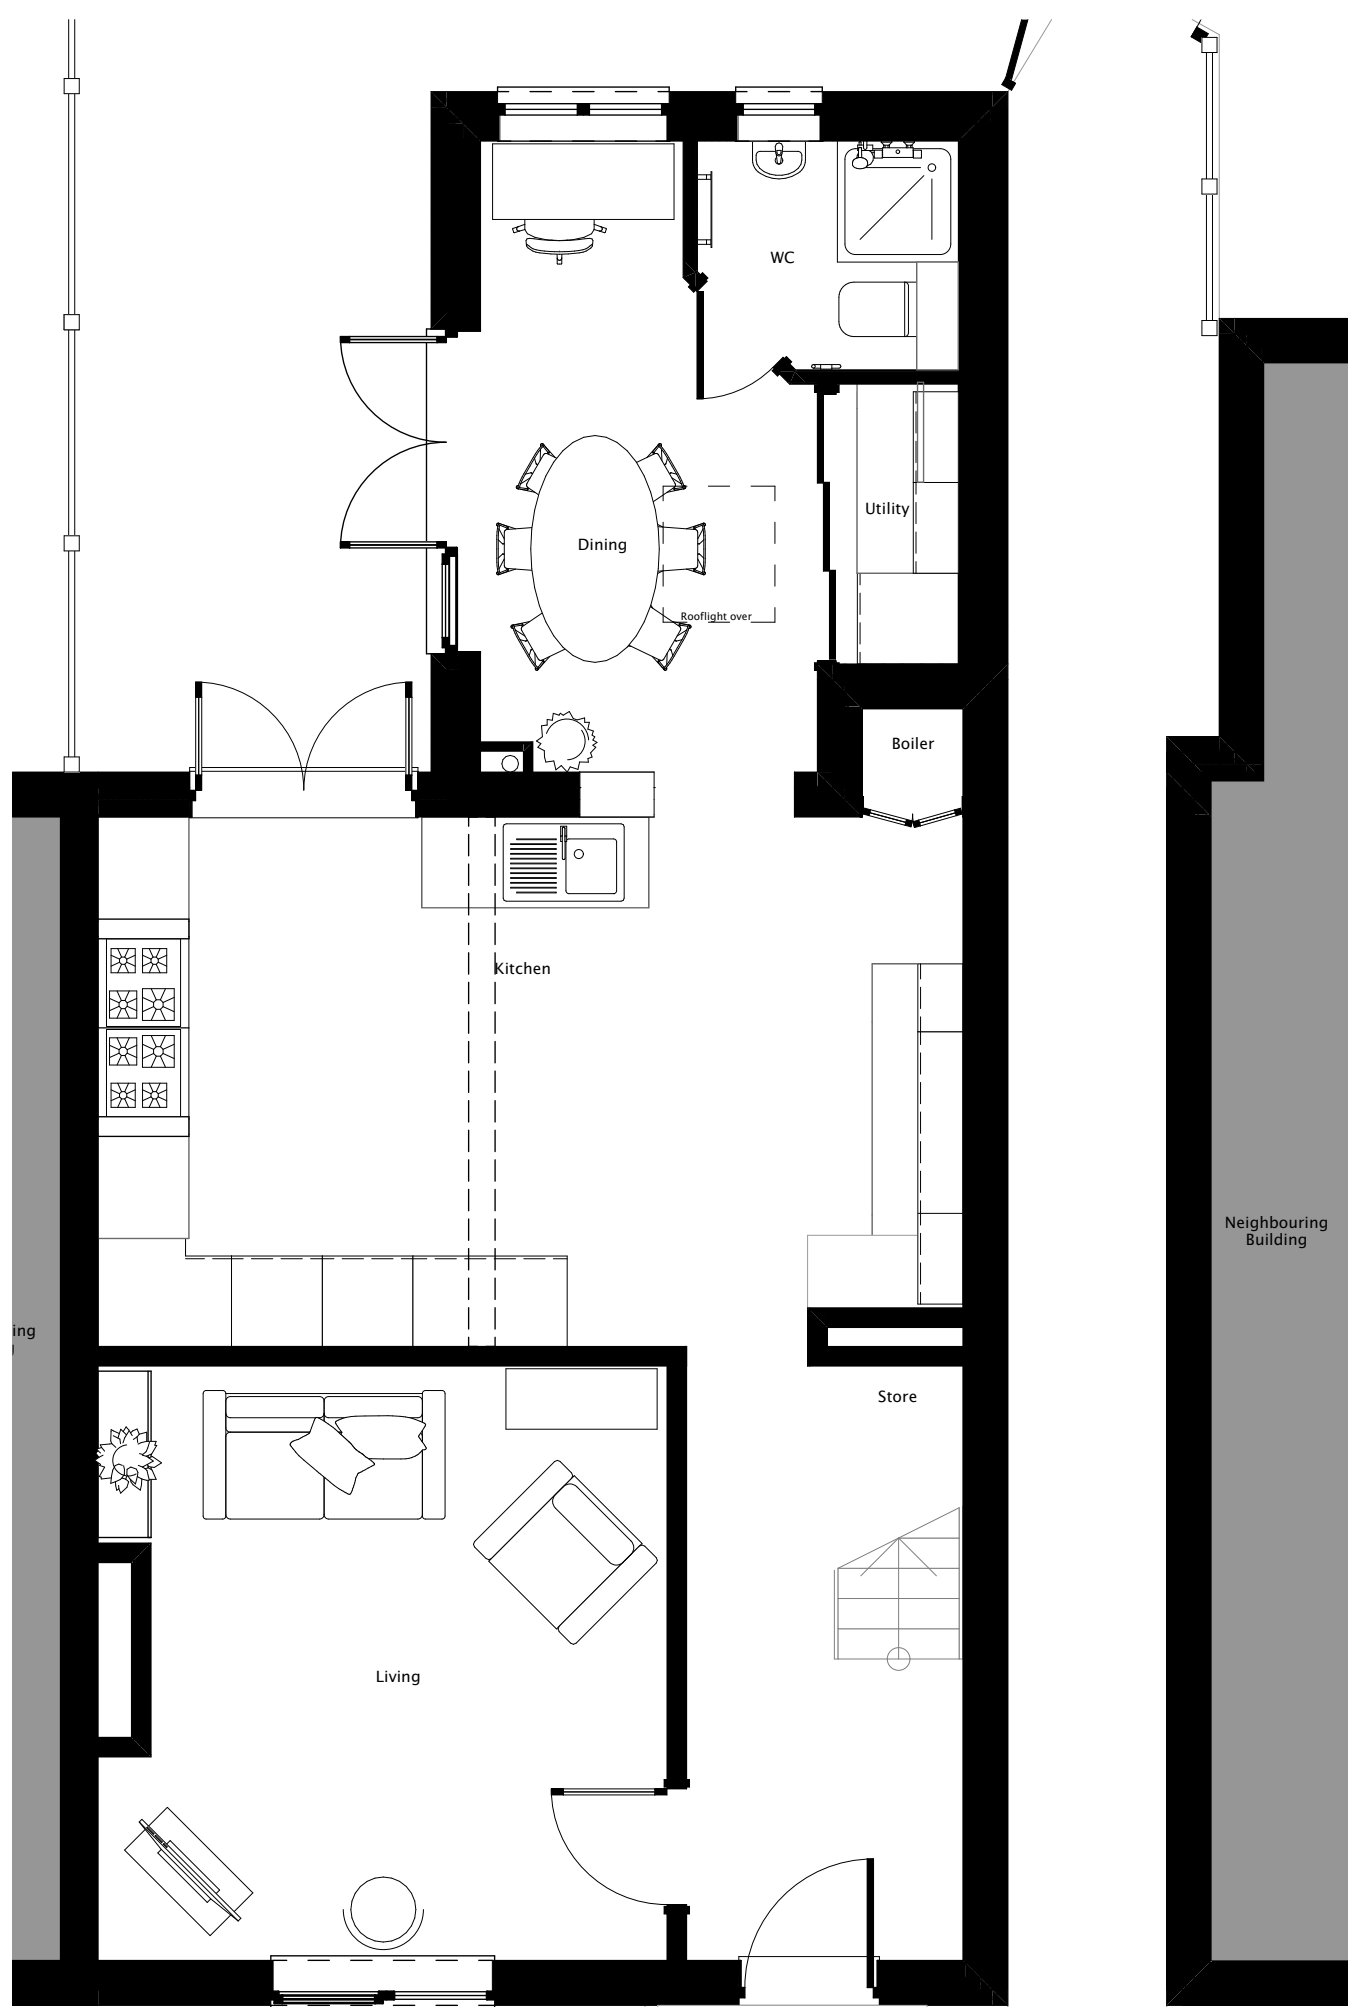

Proposed Ground Floor
1:50

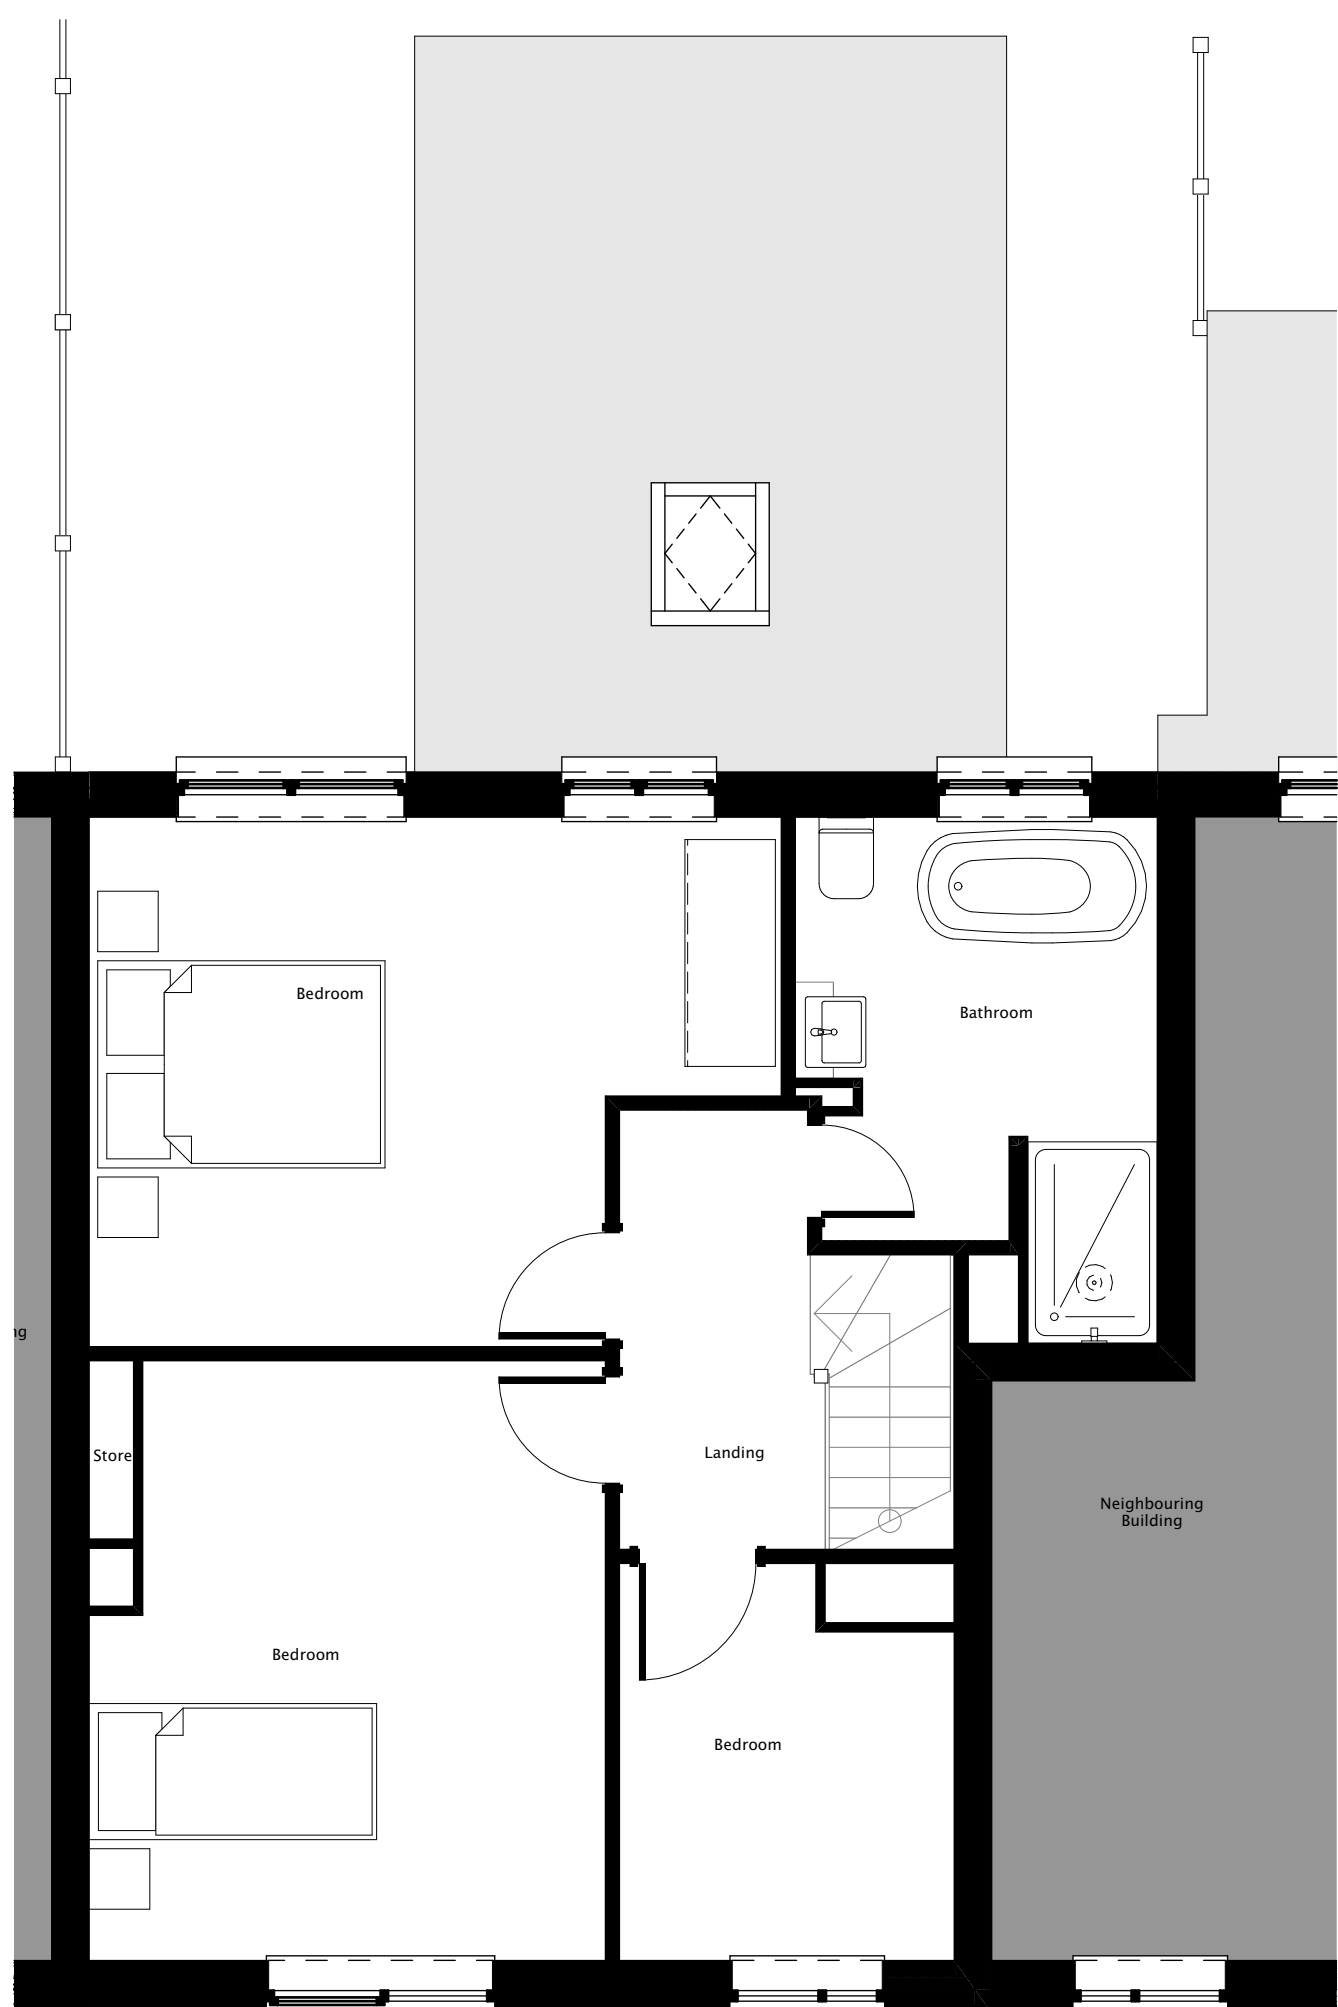

Proposed First Floor
1:50

Design information is work in progress and subject to detail development & Client approval. Accommodation schedules and figures provided are subject to amendments following coordinated input by others in the design team. Dimensions must be checked on site with any discrepancies reported to the Architect for confirmation prior to any construction. Castings should not be finalised until approval/confirmation by relevant authorities and Client. Any topographical / Ordnance Survey information visible has been prepared by a third party, no responsibility will be accepted for accuracy or completeness of the survey.

Rev	Date	Description
-----	------	-------------

(c) JLRW Architecture 2023

SCALE 1:50
@A1 0 1000 2000 3000mm

SCALE 1:100
@A1 0 2000 4000 6000mm

CLIENT
J Woodland
PROJECT
82 St Johns Road
TITLE

DRAWN BY
RW
DATE
25.09.22
SCALE @A1
1:50, 1:100

jlwr
ARCHITECTURE
PLANNING
23009 101

Existing & Proposed Plans & Elevations