


This drawing may be scaled with reference to the scale bar for planning application purposes only. Do not scale for any other purpose, use only annotated dimensions. All dimensions are to be checked by parties using the drawing, and any errors or omissions are to be reported to James Potter Associates Ltd.




Rev.	Date	Note	Author	Checked
A	15/01/24	Rear extension reduced to 6 meters	BR	JP

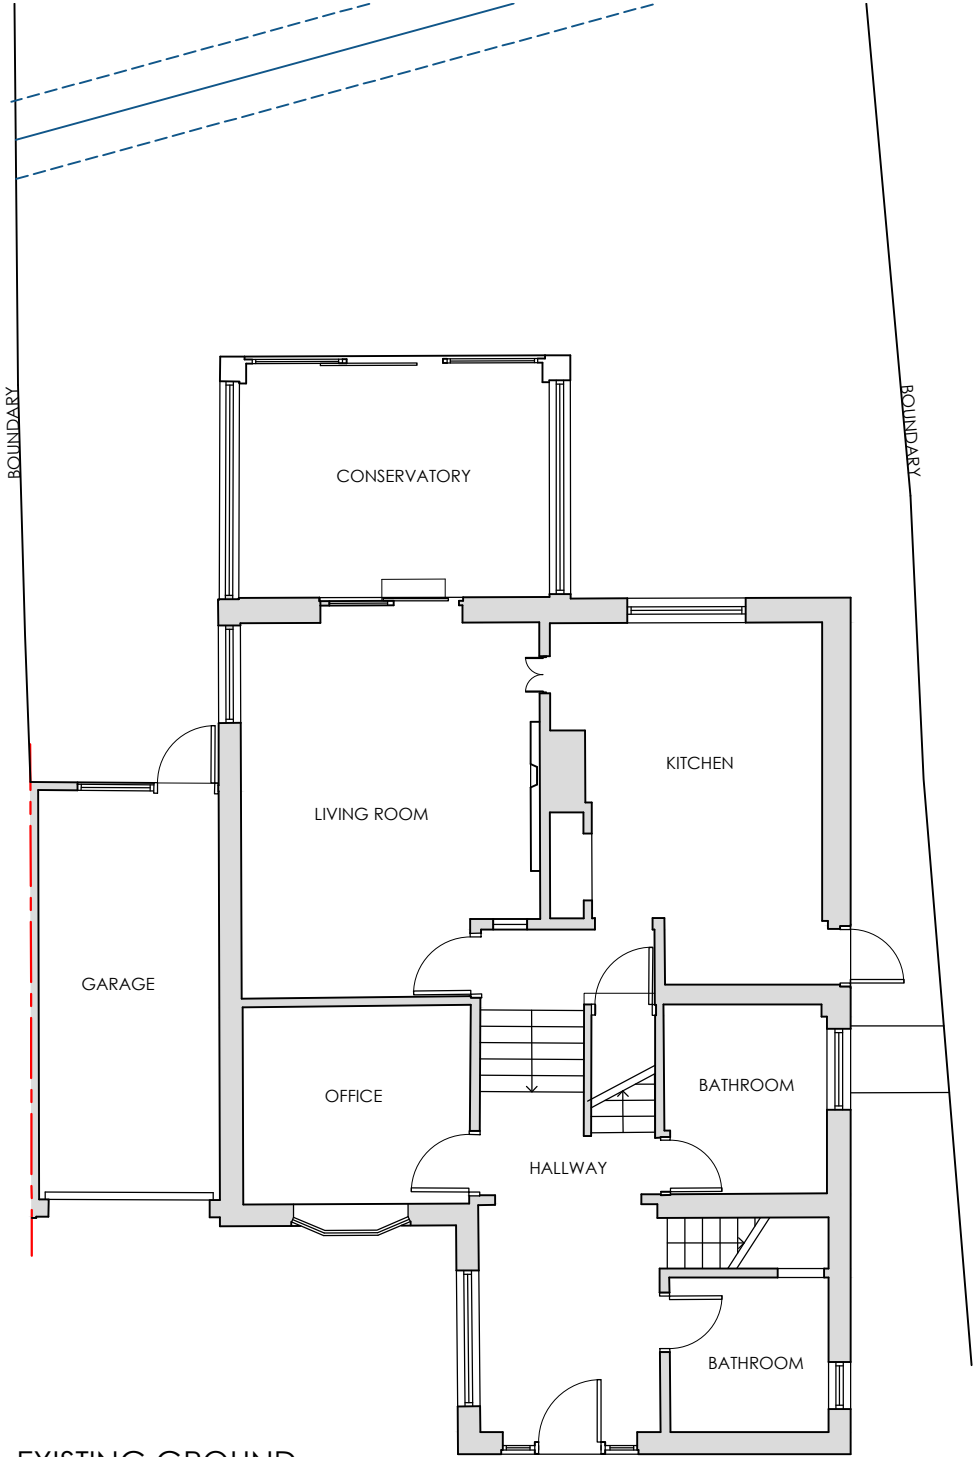

EXISTING GROUND FLOOR PLAN

KEY

- Existing walls / partitions
- Proposed new walls / partitions
- Proposed structural lintels & beams
- Roof light above
- Approximate pipe location and 500mm easement

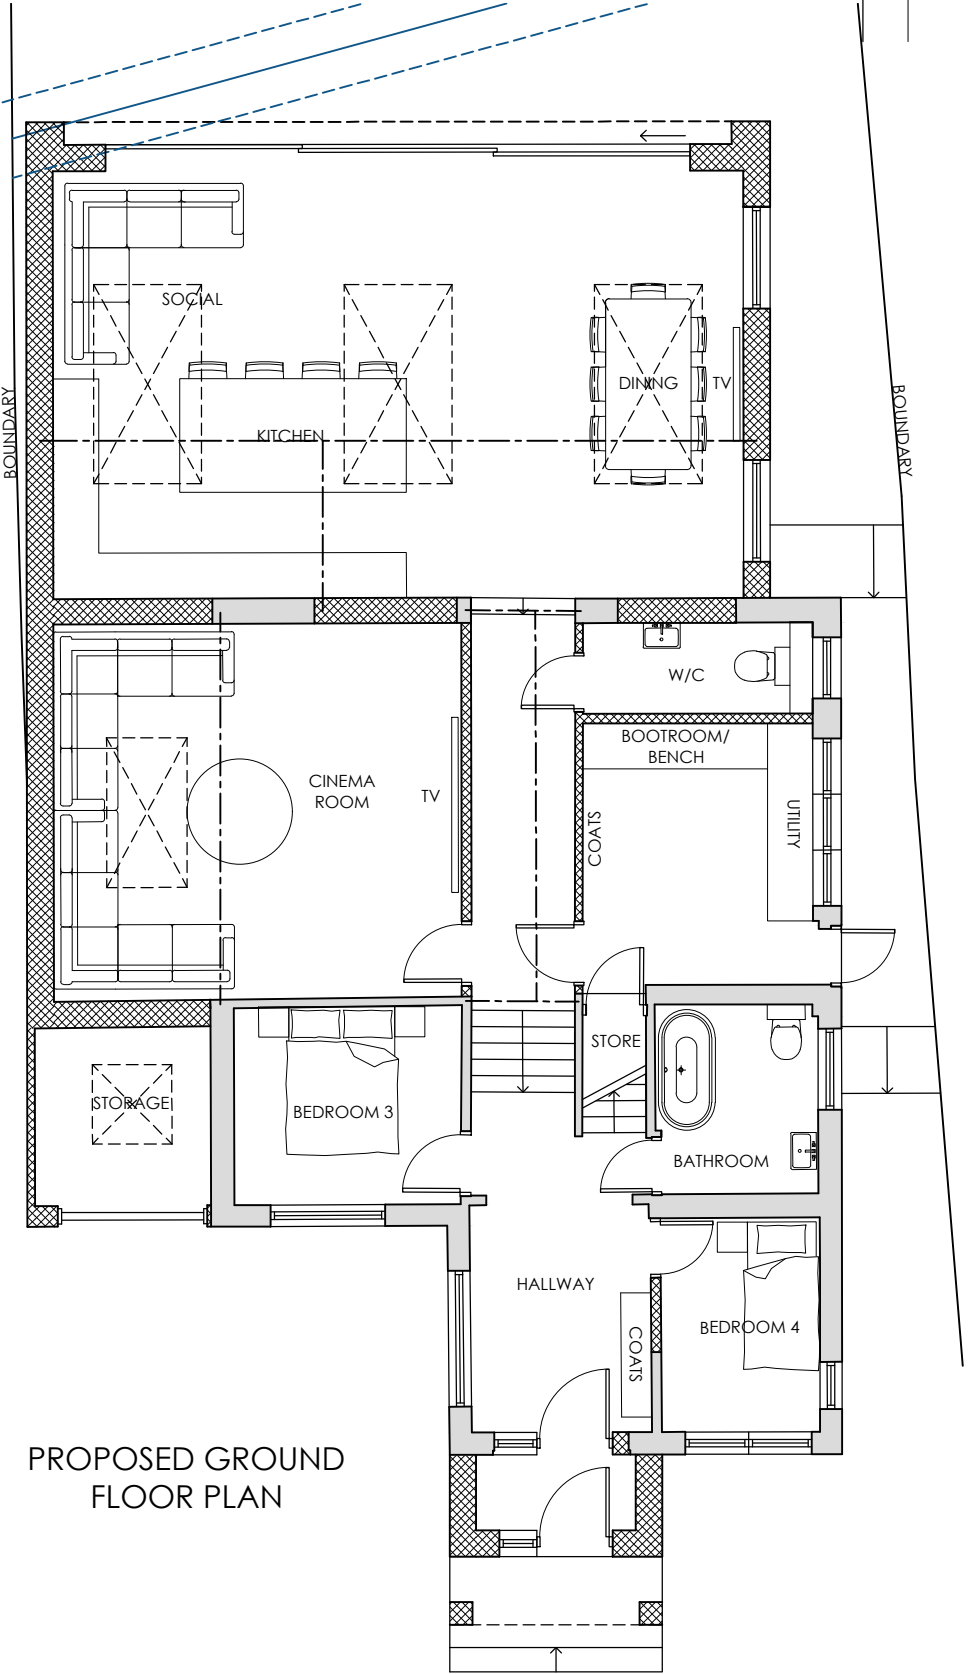 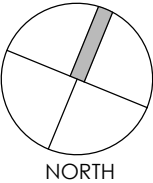

PROPOSED GROUND FLOOR PLAN

Project	REAR/SIDE EXTENSIONS + LOFT CONV. 2 CRESTLAND CLOSE WATERLOOVILLE PO8 9AG					Drawing	GROUND FLOOR PLANS		
						Job-Dwg Number	23007-PL-002	Rev.	A
Client	MR PUDDICK					 JAMES POTTER ASSOCIATES www.jpa.design JPA - PORTSMOUTH 117 Highland Road, Southsea, Portsmouth, PO4 9DD t. +44(0)2394 002 897			
Status	PLANNING								
Scale	1:100		Sheet Size A3						
Author	BR	Checked	RH	Date	15/01/2024				