
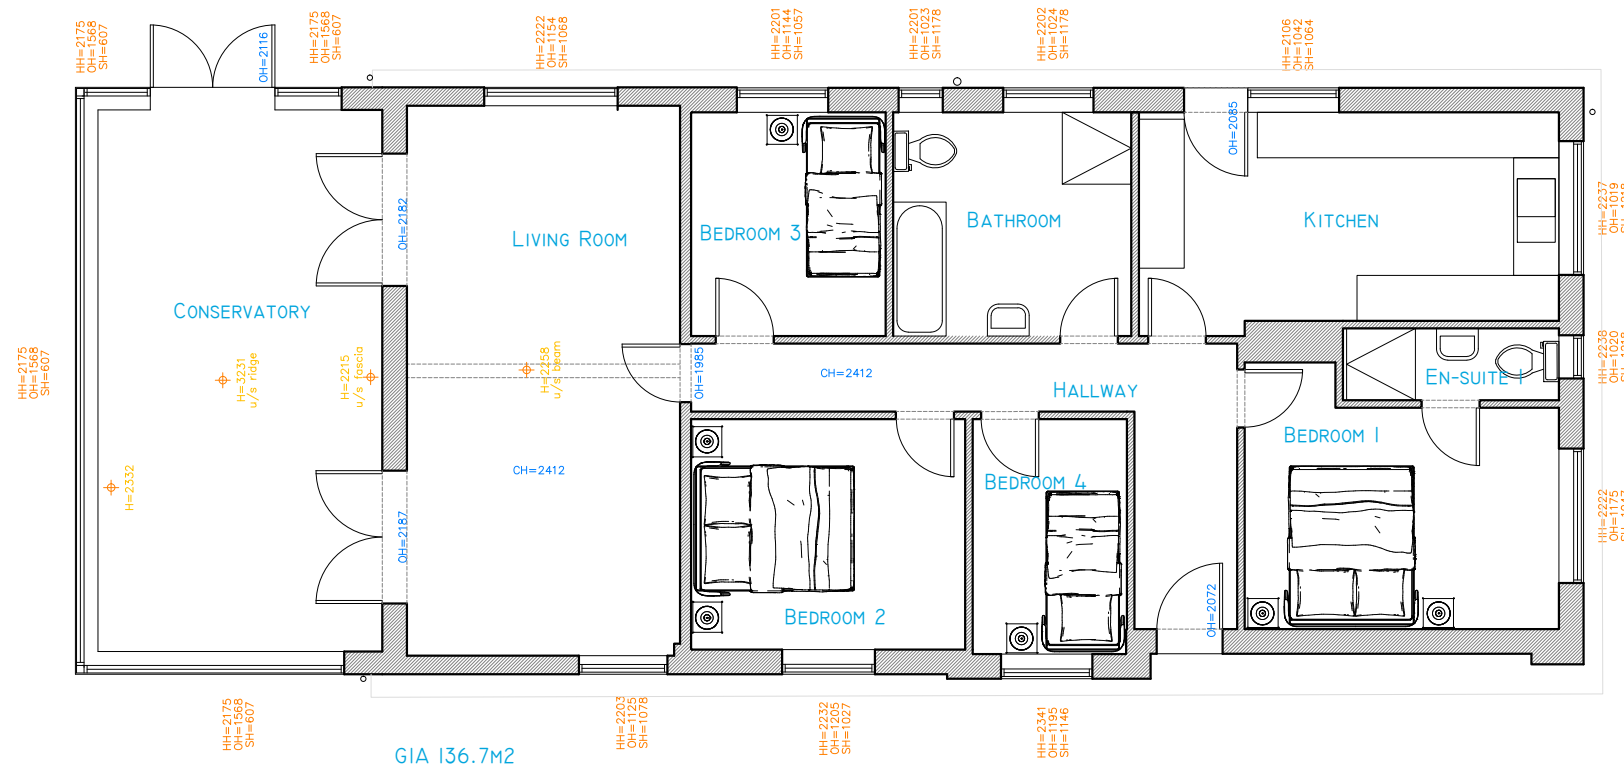


Scale 1:100@A3 + 1:50@A1

PLANNING

 

RS ARCHITECTURE

CLIENT:

PROJECT:
6 Webb Close

TITLE: Existing Ground Floor Plan

DRAWING NUMBER : 011EG

Scale : 1:100 @ A3

DATE: 4 July 2023

DRAWN BY: AS APPROVED BY: RS

194 Southwood Road, Ho

194 Southwood Road, H
Hampshire, PO11 9QL

07887933281
rob@ra-architecture.co.uk

rob@rs-architecture.co.uk
www.rs-architecture.co.uk