




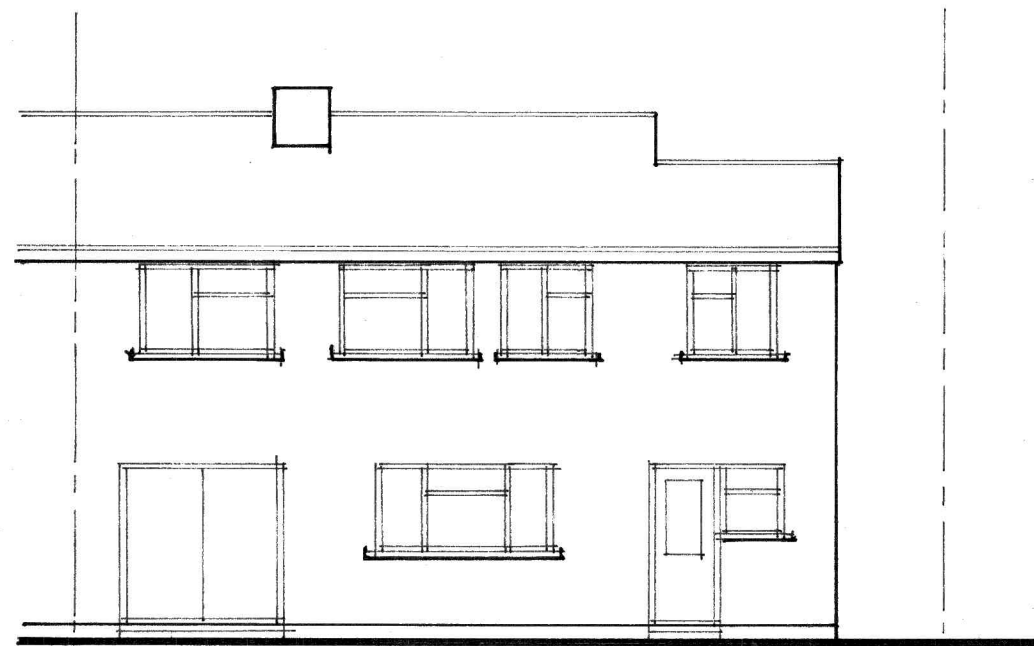


rear elevation.

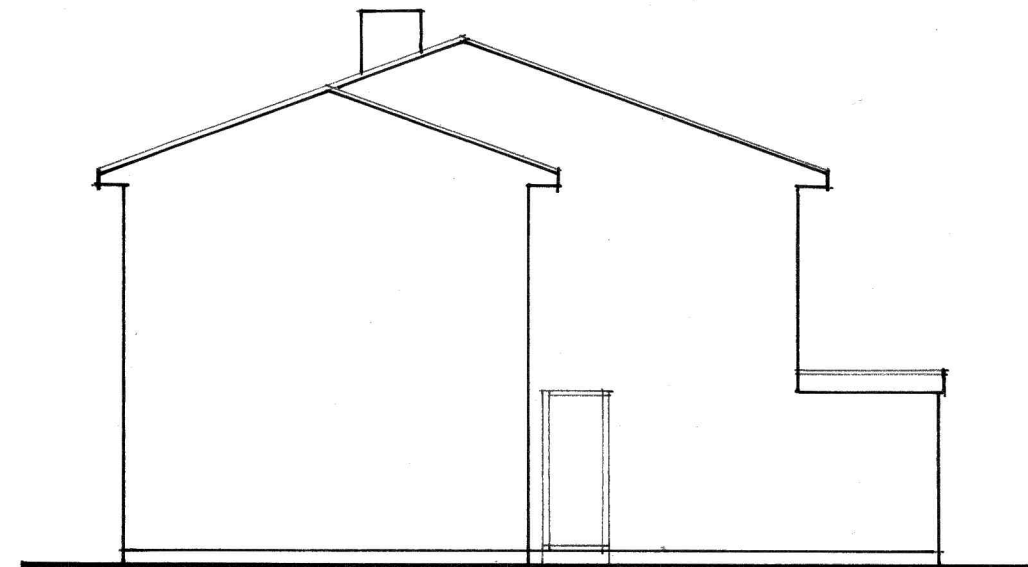


side elevation.

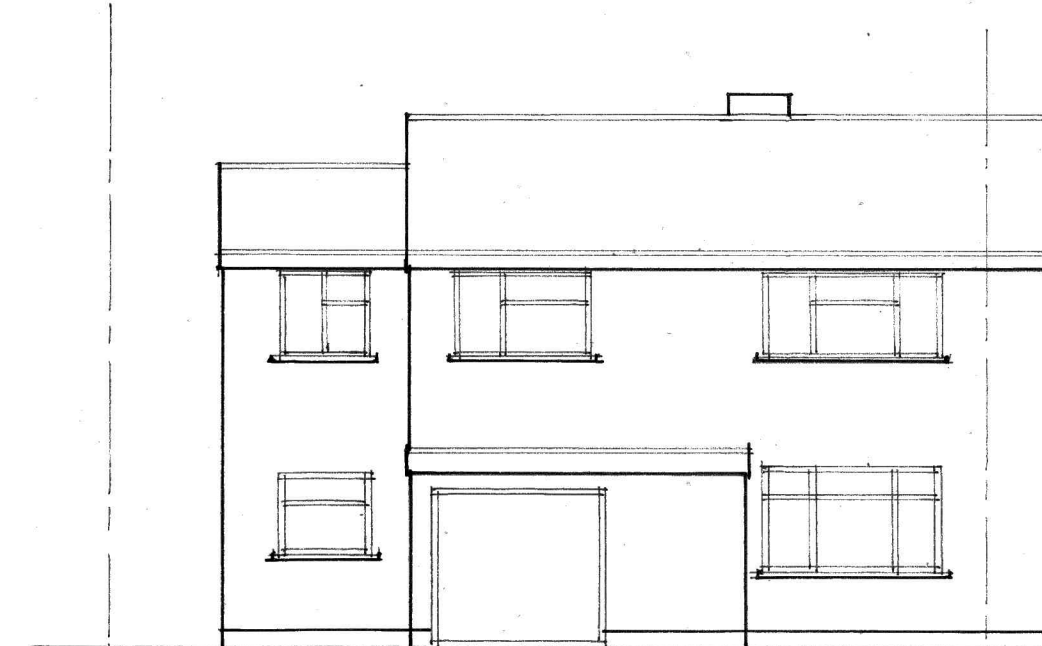


front elevation.

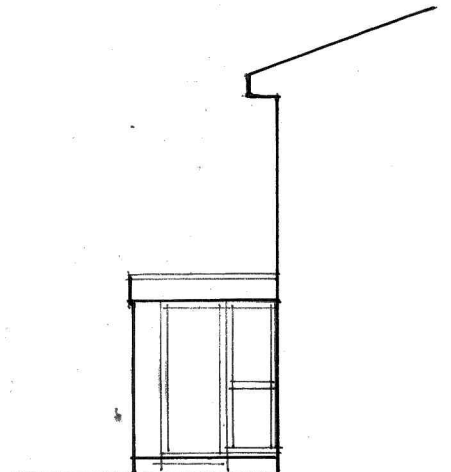

side elevation.

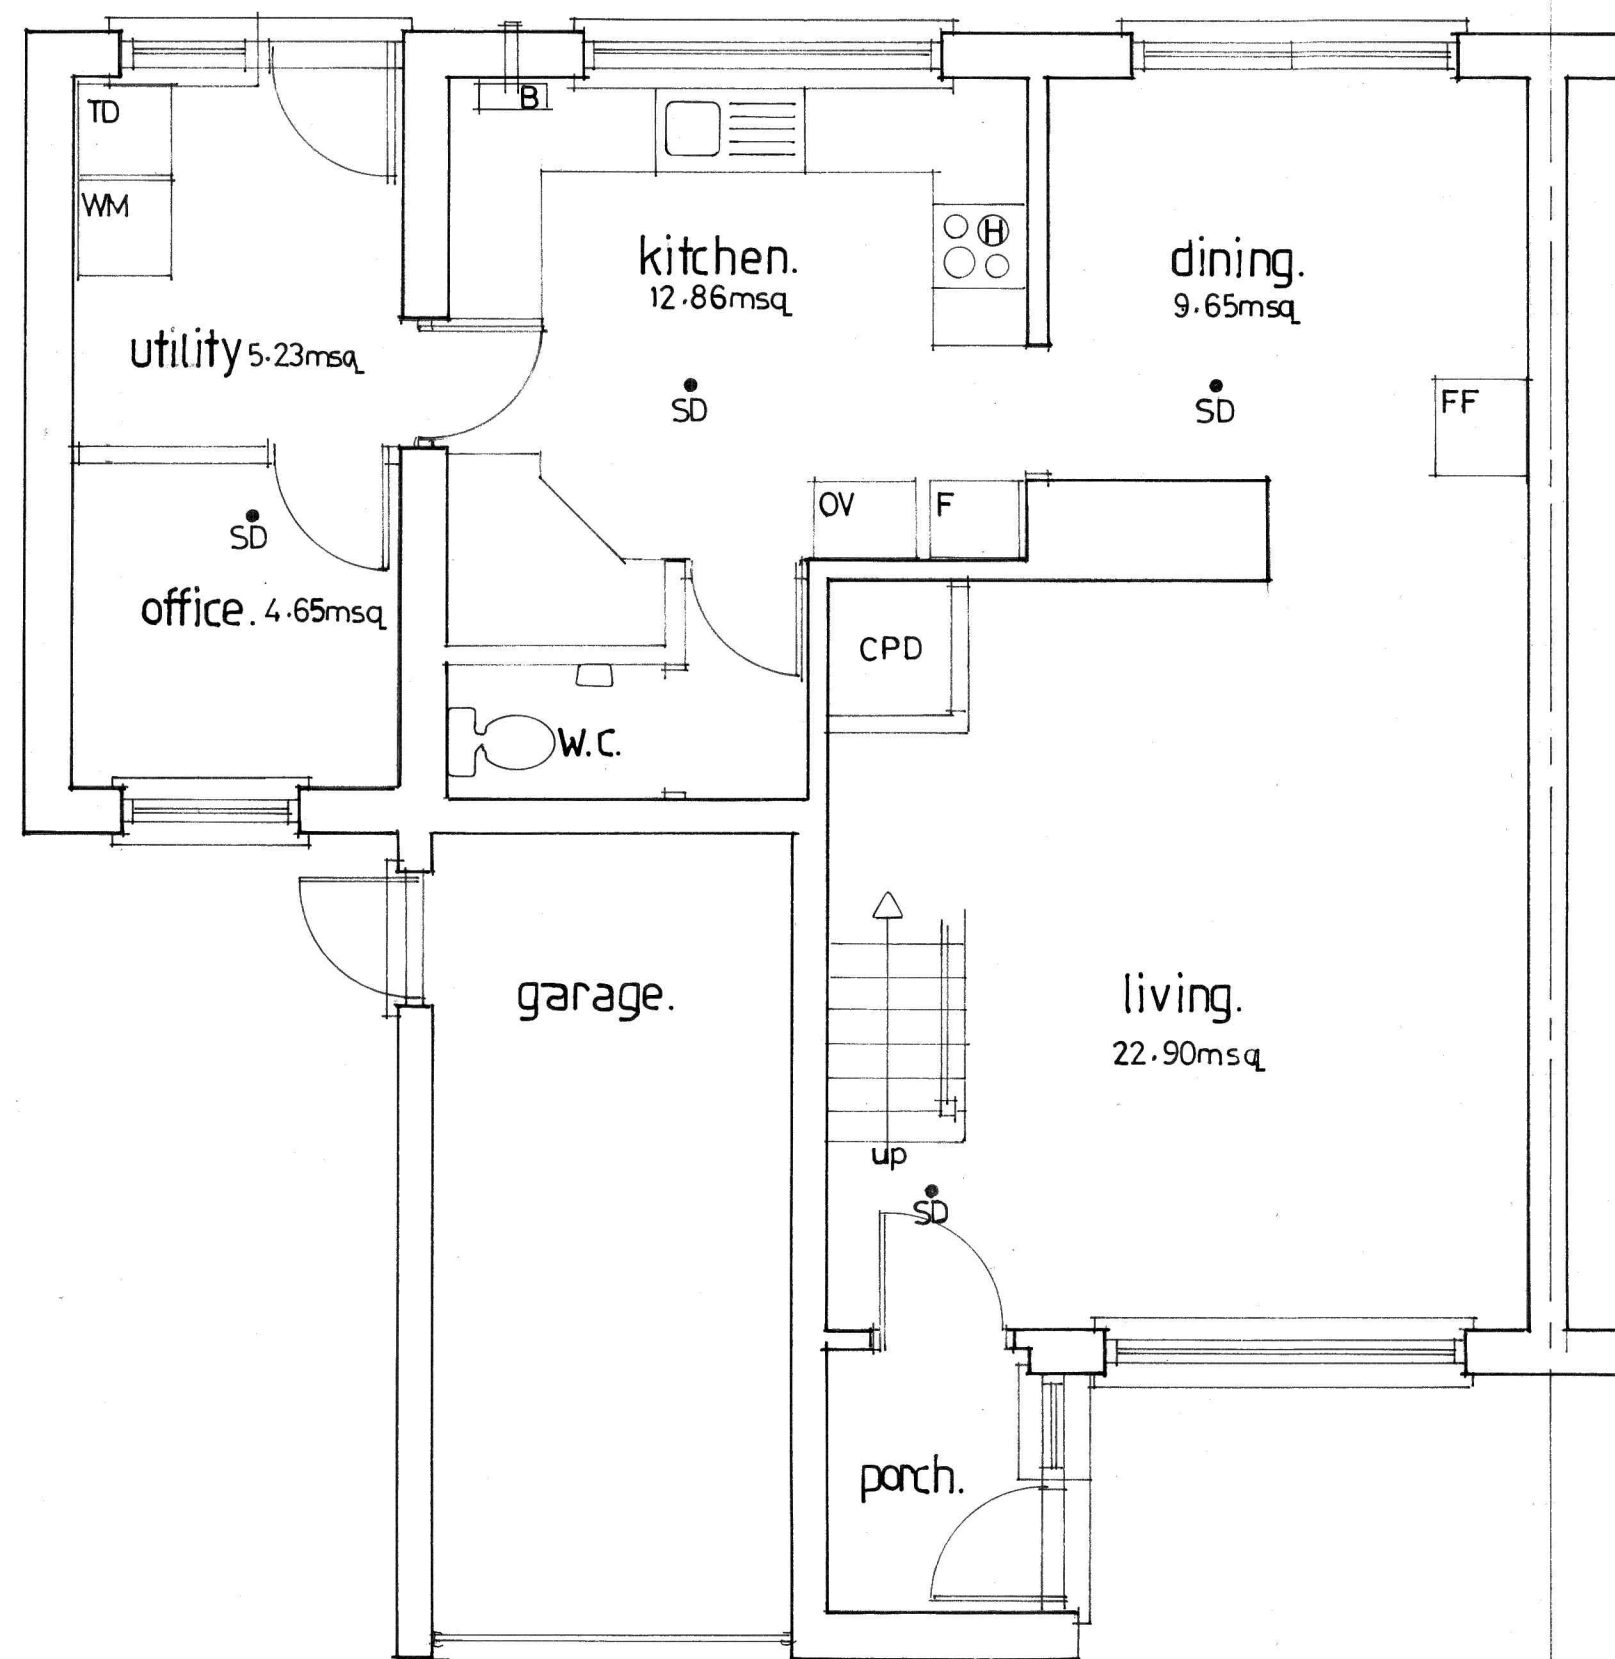

ground floor plan.

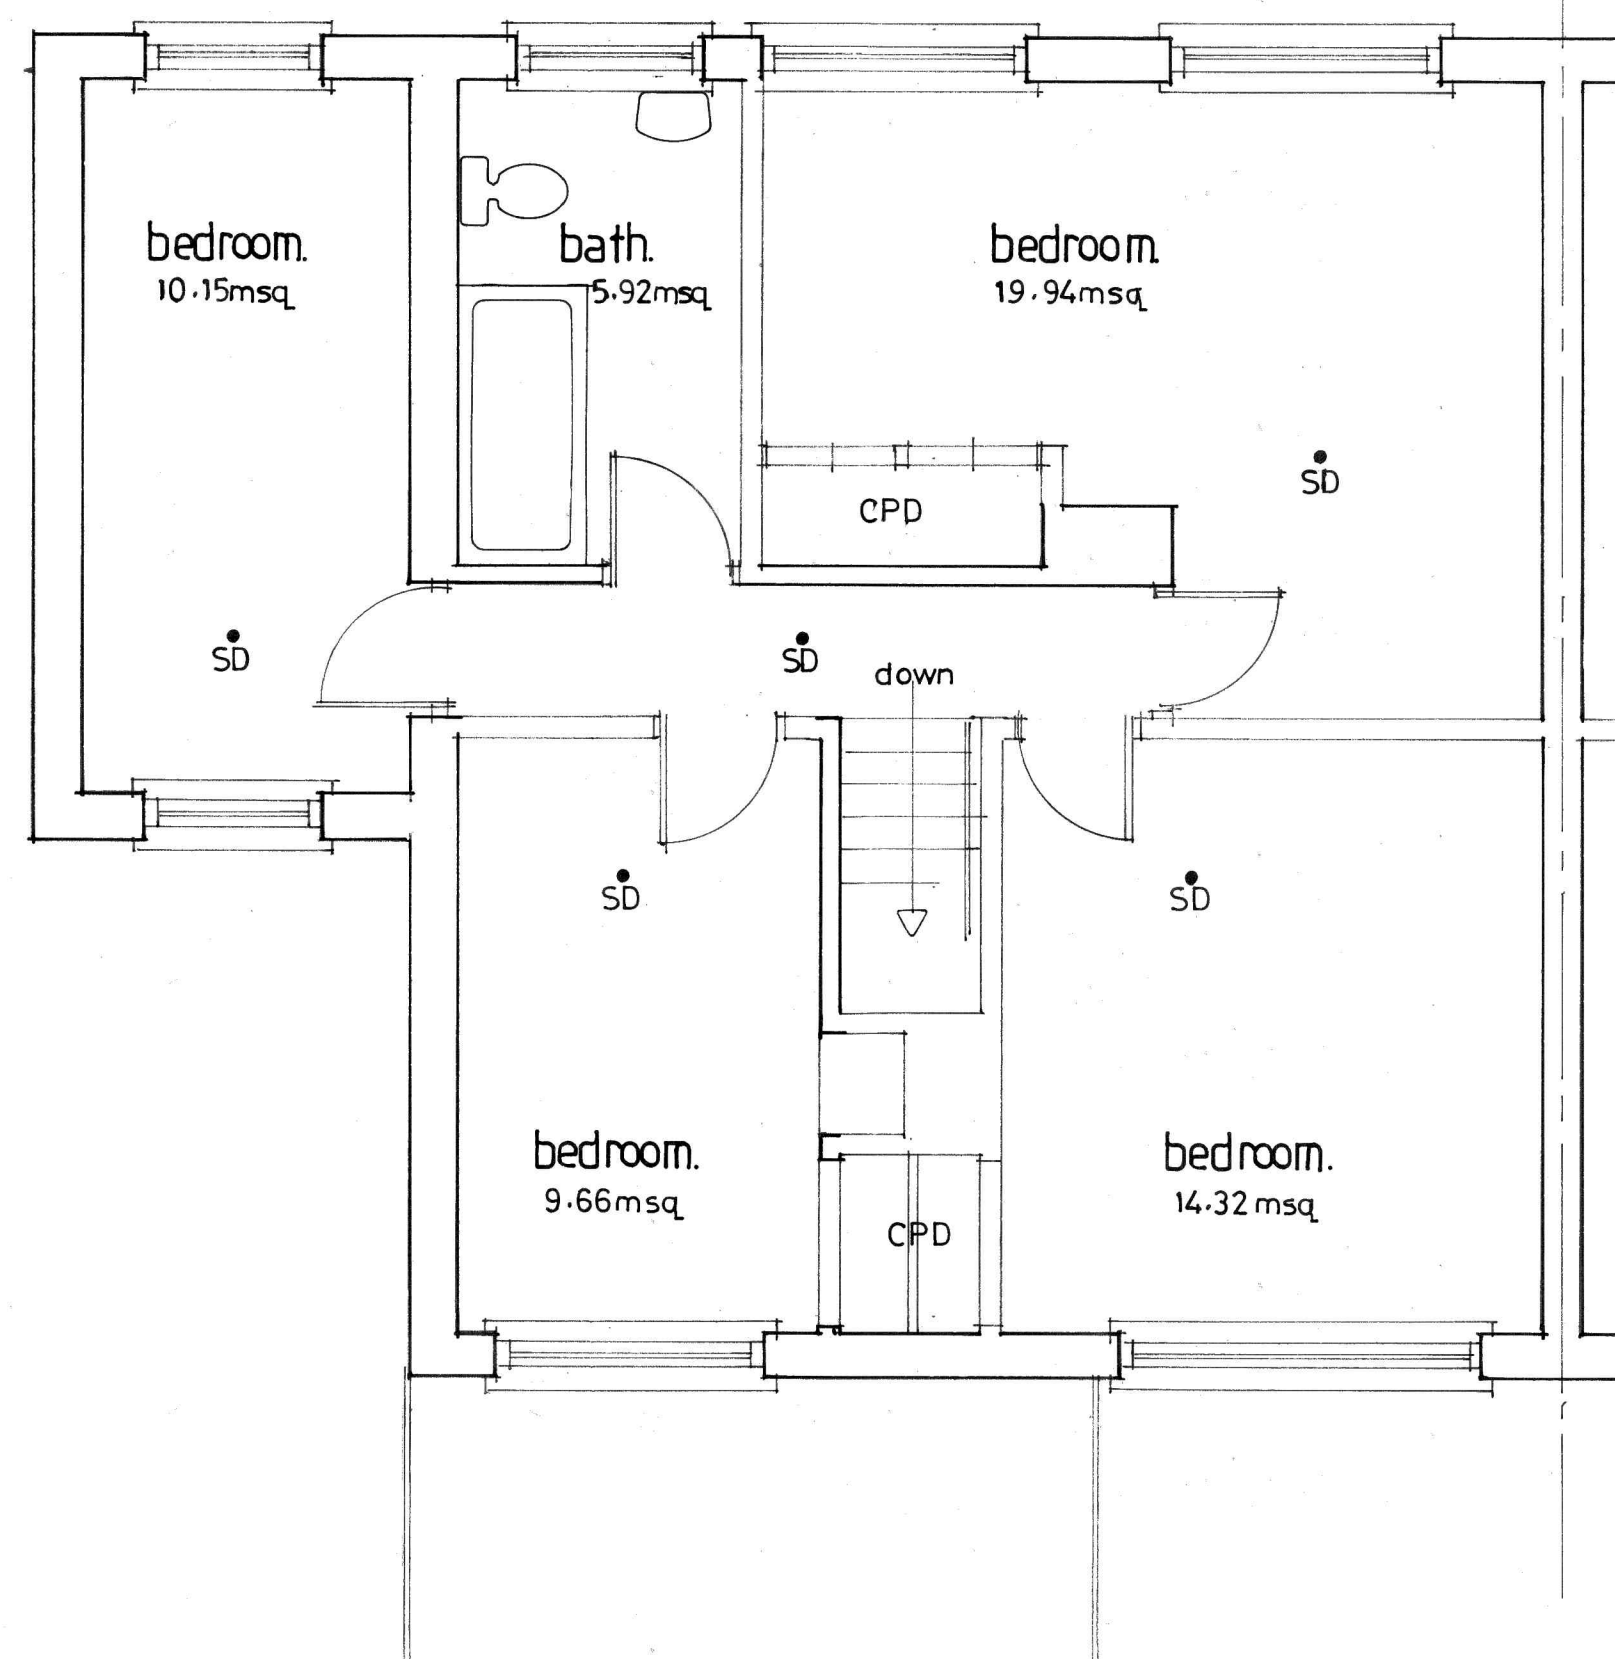

first floor plan.

KEY TO SYMBOLS:

- SD = SMOKE DETECTORS
- B = BOILER
- H = COOKER HOB
- OV = OVEN
- F = FRIDGE
- FF = FRIDGE FREEZER
- WM = WASHING MACHINE
- TD = TUMBLE DRYER

Revisions;

Copyright:
B J H Property Services
42 Nobes Avenue
Gosport
Hampshire
PO13 0HT
07787711781
bjhpropertieservices@outlook.com
beej1969@hotmail.co.uk

LABC

Partner Authority Scheme

Site Address:
43 Prospect Lane,
Havant,
PO9 5NH.

Client:
Ronald Kahonde.

Job title:
Floor Plans

Drawing Title:
Floor Plans & Elevations.

Date:
July 2024

Scales:
1:50 & 1:100 @ A2.

Drawn by:
B J Hindle.

Drawing no:
28/2425

