


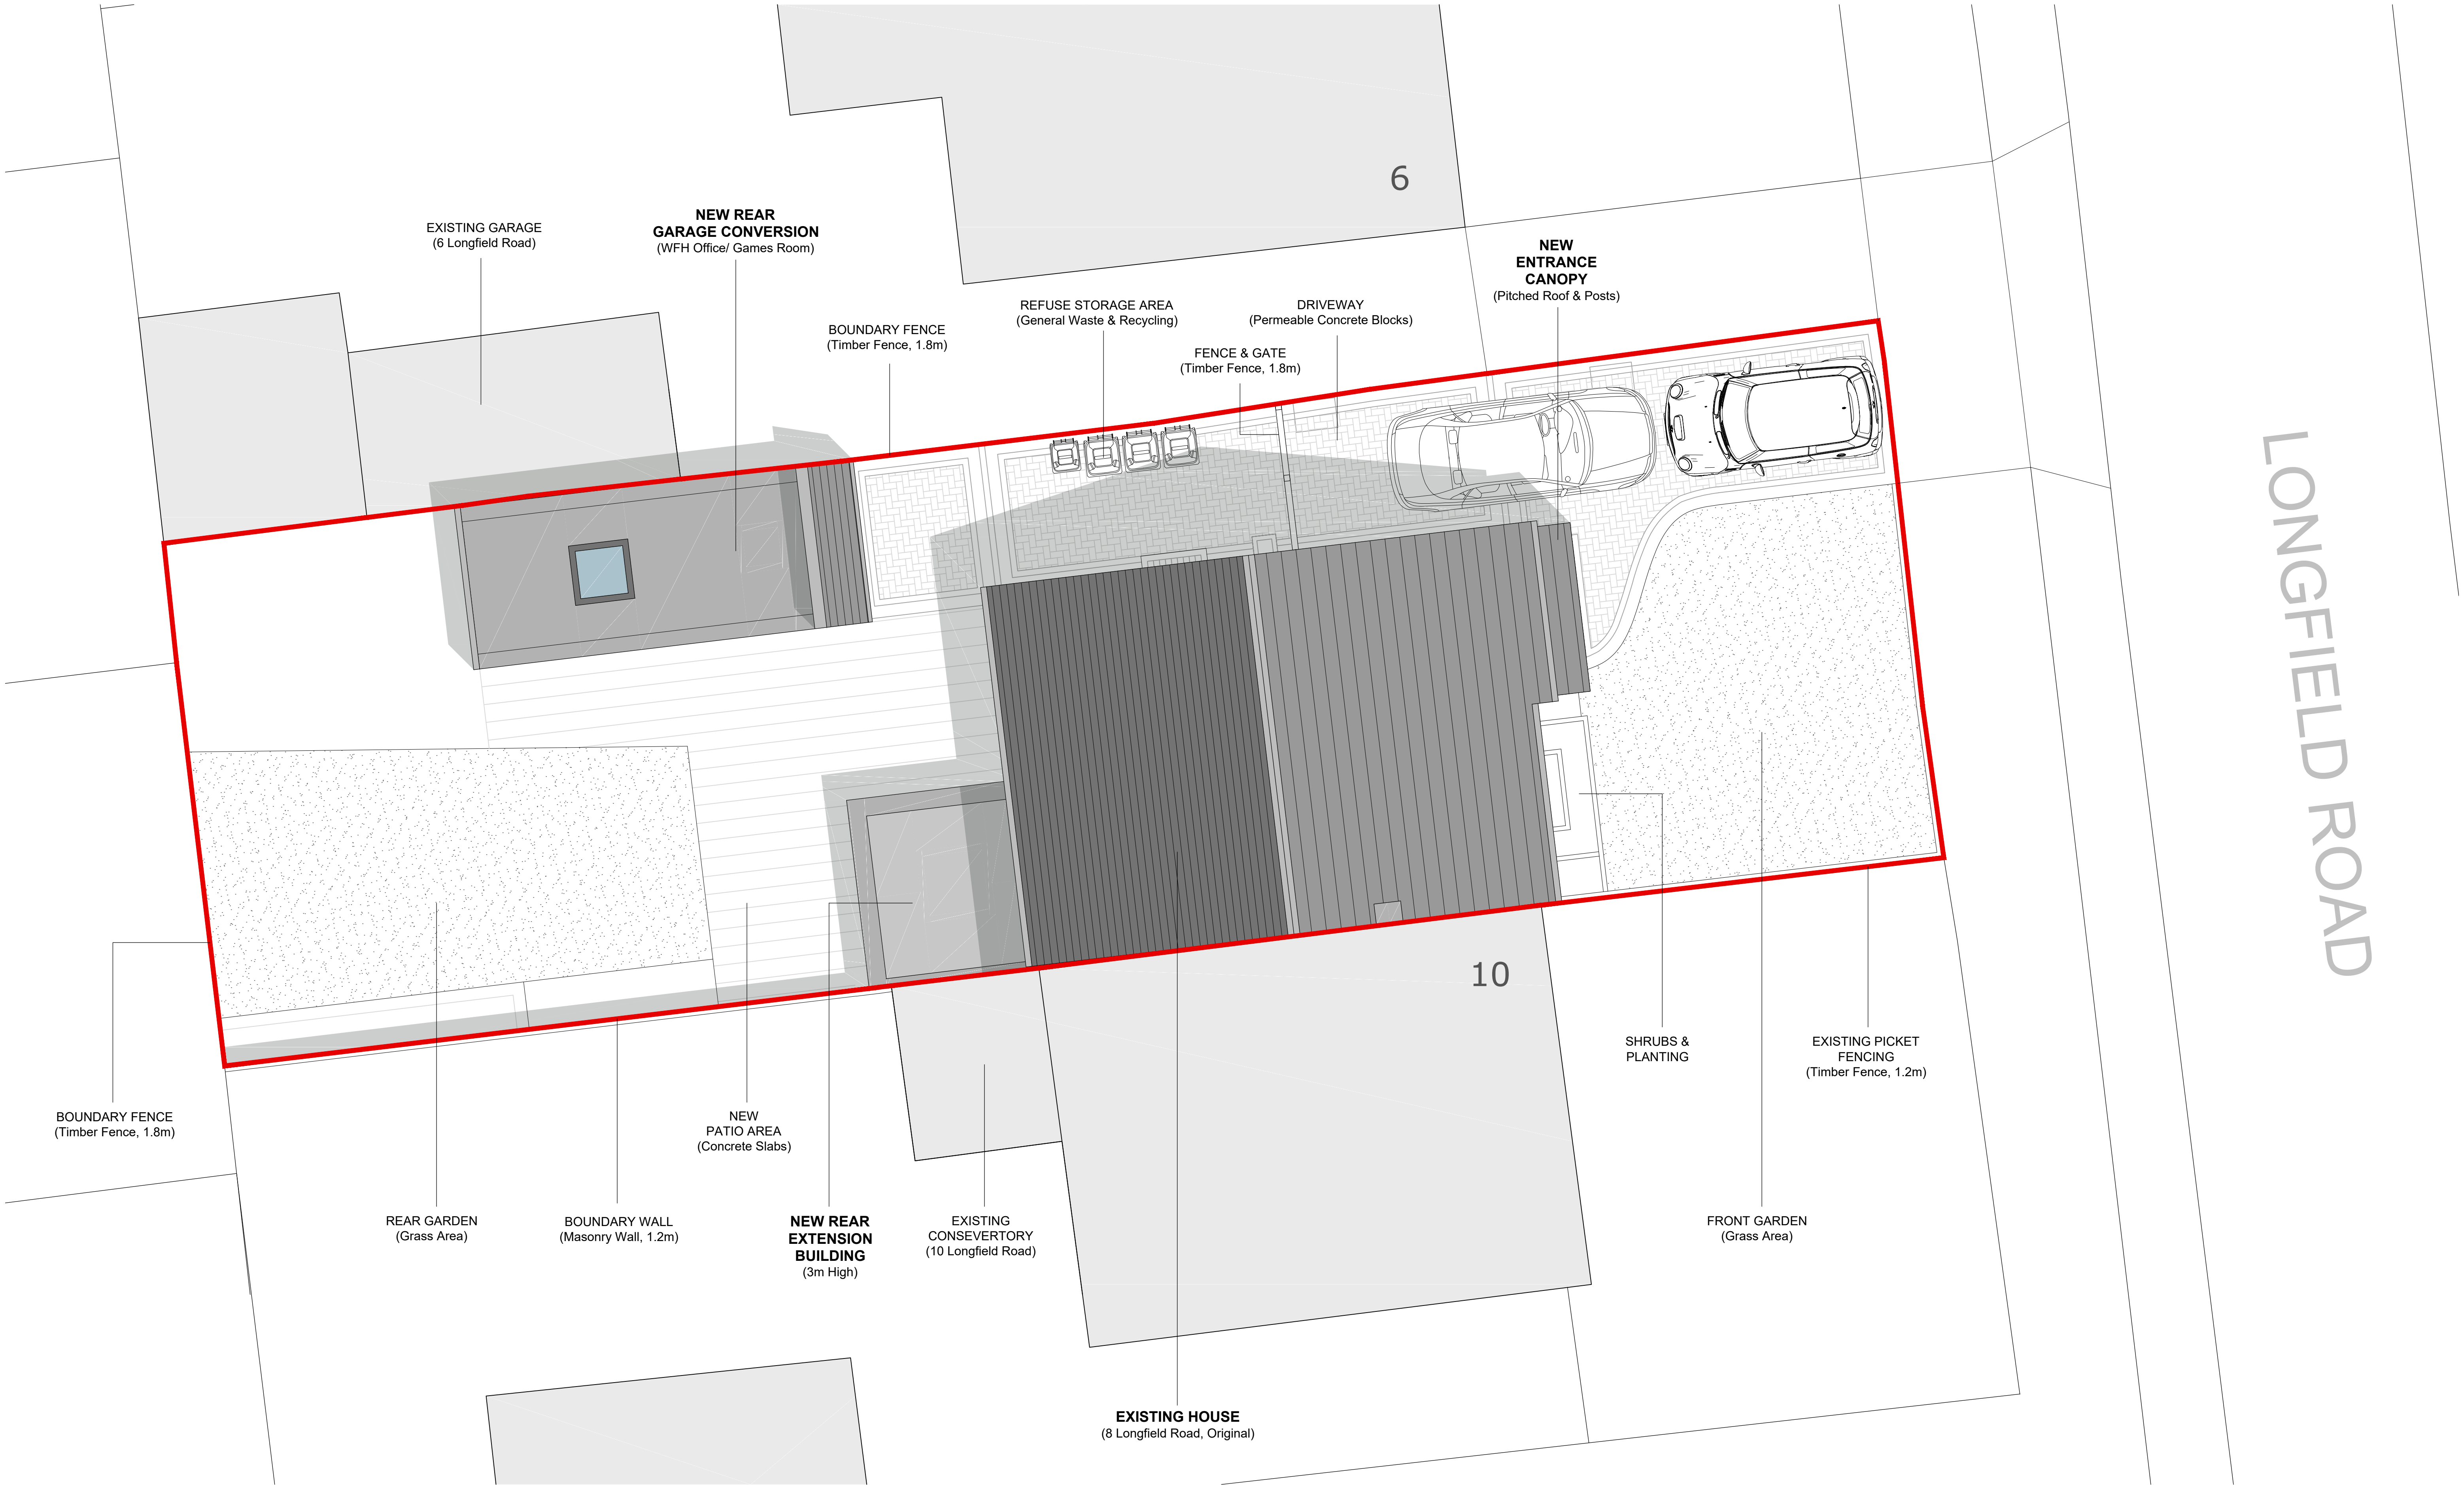

LONGFIELD ROAD

PROPOSED SITE PLAN

Design Stage Planning Drawings	Client Mr & Mrs Kevin & Ellie Broughton	Address 8 Longfield Road Emsworth Hampshire PO10 7TR	Drawing Title Proposed Site Plan		Drawing No. 2307 01 LR-008	Revision No. Rev1	Other Information: Site Area: 256.84m ² Grid Reference: E 474501, N 107279 	 General Notes This drawing should be read in conjunction with all of the contract documentation and all other consultants and specialists drawings. All levels and dimensions are to be checked on site. Deer Design Studio is to be notified in writing of any discrepancies before proceeding. This drawing is subject to copyright. Contact: deerdesignstudio@gmail.com	
	Project Proposed Rear Extension & Garage Conversion		Date October 2023	Drawn by: RGD	Checked by: RGD	Scale: 1 : 100 @ A3	Scale: 1 : 50 @ A1		