


DRAWINGS TO BE READ IN CONJUNCTION WITH COGENT'S SPECIFICATION.

SEE ALSO M&E & STUCTURAL ENGINEERS DRAWINGS


FOR DEMOLITION & REMOVAL REFER TO THE FOLLOWING PLAN DRAWINGS:

- DRG 105
- DRG 106
- DRG 107
- DRG108
- DRG109

APPROXIMATELY 116 EXISTING PARKING SPACES.

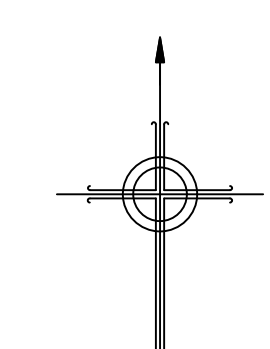


INDICATIVE

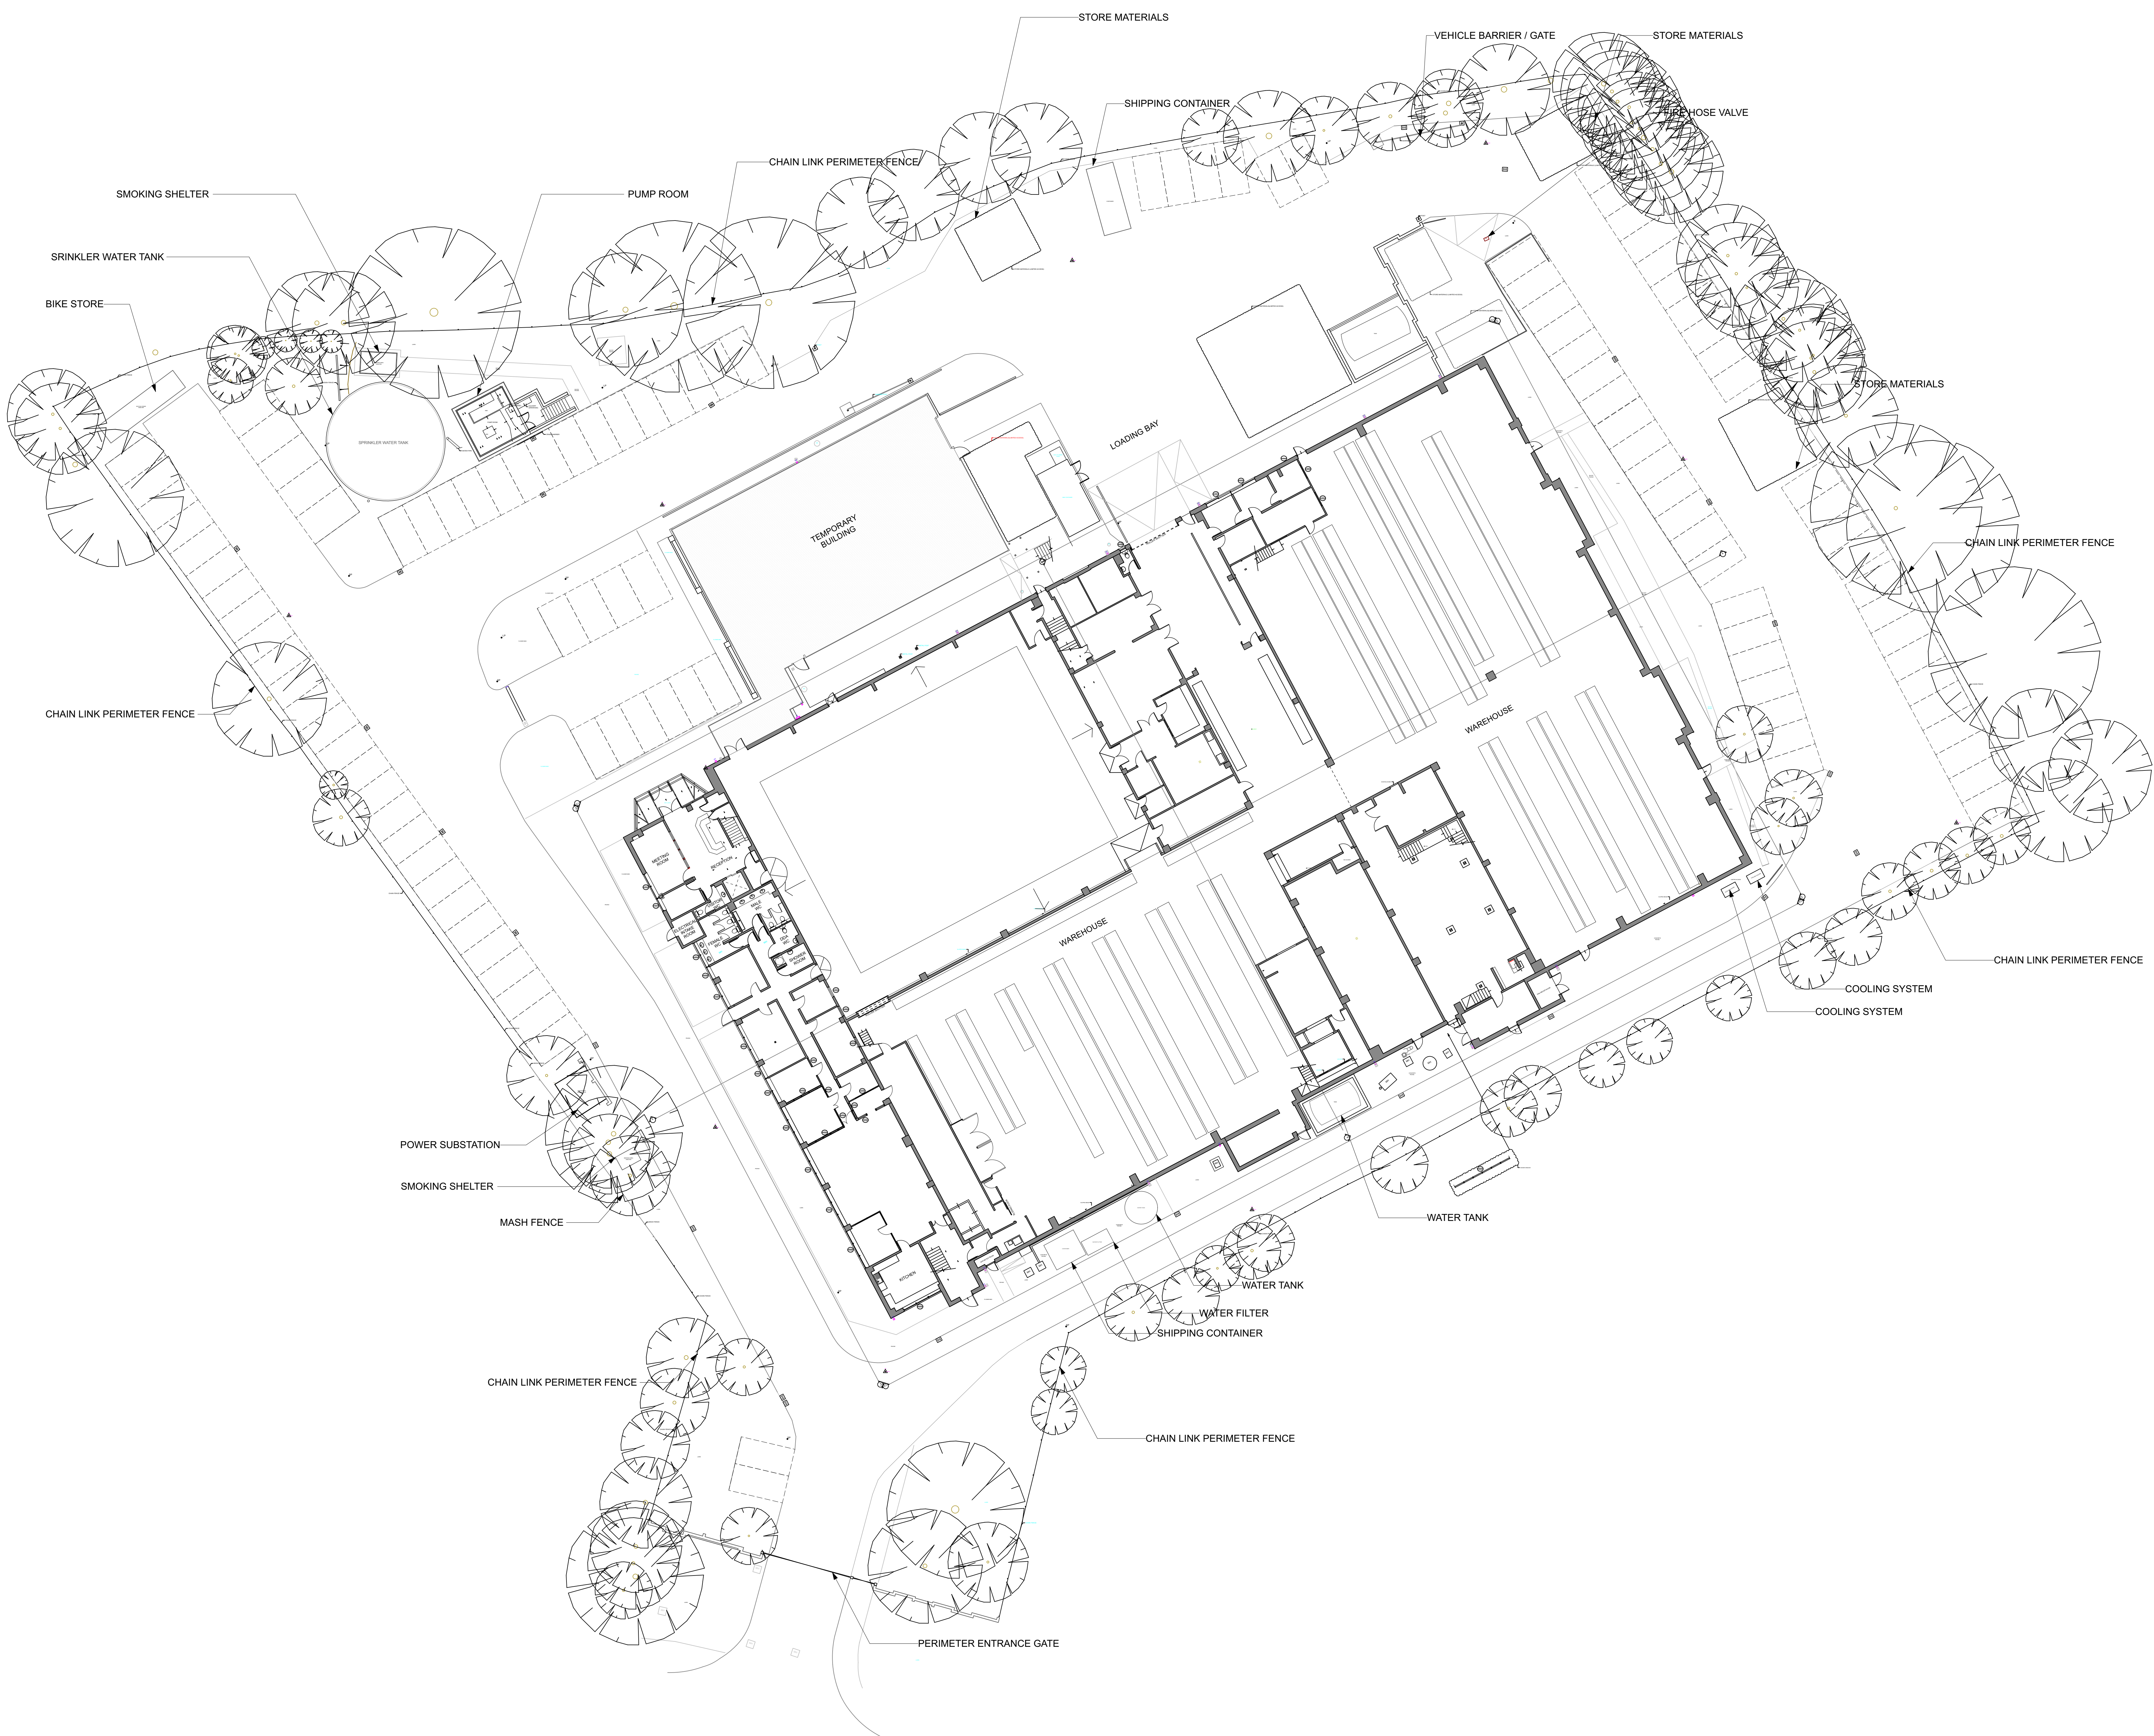

This drawing is Copyright © of Cogent Building Consultancy LLP.

Do not scale this drawing.
All dimensions to be checked on site.
Drawing to be read in conjunction with any specifications, schedules and Consultants drawings and details.

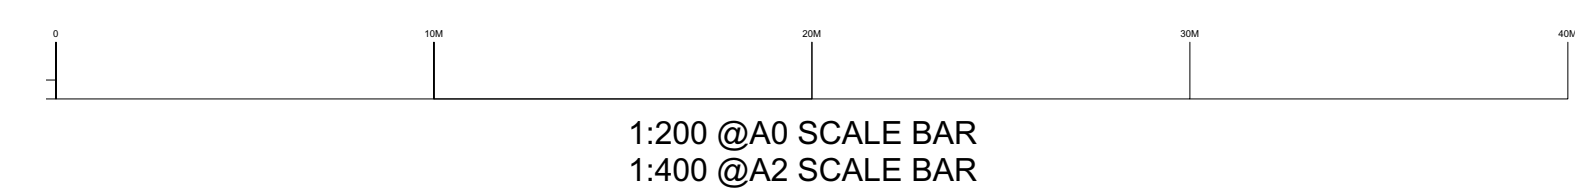

 68 - 65 Tabernacle Street London EC2A 4BD +44 (0) 20 3890 2890 www.cogentbc.co.uk	Project Name Brambles House, Waterlooville, Portsmouth	Scale 1:400 @ A2 1:200 @ A0	Drawn SC	Checked GL	Date 23.06.23
	Client Columbia Threadneedle, CT UK Property Authorised Investment Fund				Status REV F
	Drawing Title EXISTING SITE PLAN				Drawing No. 100

PLANNING