

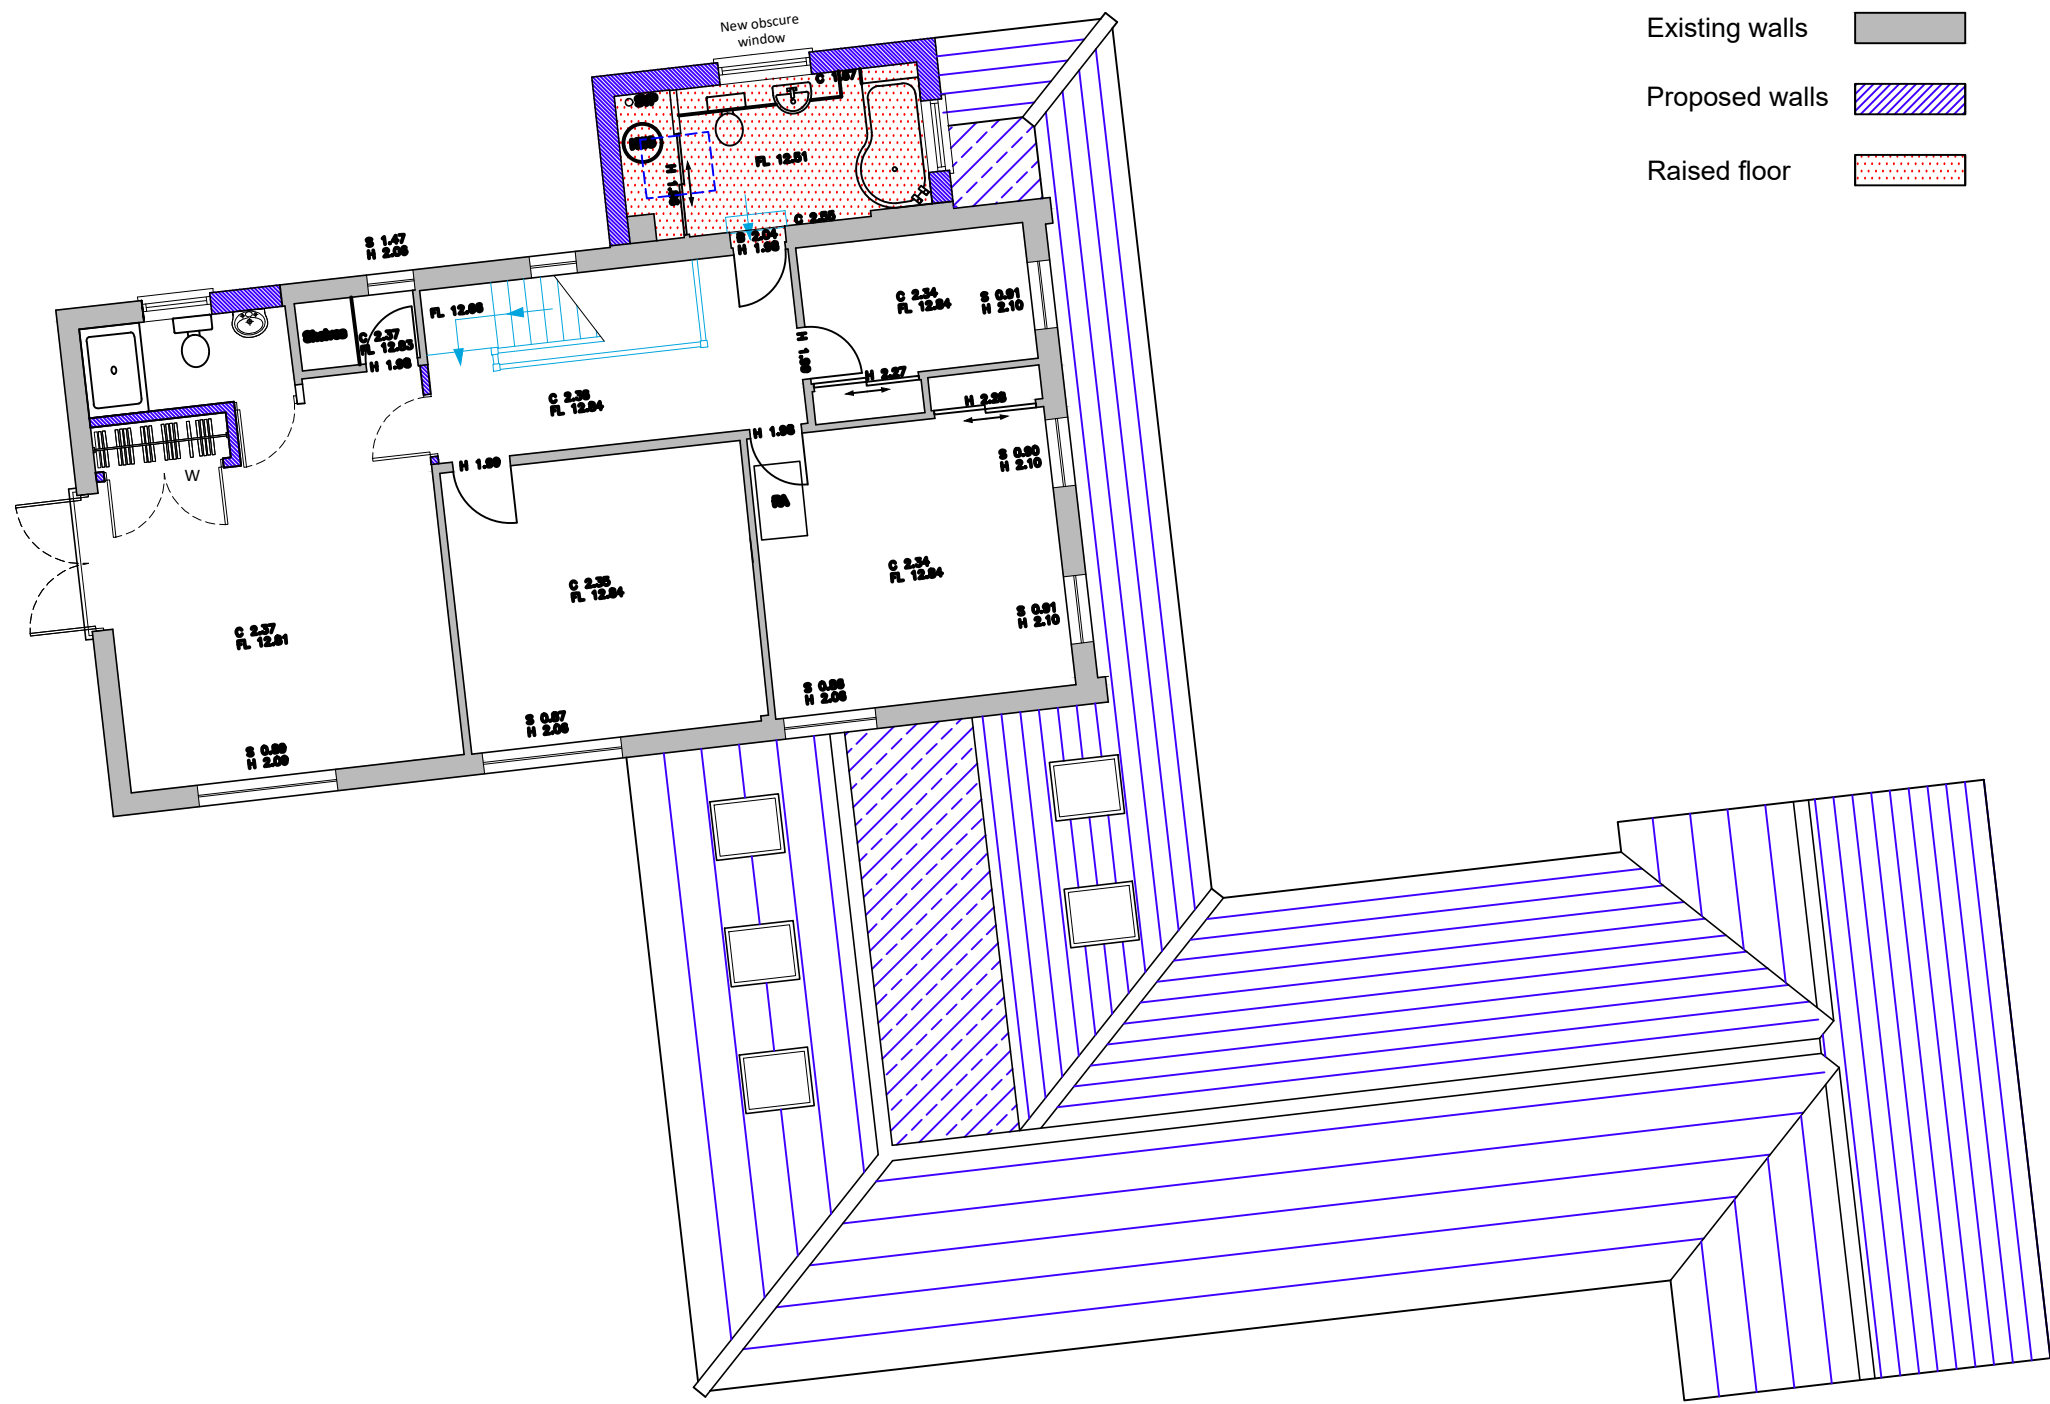
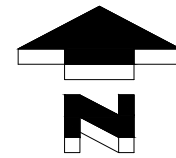


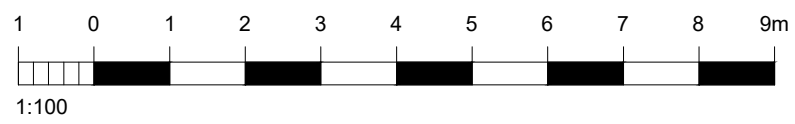

- Existing walls 
- Proposed walls 
- Raised floor 

Proposed first floor plan scale 1:100

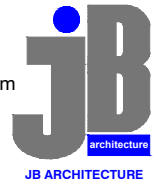

For MR & MRS HAMMOND		Title PROPOSED FIRST FLOOR PLAN		Office Tel: 01243 933732 Email: admin@jb-architecturedesign.com Web: www.jb-architecturedesign.com	
Project PROPOSED EXTENSION BLUE BELLS, WOODLANDS AVENUE, EMSWORTH, PO10 7QE		Date MAY 2023	Drawn JB	Scale 1:100 @ A3	
		Job Number PL 706.23	Drawing Number -04	Revision B	