



- NOTES
- The details shown are for design intent purposes only and are subject to further design development with suppliers and sub-contractors.
 - Proposals subject to consultation and approval from Local Authority Planning Department and Building Control (or an Approved Inspector).
 - All setting out dimensions should be checked on site prior to construction and any discrepancies and/or omissions should be reported to the Architect immediately.
 - Do not scale from drawings, any dimensions shown are indicative only and are subject to verification on site.
 - This drawing is to be read in conjunction with all other plans, structural calculations and specifications.



Critchley Architecture And Design Ltd.
Contact: 02392 474 919 | info@caad.online
The Old Bakery, 34 North Street, Havant, PO9 1PT

- Revisions
- A. Client Revisions/27.11.2023/SAR
B. Design Updates/18.12.2023/SAR
C.

Project Address


88 Elm Grove,
Hayling Island,
PO11 9EH

PROPOSED FLOOR PLANS


Scale A3 1:100
Drawn By SAR
Date 22.11.2023

Project No. Sheet No. Rev.

23069 401 B

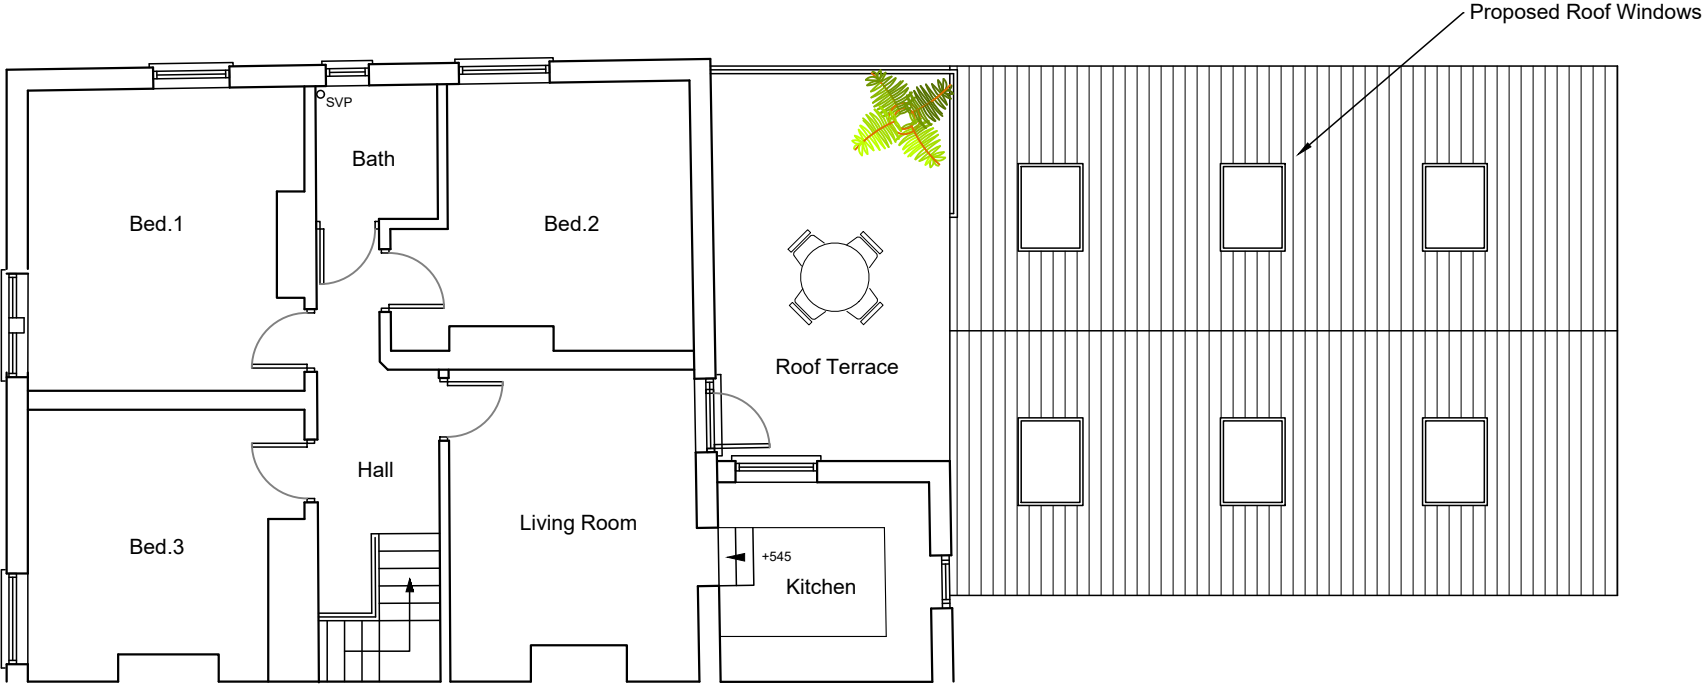

Retain Tree
on verge

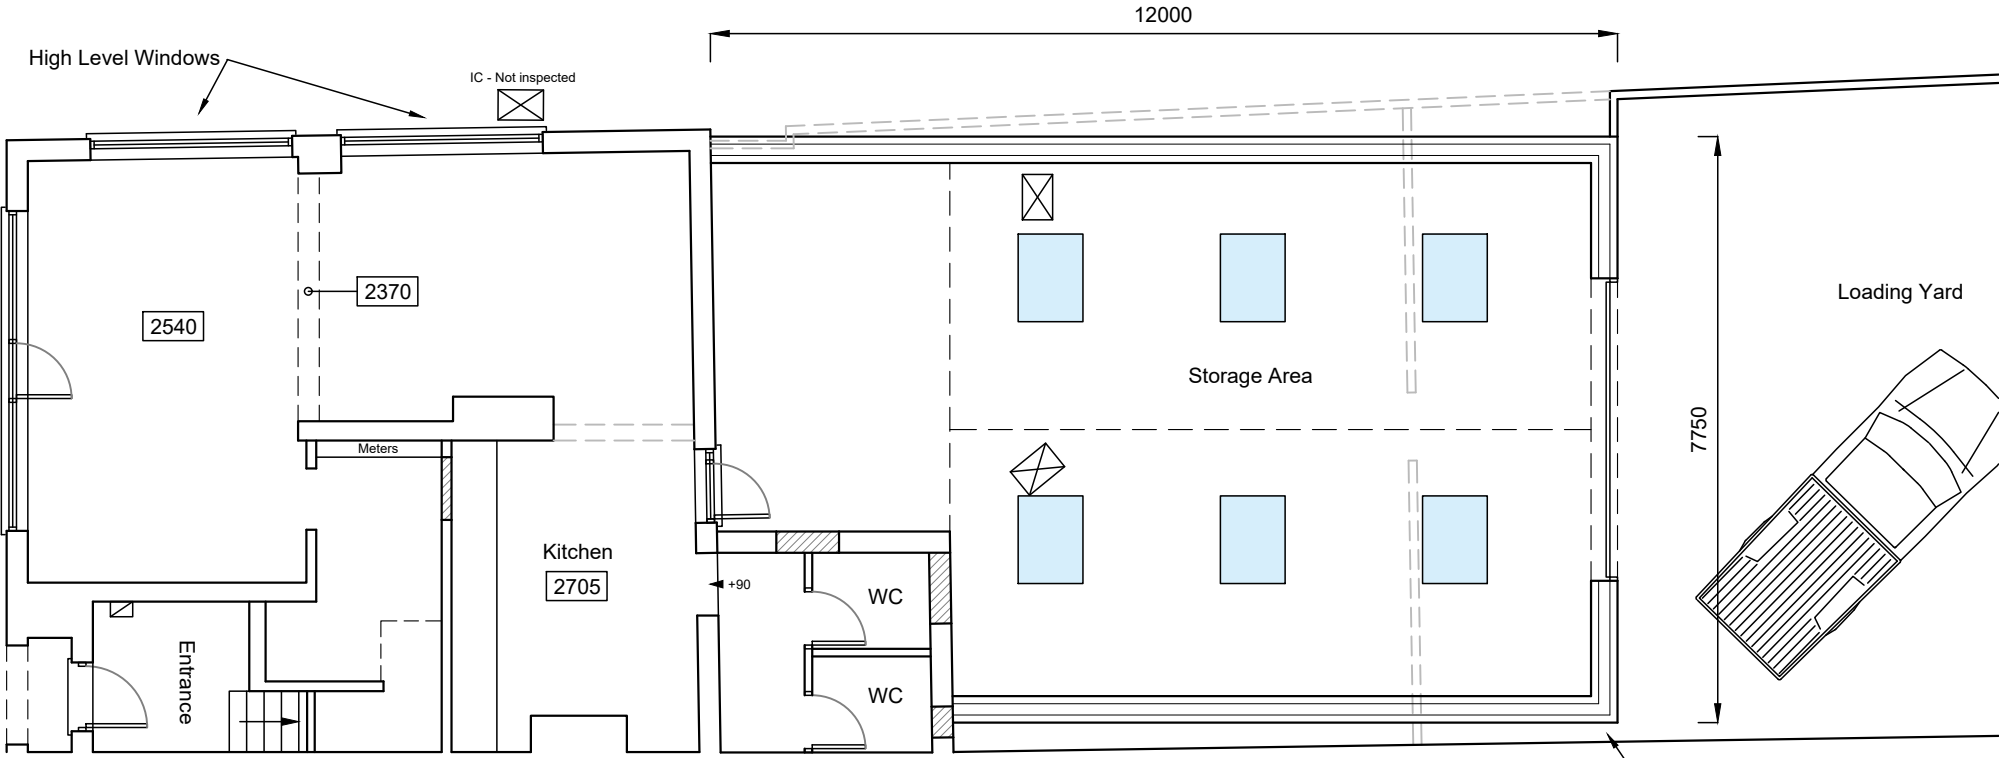

FIRST
Floor Plan

GROUND
Floor Plan

SCALE BAR 1:100

