




37.5 degree roof.

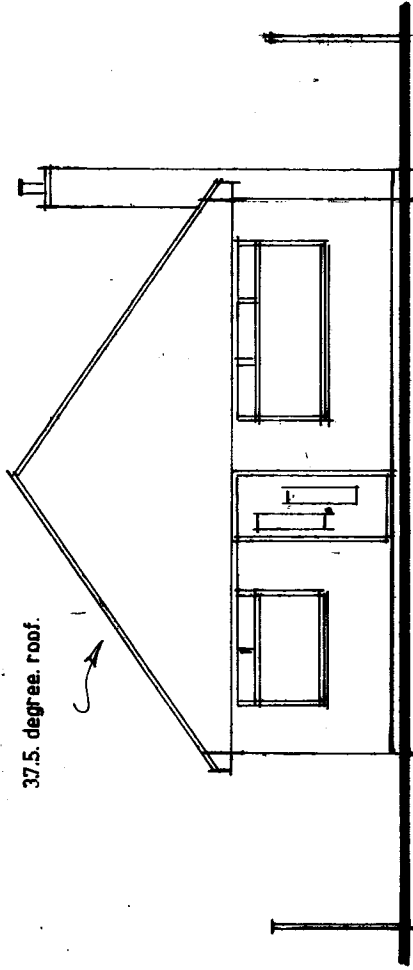


Existing South Elevation.

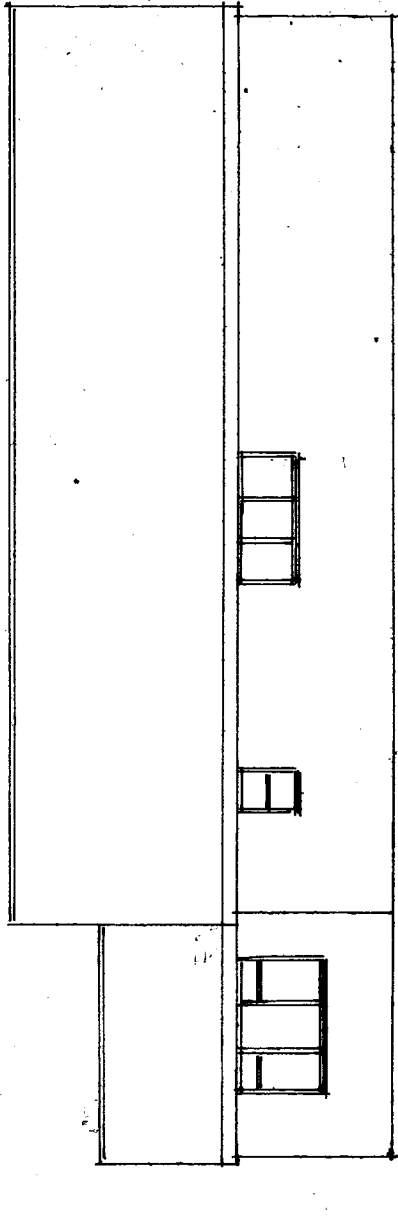



Existing West Elevation.

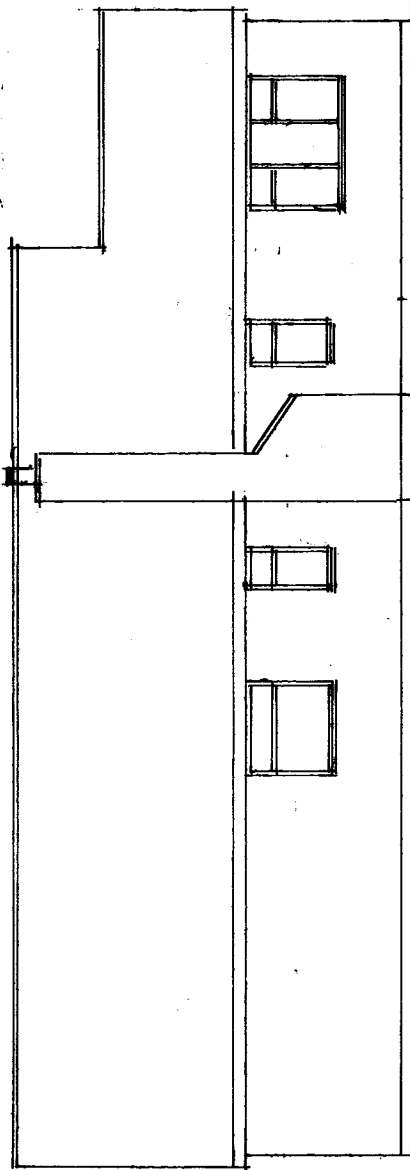


Existing East Elevation.

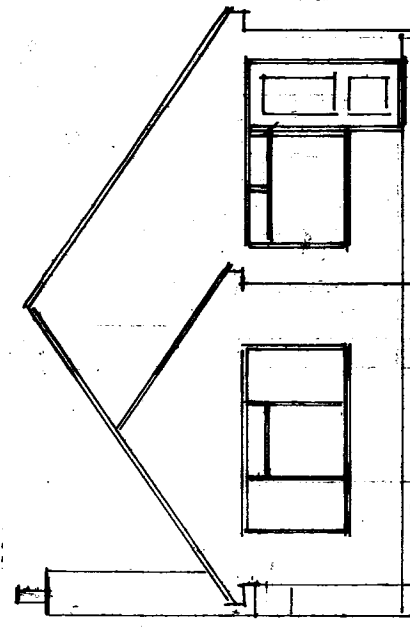

Existing North Elevation.

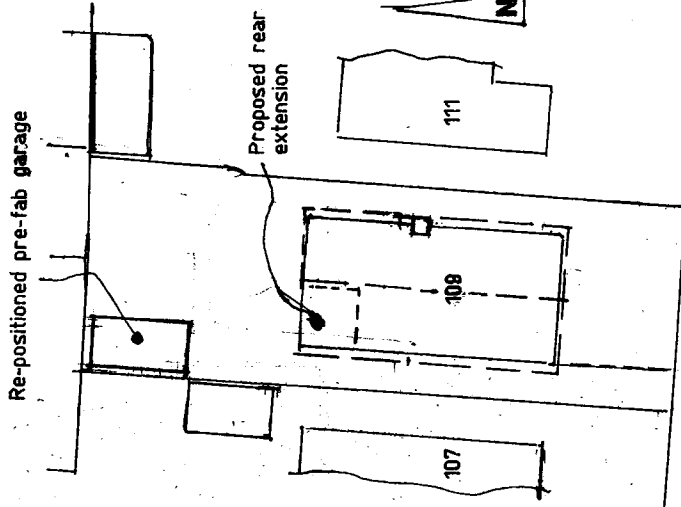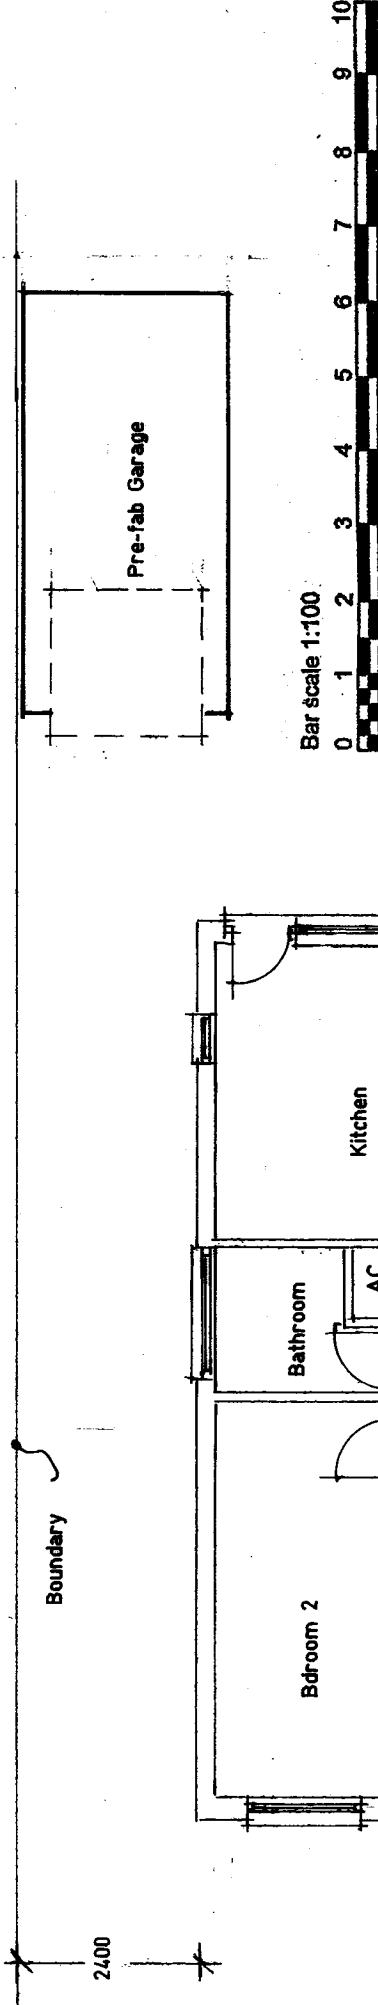

1:500 Site Plan.

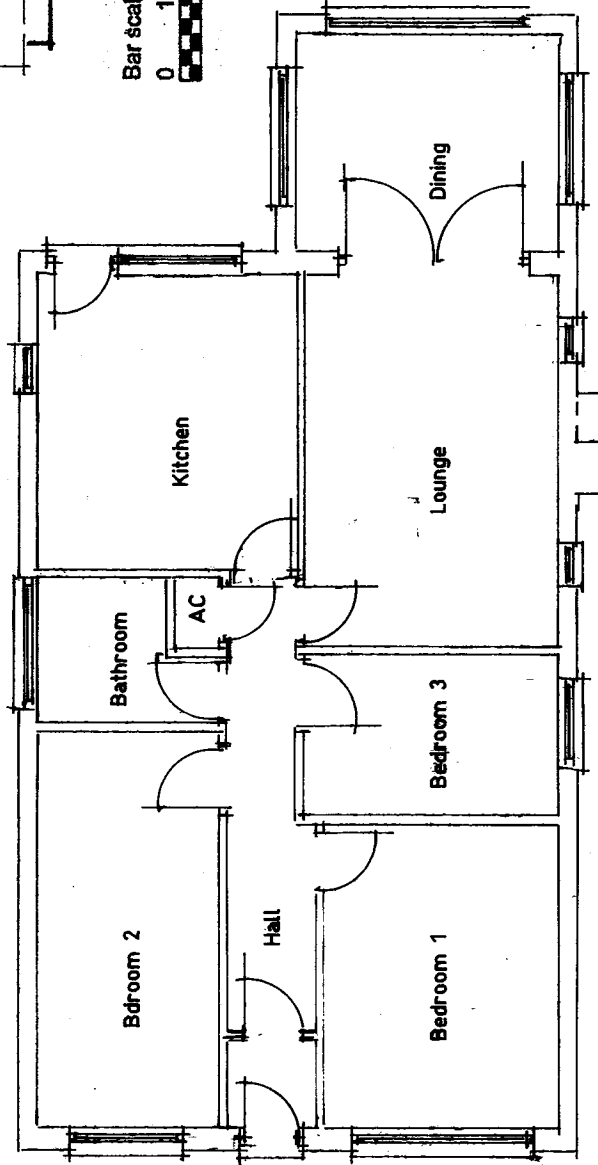

Existing Floor Layout.

Proposed rooms roof at
109 Haslar Crescent
Waterlooville, Hants.
Po7 6DD

Mr Warren Stanley

Scale 1:100 Date March 2023

A3 Drawing Number

1

Revision

1/2/23

33