



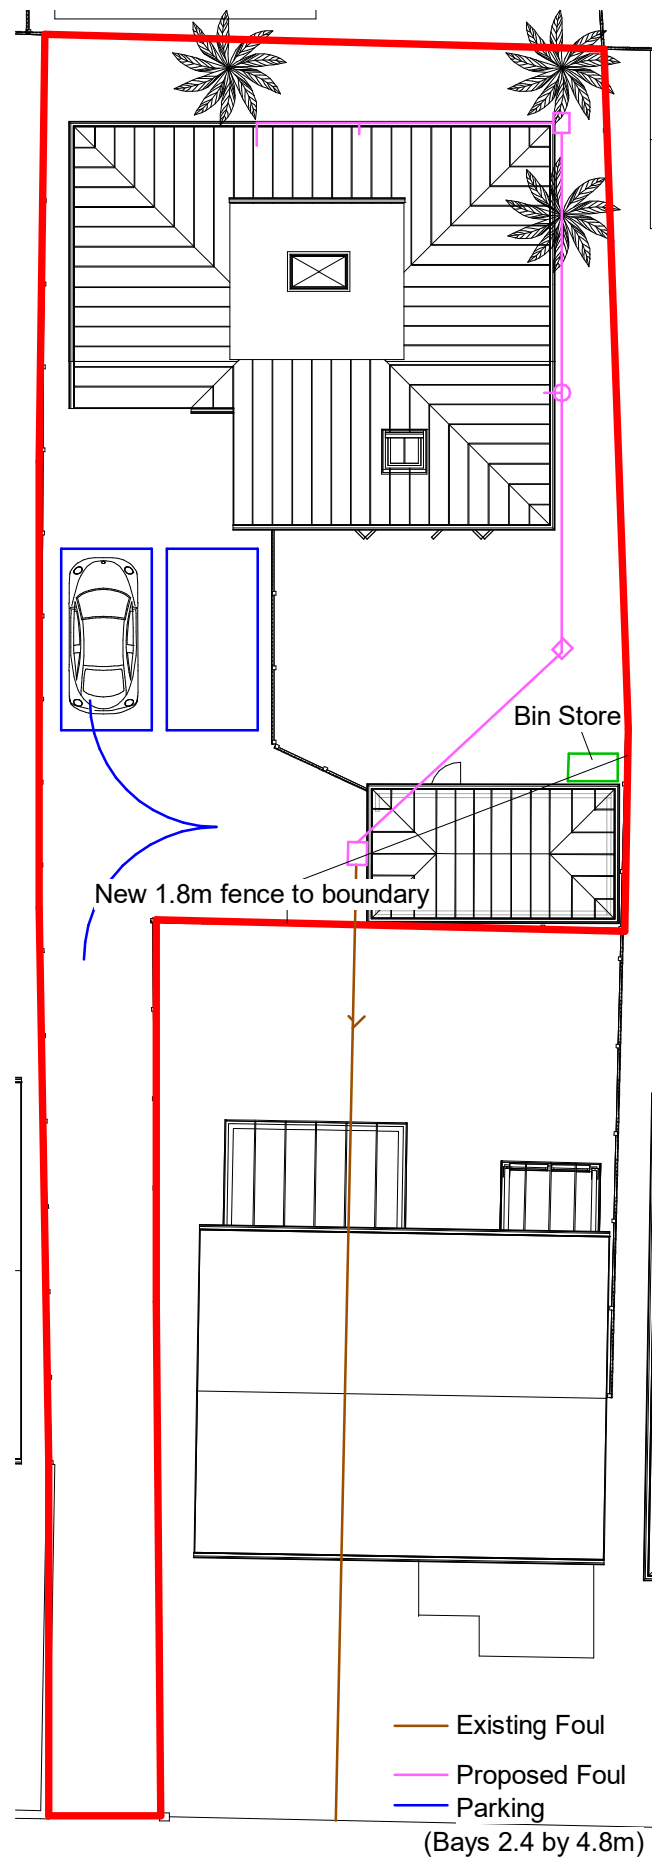

2 Site Plan
1 : 200

 

Levels

The construction area of the site is level hence no level survey is required however levels are indicated on the site map and included in all drawings

Flood Risk

This site does fall in a flood risk area and flood risk assessment has been provided

Tree Survey

This proposal has no impact on trees

Parking Provision


This site retains two parking spaces and a garage no increased occupancy is proposed (note this is the same parking arrangement as the existing dwelling)

Boundary Treatment

The boundaries are made up of hedging and approximately 1.8 m fences which will be unchanged




01856 898 022
www.UKPlanningMaps.com

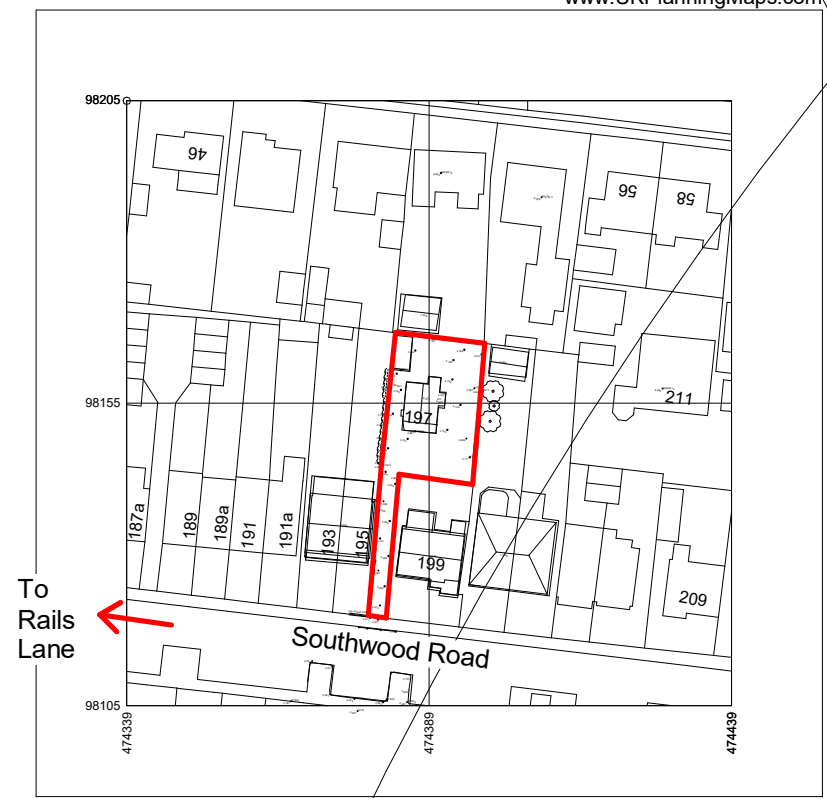

Produced on 15 June 2022 from the Ordnance Survey National Geographic Database and incorporating surveyed revision available at this date.
This map shows the area bounded by 474339 98105, 474439 98105, 474439 98205, 474339 98205, 474339 98105
Reproduction in whole or part is prohibited without the prior permission of Ordnance Survey.
Crown copyright 2022. Supplied by copla ltd trading as UKPlanningMaps.com a licensed Ordnance Survey partner (100054135).
Data licence expires 15 June 2023. Unique plan reference: v1c/812241/1097970

1 Location Plan
1 : 1250

 

This map was purchased from uk planning maps on 12.6.2023 and is subject to the following © Crown copyright and database rights ordnance Survey 0100031673

IJ Murray Associates Ltd
www.ijma.co.uk



I J Murray Associates Ltd
200 Seafront
Hayling Island
Hampshire
PO11 9HR
Phone 07779 246915
e-mail ian@ijma.co.uk
These drawings are for planning and building regulation purposes only and are not for construction. All dimensions should be checked on site before work commences

Mrs Russell
197 Southwood Road HI
Proposed V23

Site and Location Plan			
Project number	Project Number	A111	
Date	Issue Date		
Drawn by	Author		
Paper size	Checker	Scale	As indicated