

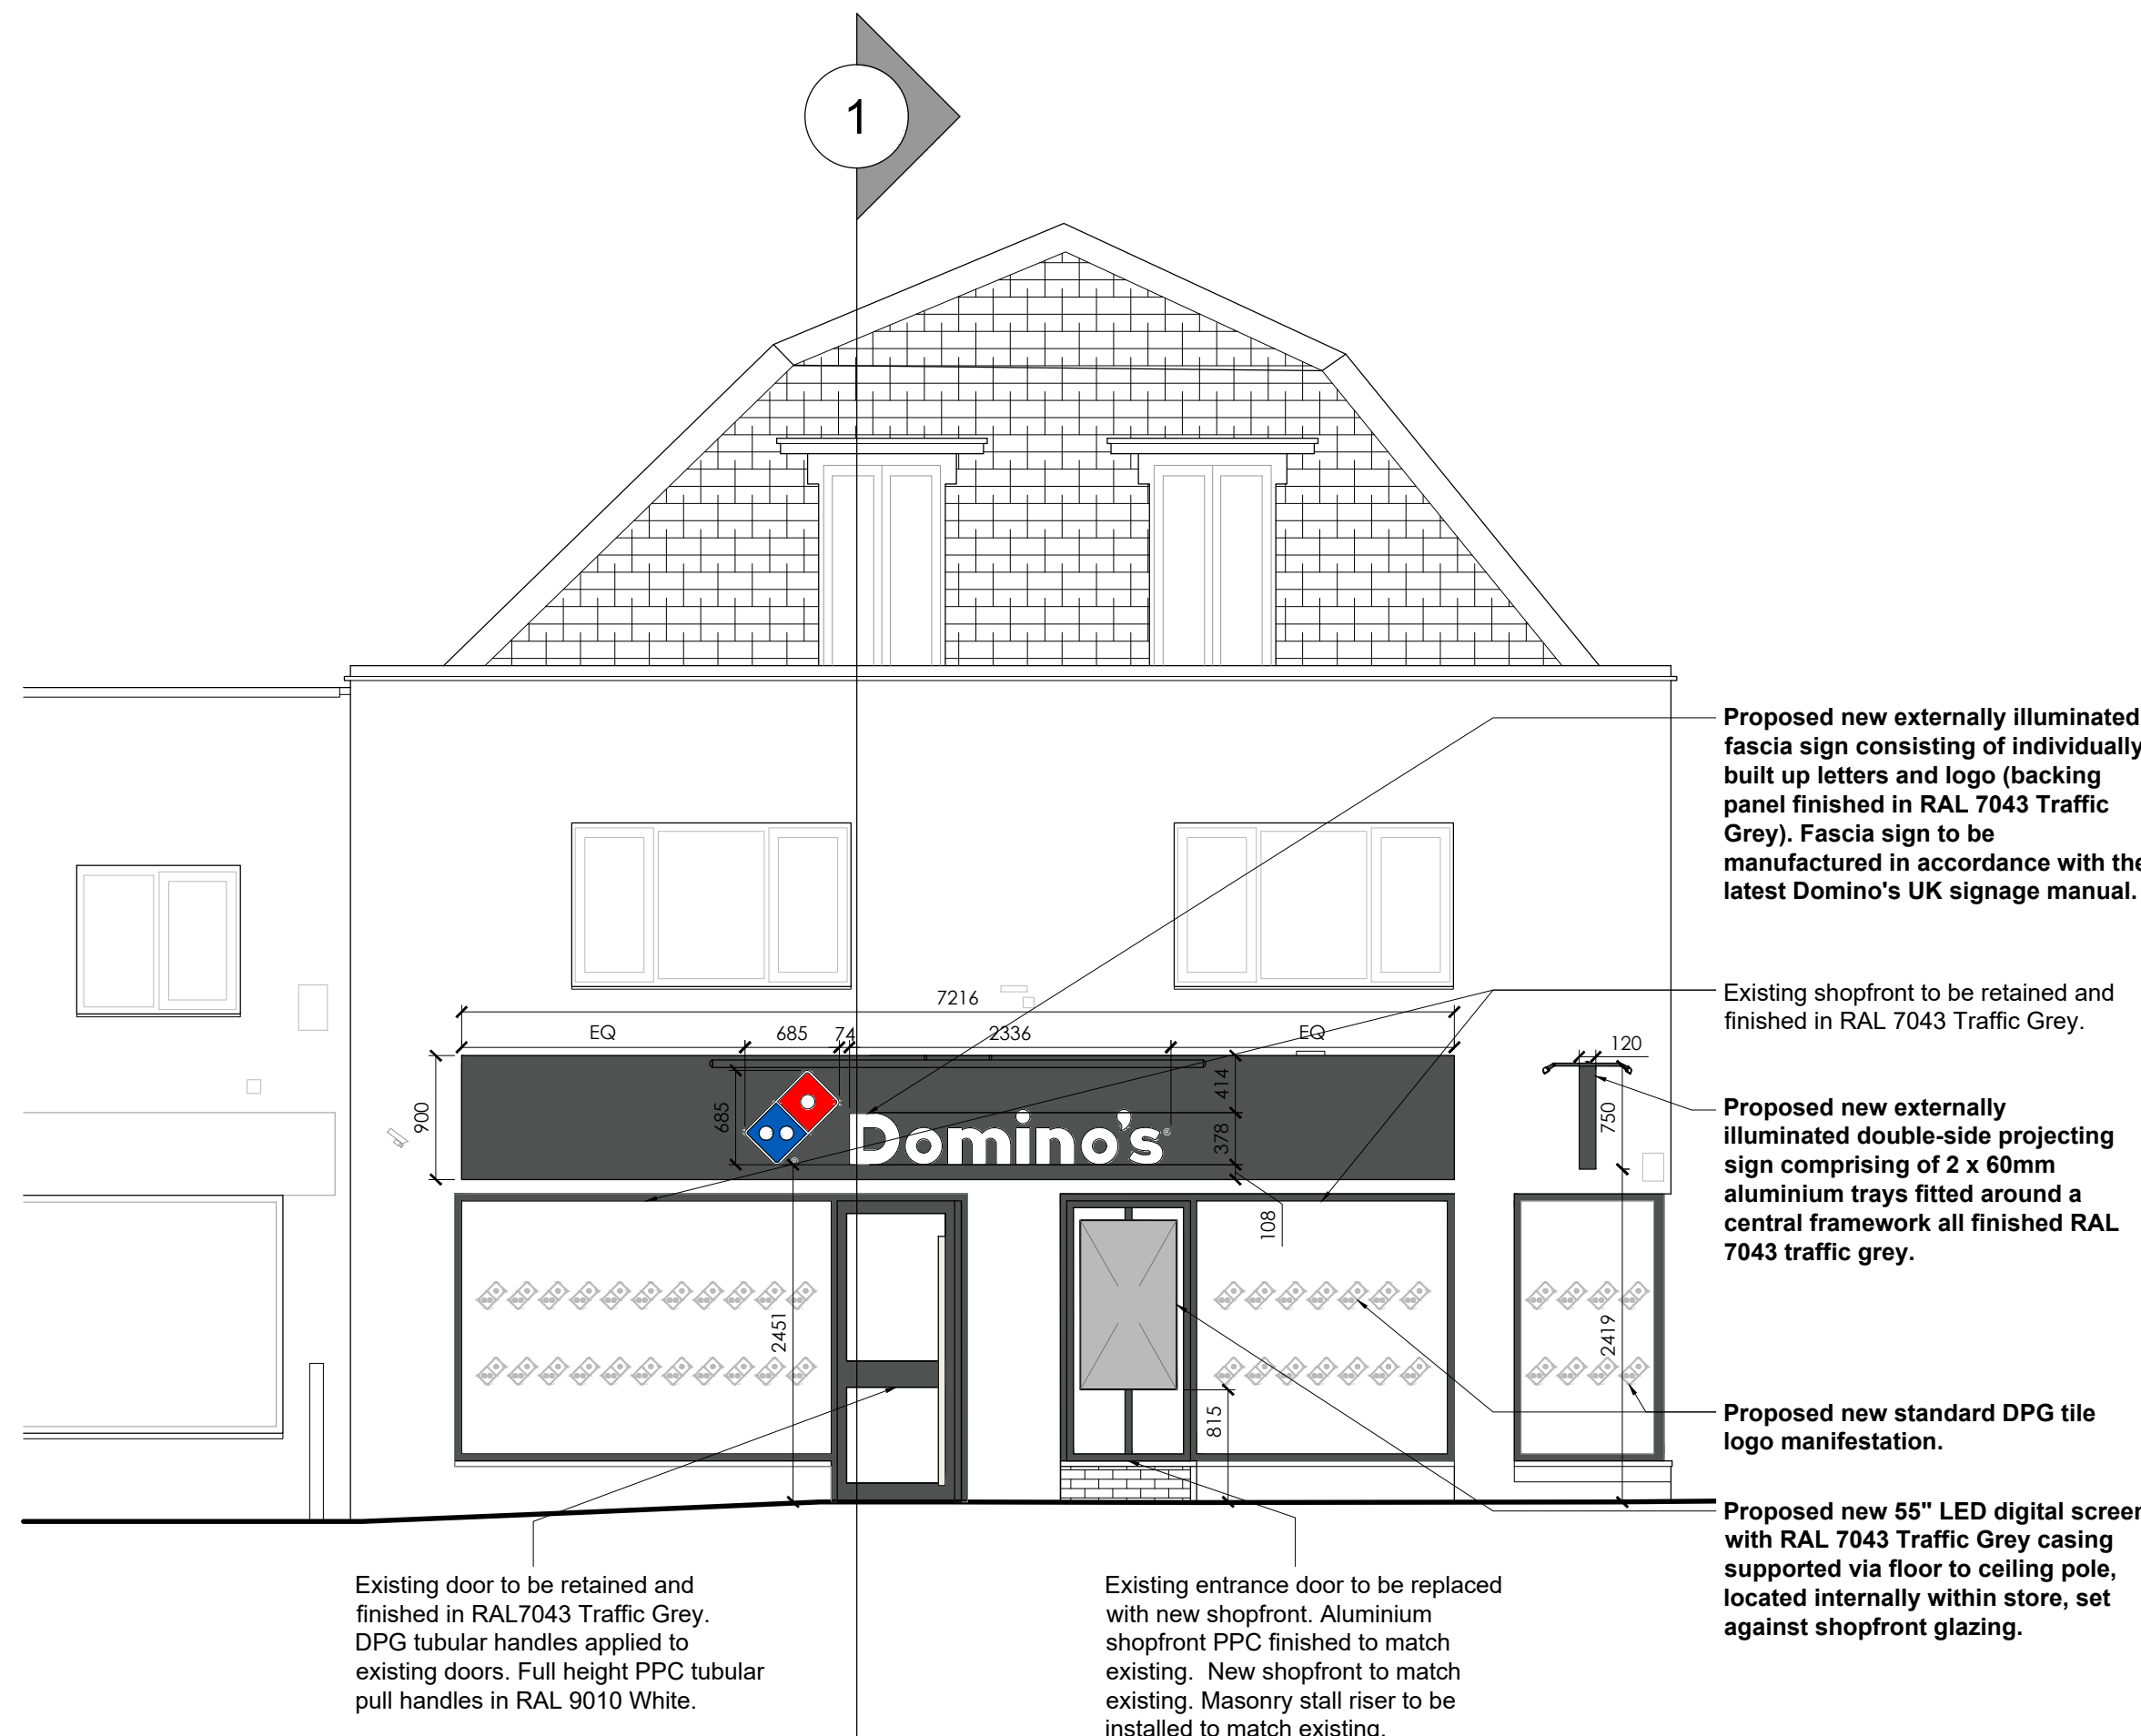


 

Proposed Elevation A
Scale 1:50

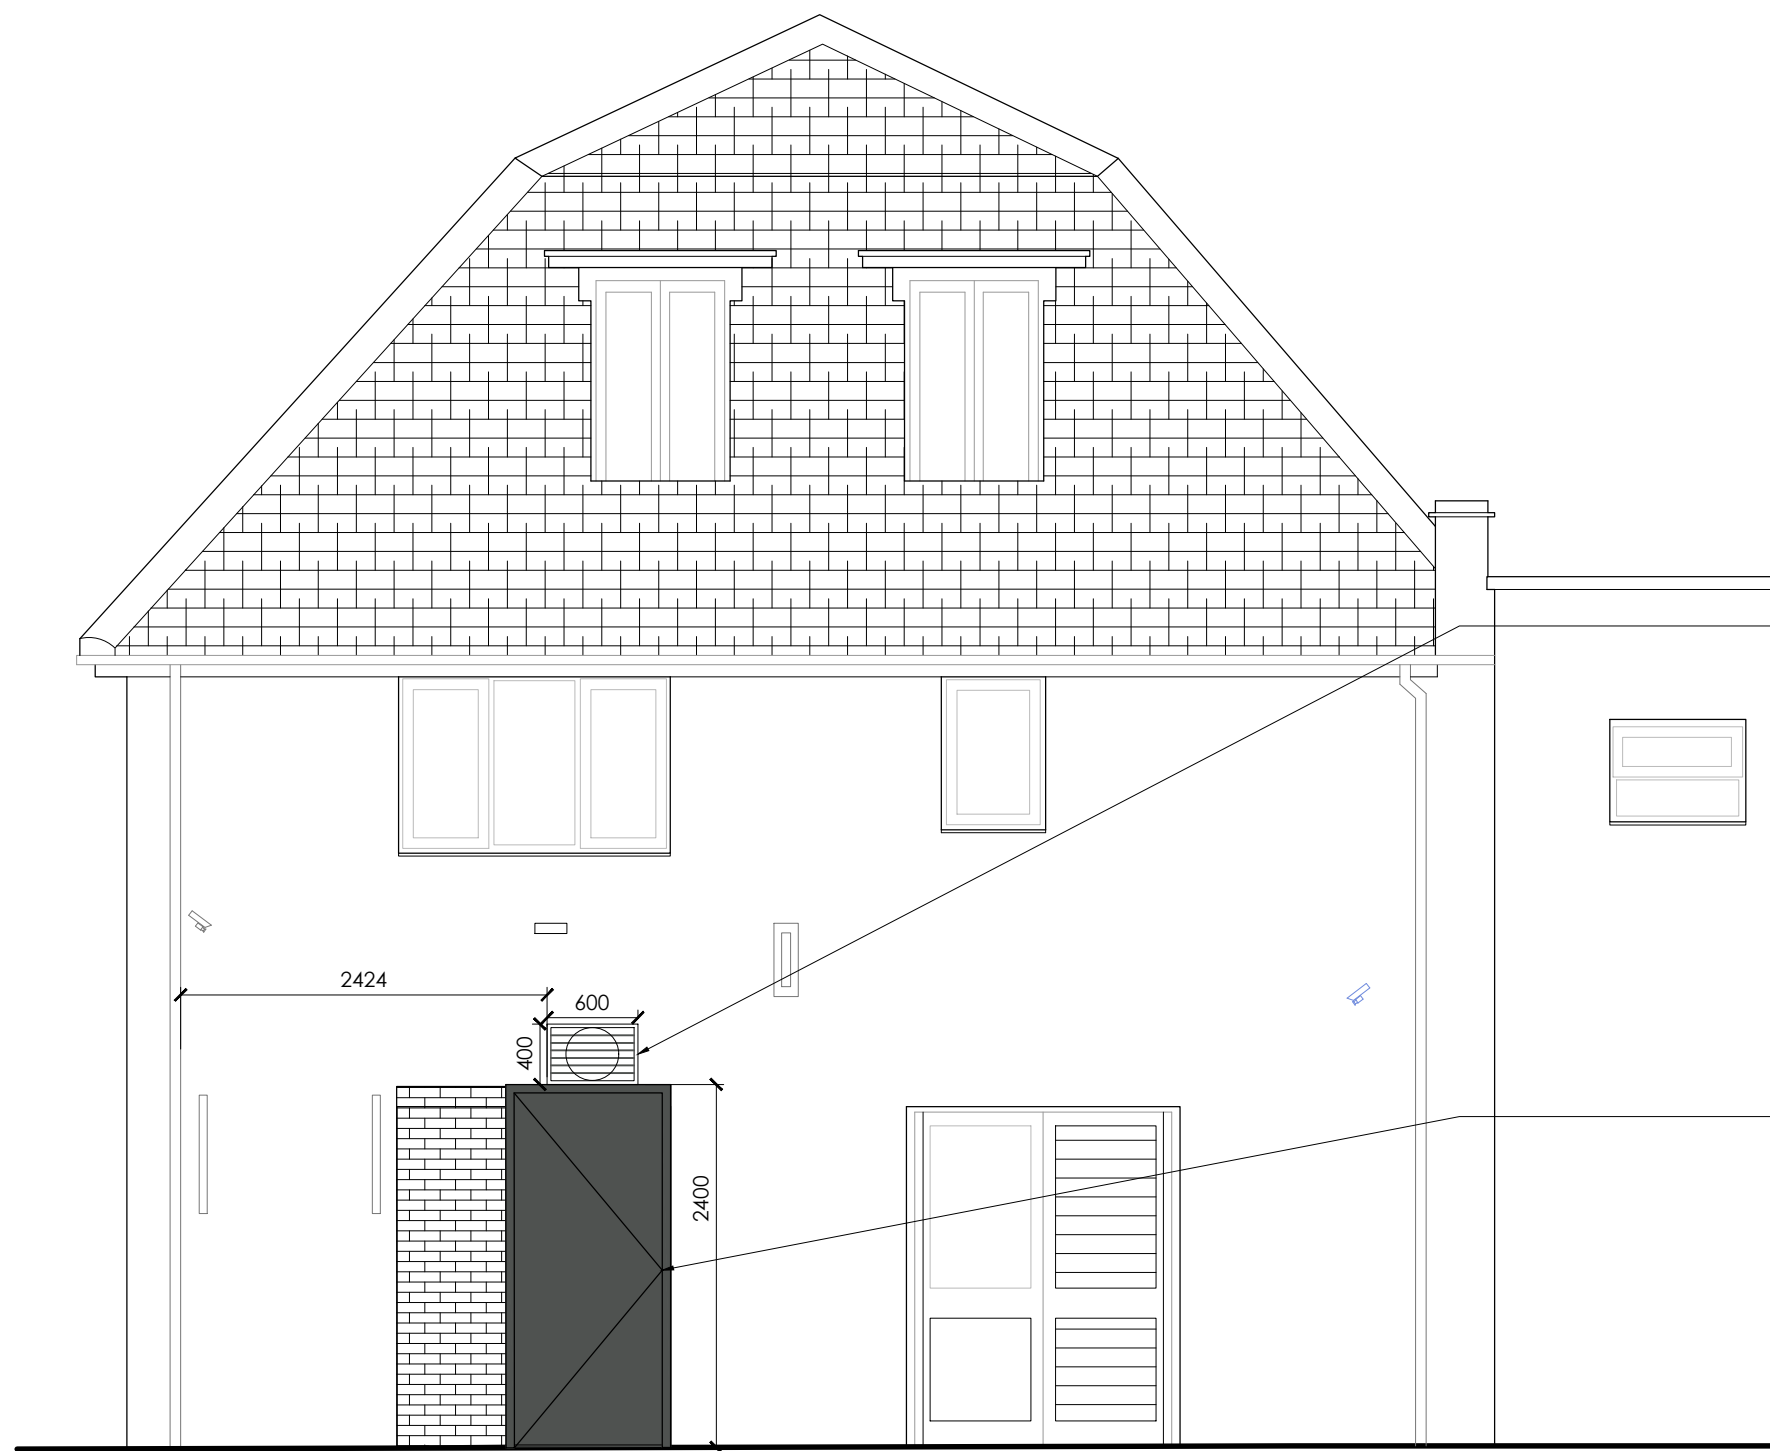

Proposed Elevation C
Scale 1:50

PROPOSED SHOPFRONT ELEVATIONS

- This drawing is based on Green Hatch Survey Solutions drawing 19803-246_01_P (dated 08.08.23).
- All drawings to be read in conjunction with the latest DPG shop fitting manual and the latest approved DPG Signage Manual.
- All drawings to be read in conjunction with full shop fitting package of information.

SHOPFRONT

Existing Shopfront to be retained with frames finished in RAL 7043 Traffic Grey.

Existing Entrance door to be fitted with concealed self closing-device, heavy duty letter plate including draught flap and suitable locking mechanism in accordance with DPG standard specification. Full height, tubular PPC RAL 9010 White door handles to be fitted to both sides of existing door. Principal entrance door to provide level access with a minimum effective clear opening width of 1050mm.

All manually operated doors to have an opening force at the leading edge which is not more than 30N from 0° (the door in the closed position) to 30° open, and not more than 52.5N from 30° to 90° of the opening cycle.


All shop front glazing to comply with BS 955, BS 6262 (Code of Practice for Glazing in Buildings), CP152, Approved Document N and BS6206:1981 and subsequent revisions. Glazing to shop front to be LAMINATED (NOT toughened) safety glass, minimum Class 8 related to BS6206:1981 in doors or door side panels over 900mm wide, Class C elsewhere, impact resistant from both sides.

MANIFESTATION


All glazing manifestation to comply with Approved Document K 3(13). Self adhesive IP 5805 Light Silver frosted Domino's tile logo vinyl reverse applied to glazing. To be applied internally in two rows to run at heights of 850mm - 1000mm and 1400mm - 1600mm AFFL.

Proposed Signage Schedule				
Type	Description	Illumination	Size	Quantity
Fascia Backing	Folded aluminium background tray finished RAL 7043 Traffic Grey, satin finish	N/A	7216mm X 900mm	1no.
Fascia Letters	Individual built up letters	580 candela's m²	2336mm X 378mm	1no.
Fascia Tile Logo	Individual built up logo	450 candela's m²	685mm X 685mm	1no.
Projecting Sign	120mm deep square aluminium box finished with opal acrylic panels, RAL 7043 with applying translucent vinyl graphic logo	450 candela's m²	750mm X 750mm	1no.
Tile Logo	Individual built up logo	450 candela's m²	N/A	N/A


Proposed Shopfront Elevations

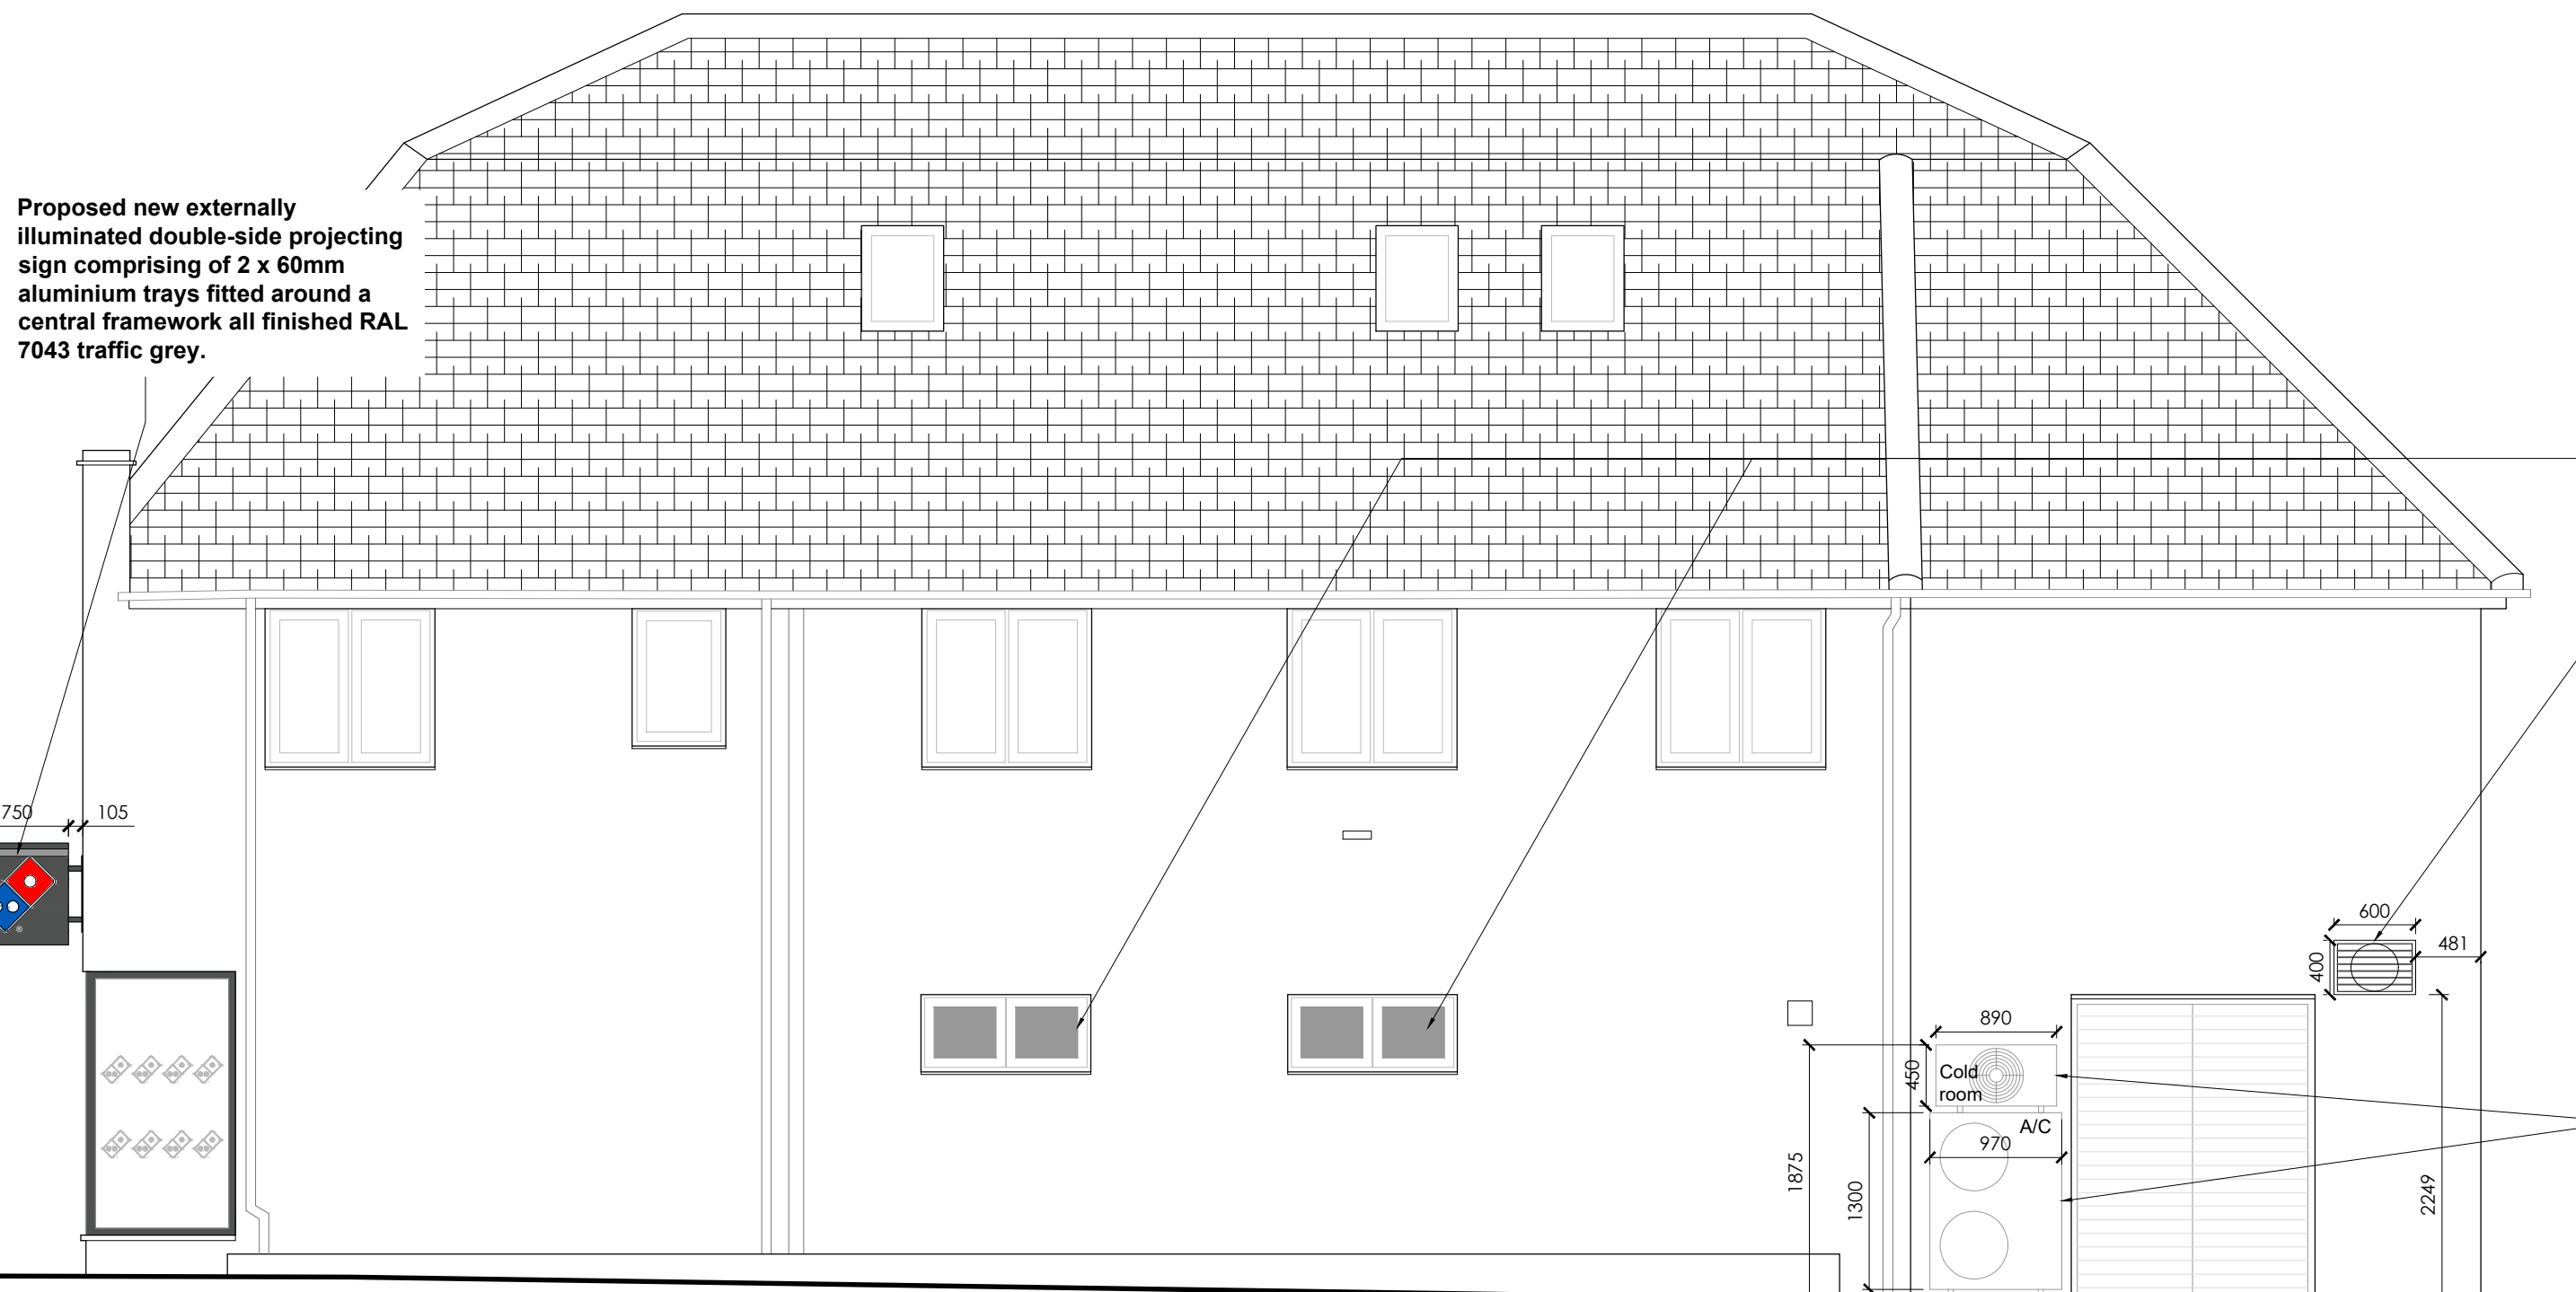

Proposed Elevation B
Scale 1:50

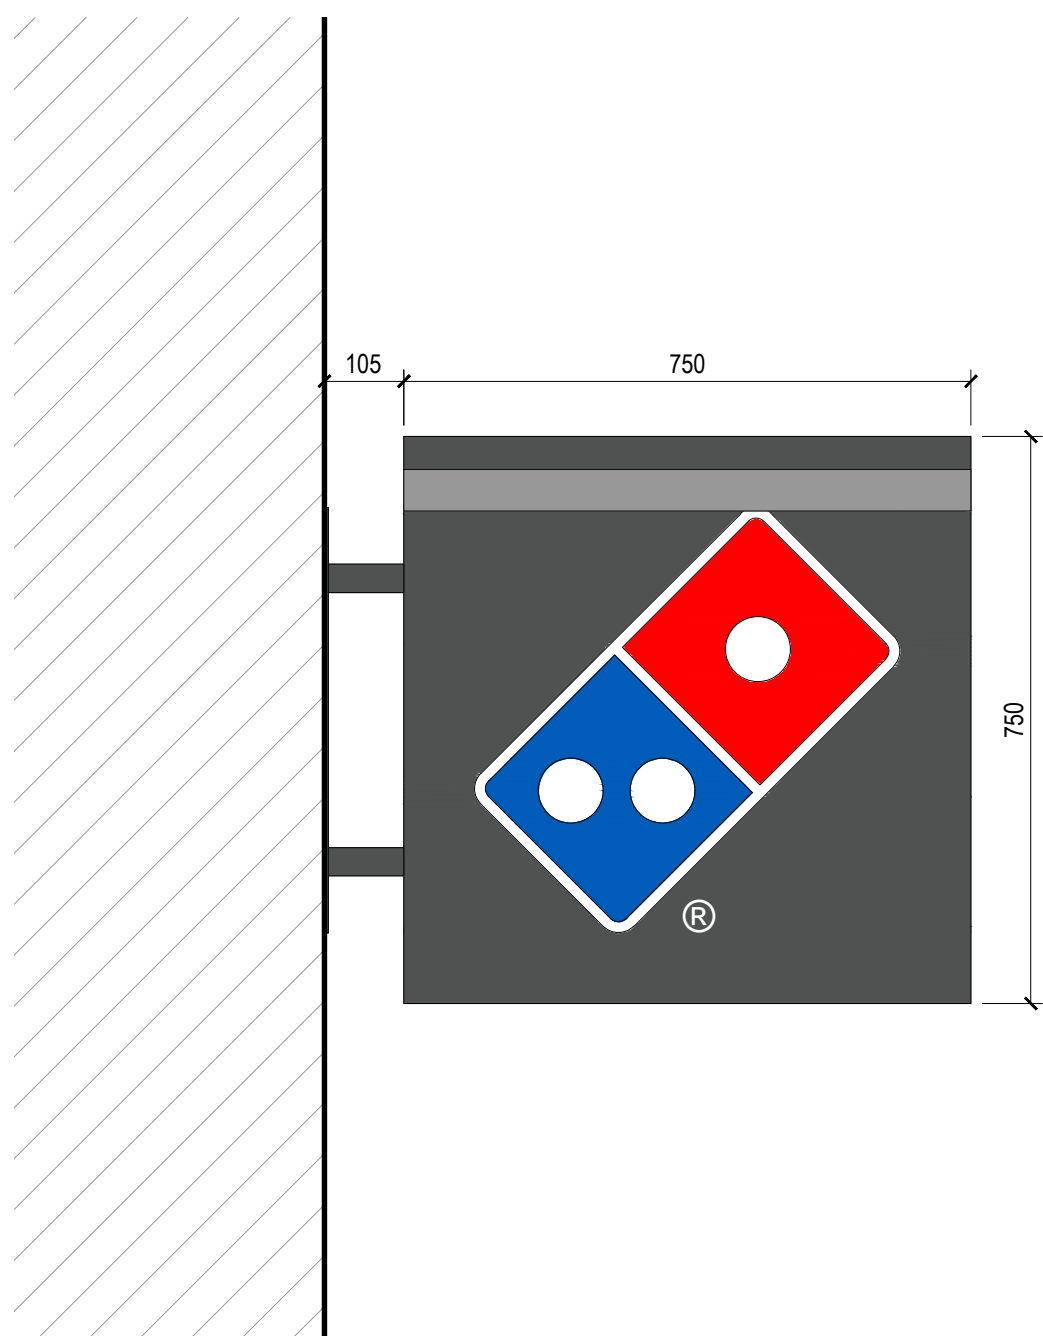


Proposed Projecting Sign Elevation D
Scale - 1:10

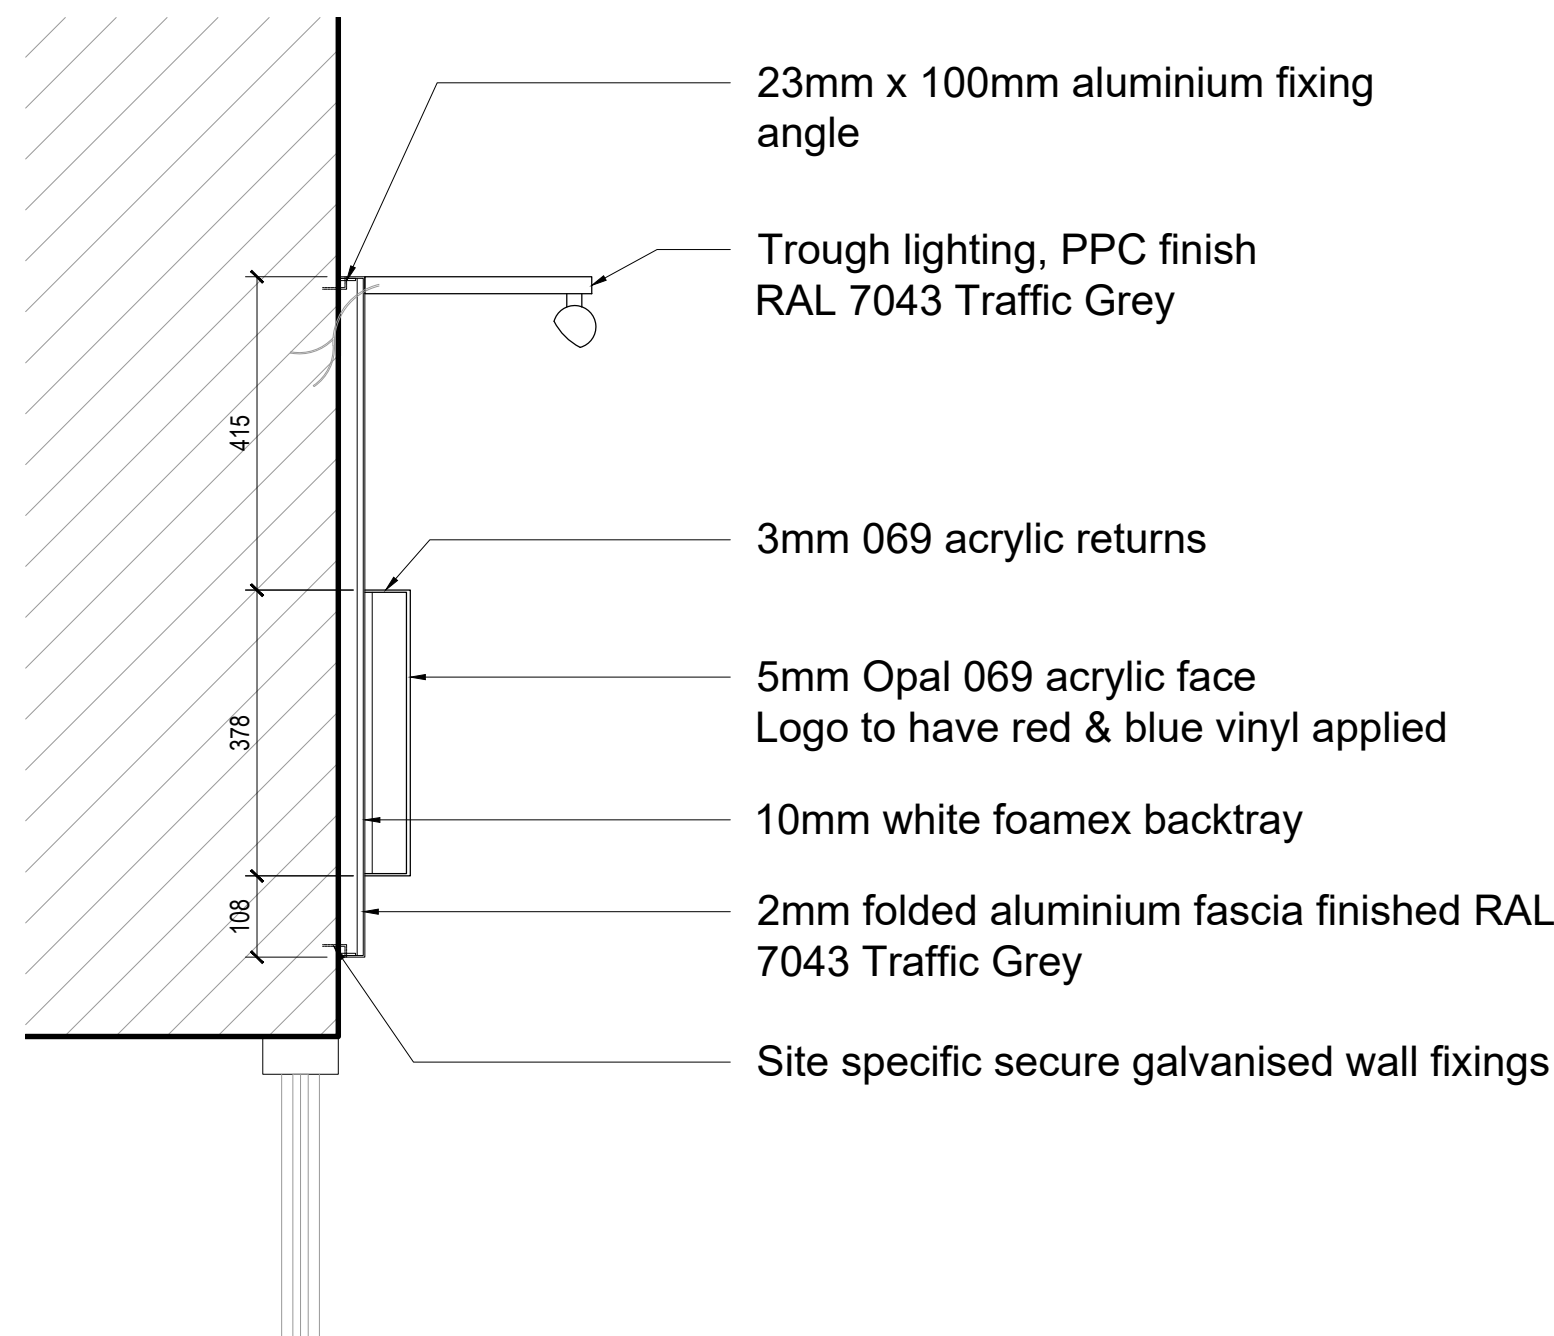

Proposed Fascia Section Detail 1 - 1
Scale - 1:10

Folded aluminium background tray finished RAL 7043 traffic grey, satin finish with individual built up lettering and logo mounted direct to face. Lettering and logo to be manufactured from 5mm white 069 acrylic faces with 3mm white 069 acrylic returns. Lettering and logo to be complete with foamex backtrays. Logo to have self adhesive opaque vinyl detail direct to face. Fascia to be illuminated via trough lighting finished RAL 7043 traffic grey, satin finish. Main contractor/others to ensure that a permanent waterproof seal is formed between the building and the sign via lead/zinc flashing.

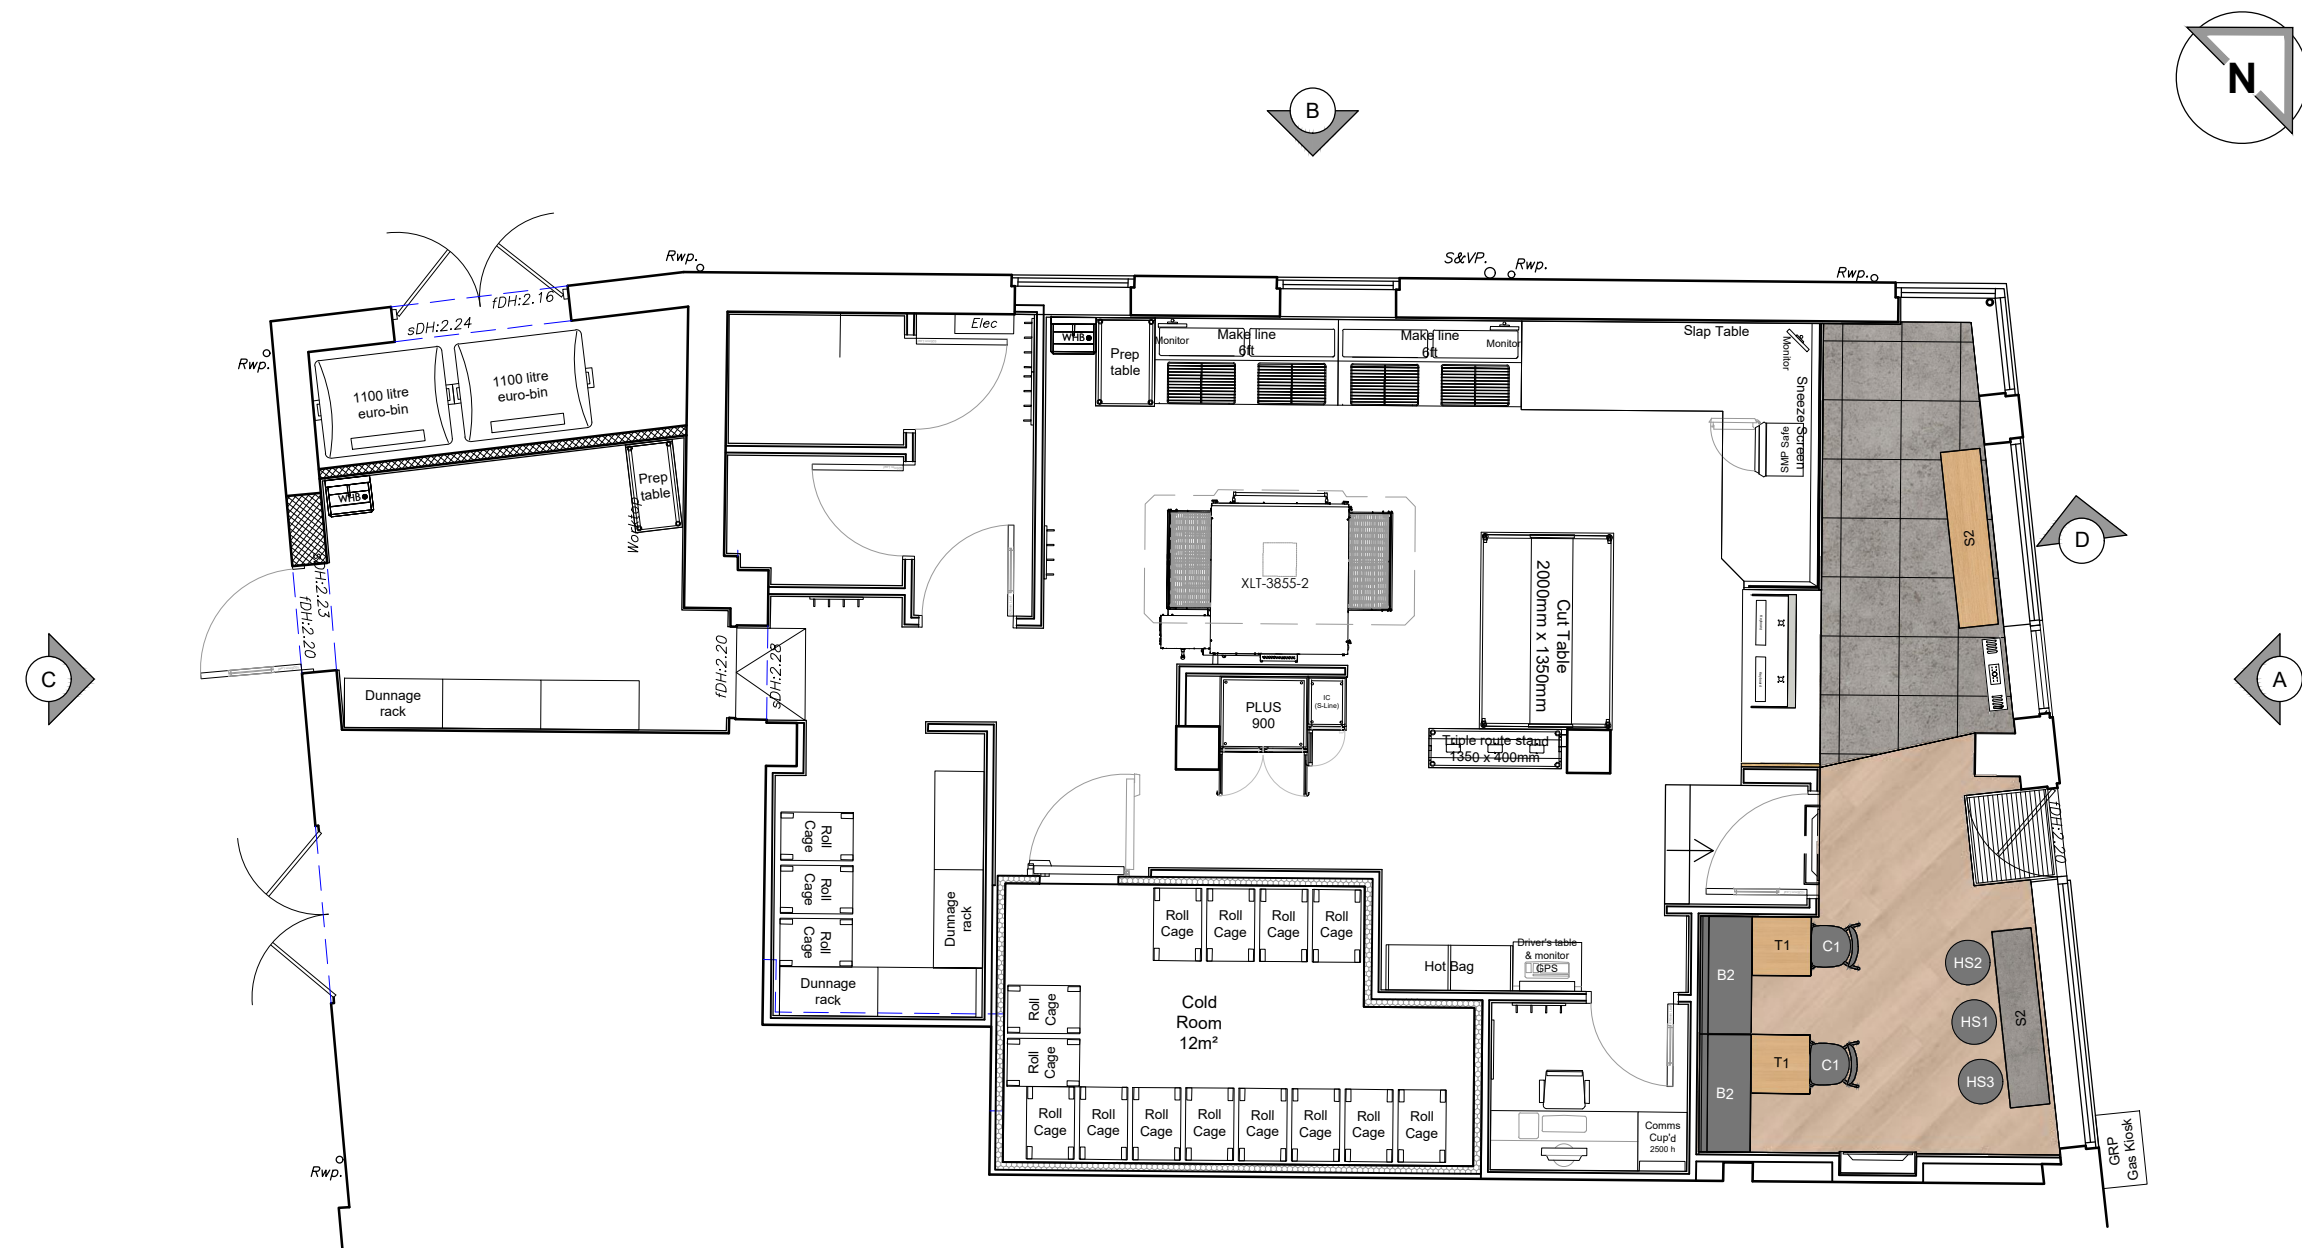

NOTES

AEWTP037

- All dimensions and levels are to be checked on site.
- Any discrepancies are to be reported to the architect before any work commences.
- This drawing shall not be scaled to ascertain any dimensions. Work to signed dimensions only.
- This drawing shall not be reproduced without express written permission from AEW.
- Title overlay drawings and ownership boundaries are produced using all reasonable endeavours. AEW cannot be responsible for the accuracy or scale discrepancy of base plans supplied to them.
- All works are to be undertaken in accordance with Building Regulations and the latest British Standards.
- All proprietary materials and products are to be used strictly in accordance with the manufacturers recommendations.
- This drawing is based on Green Hatch Survey Solutions drawing 19803-246_01_P (dated 08.08.23).

CDM 2015

Client notified of duties: At Annual Review Meeting
Principal Designer: Bernard Sims Associates
Unless noted below, all known hazards have been highlighted on the drawing.

- Asbestos survey report required prior to fit out works.
- Proposed layout subject to Building Control approval of fire strategy and access arrangements.
- Refer to Philips Acoustics - Plant Noise Assessment Report ref. 23080-002 for noise survey detail.
- Refer to Purified Air report reference RA239552, Haying Island for oven extract system odour abatement details and specification.

Bold annotation refers to amendments that fall under new signage application. All other notations refer to Change of Use application ref. TBC

PROJECT EVO

18/12/2023	GH	AL
Initial Issue		
REV	Date	Drawn by -
Status	Purpose of Issue	Checked by -
S2	For Approval	
drawing stage	Stage 4b - Advertisement	
client		
Domino's Pizza Group		
project	31 Elm Grove, Haying Island, PO11 9EA	store
		PJ003314
drawing title	Proposed Shopfront Elevations	
date	15/12/2023	drawn
scale/AD	1:50	checked
		GH
		AL