




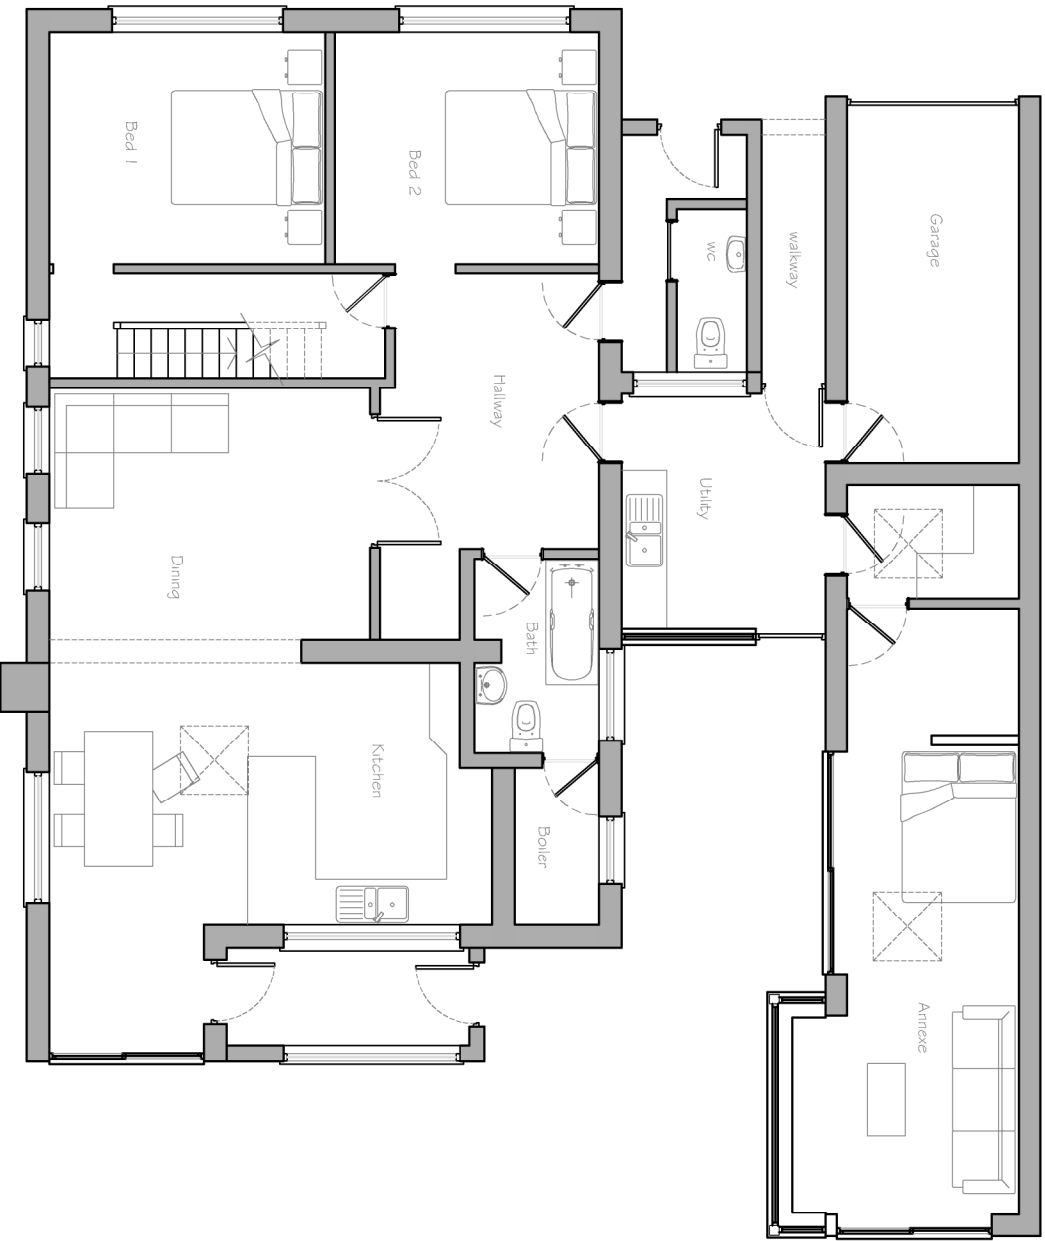

Existing Ground Floor Plan
Scale 1:100

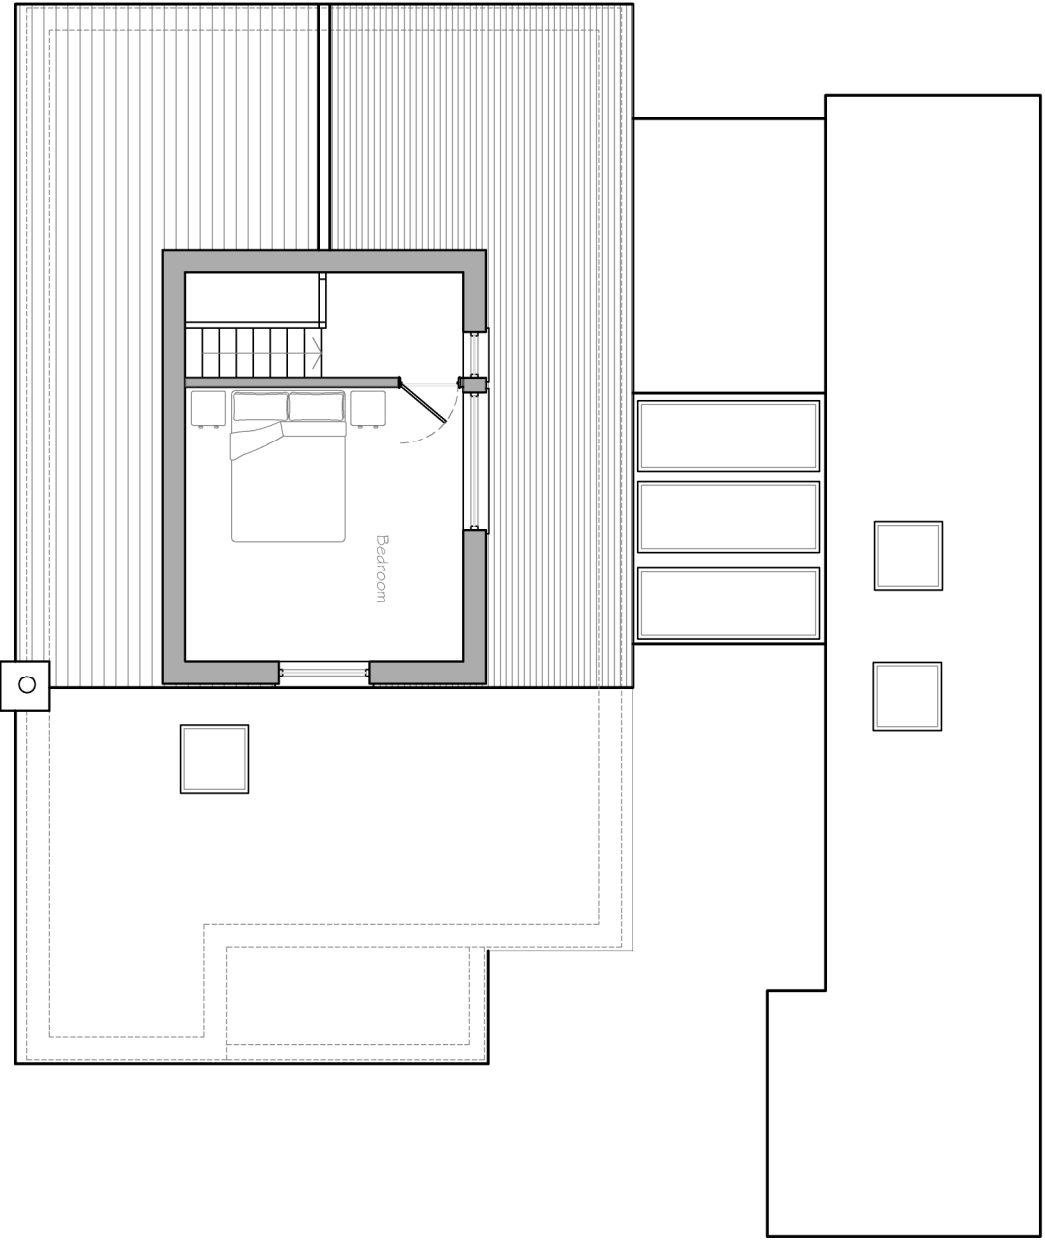


Existing First Floor Plan
Scale 1:100

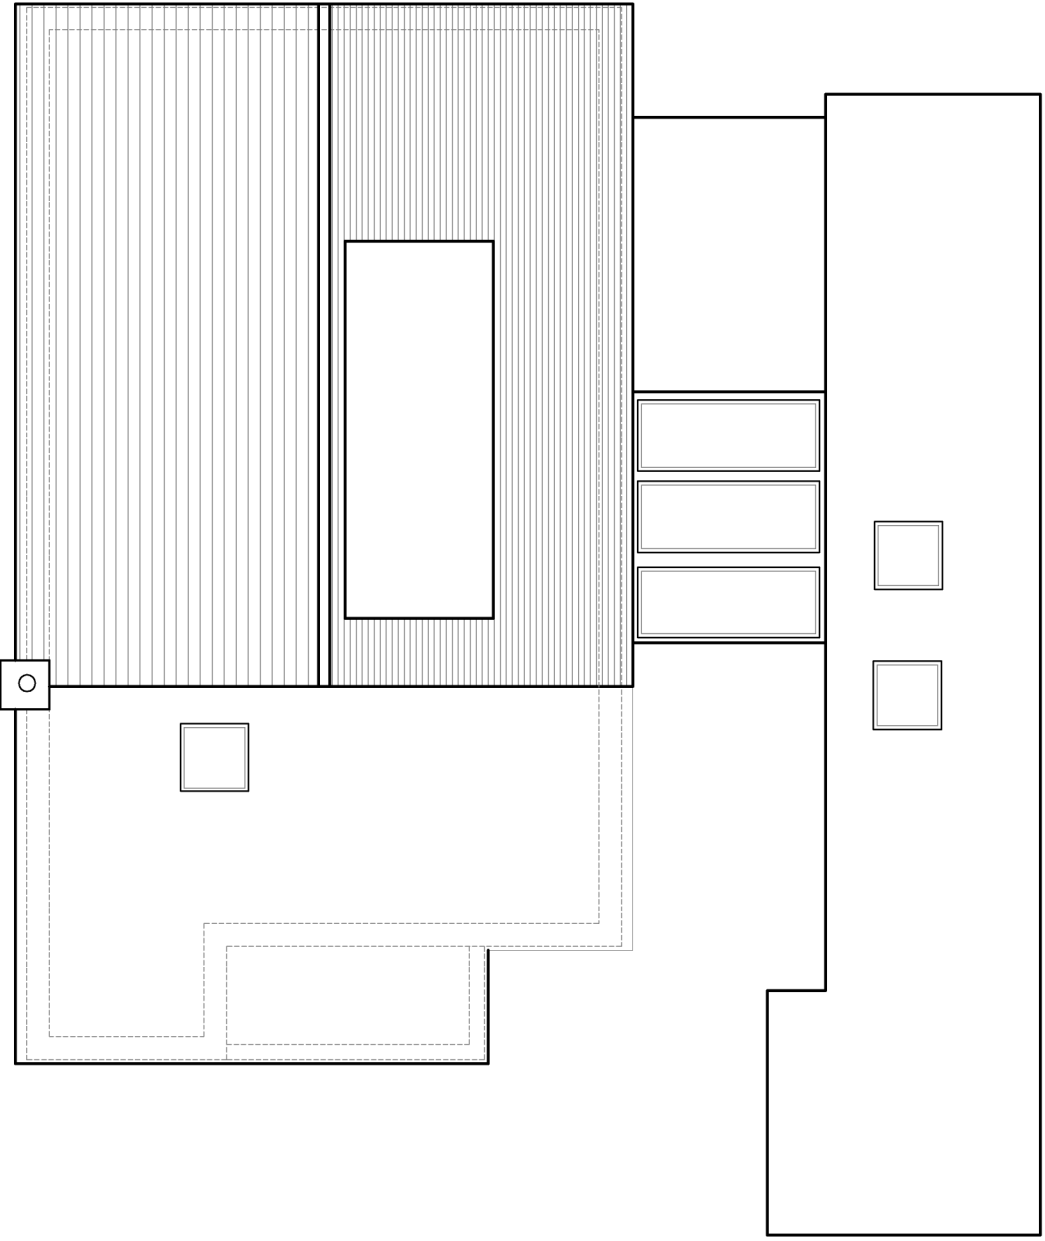


Existing Roof Plan
Scale 1:100




Existing Location Plan
Scale 1:1250
SCALE BAR 1:1250

 


SCALE BAR 1:100

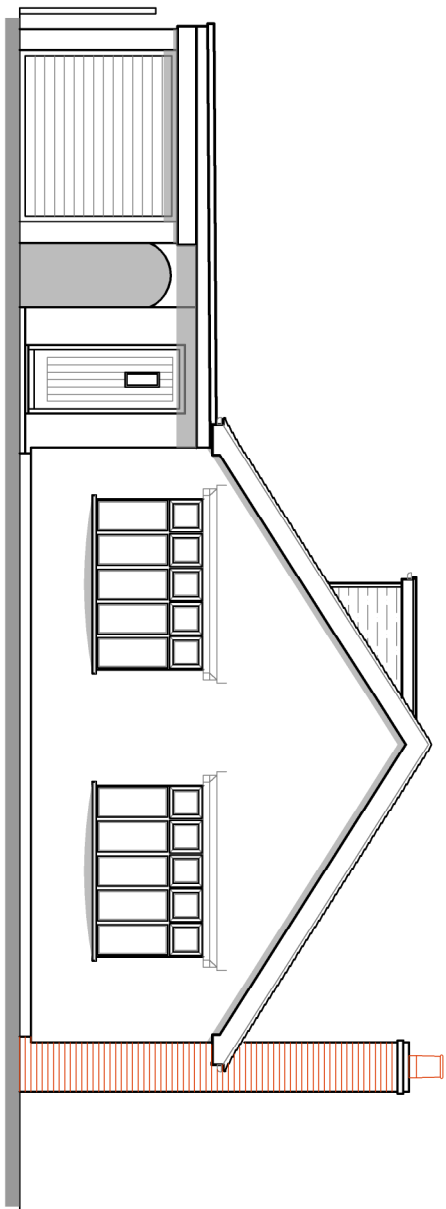


Existing Front Elevation (West)
Scale 1:100

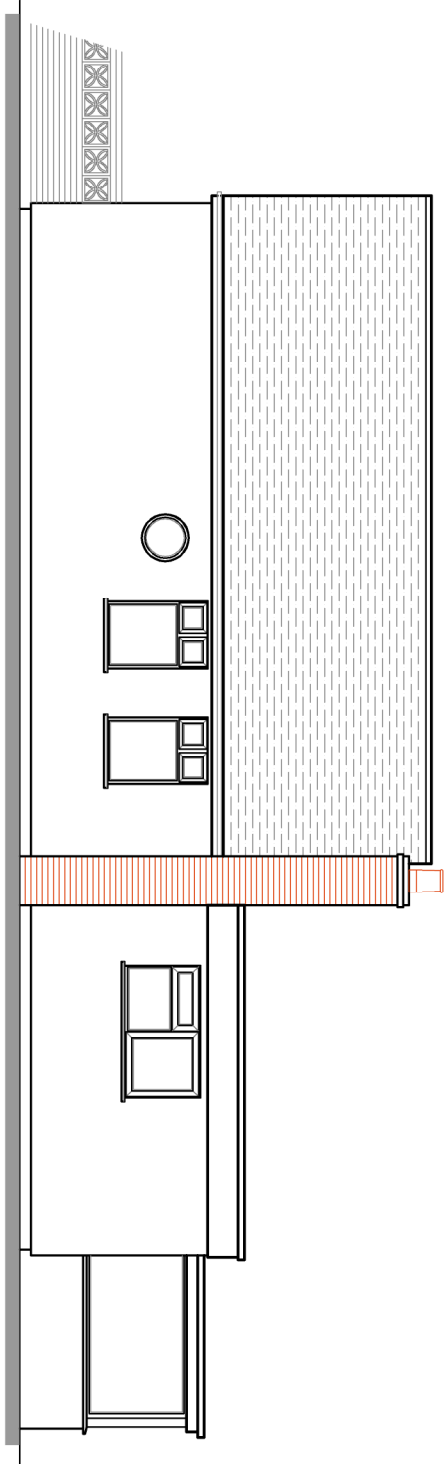

Existing Side Elevation (South)
Scale 1:100

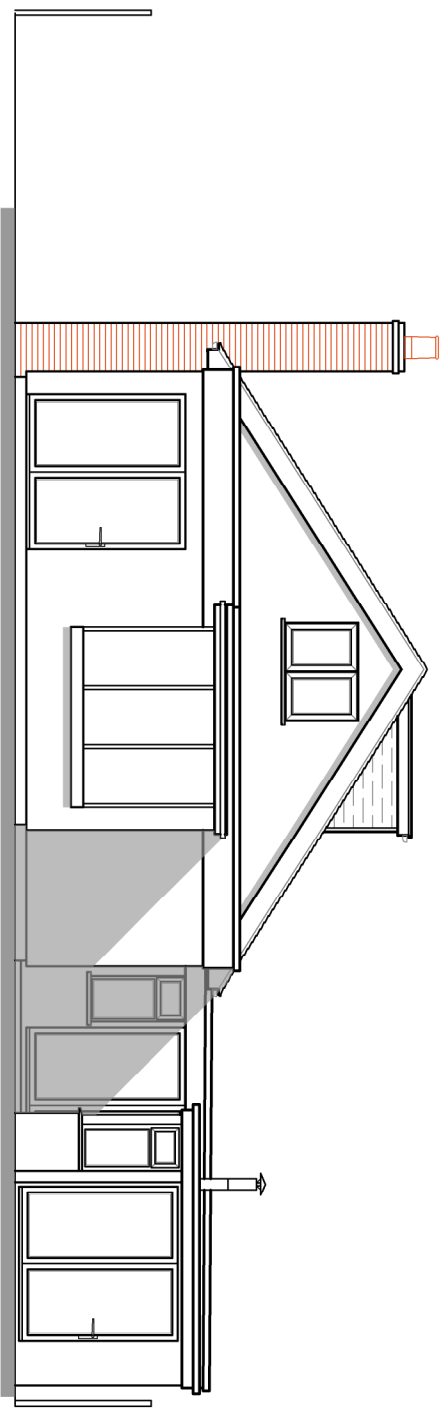

Existing Rear Elevation (East)
Scale 1:100

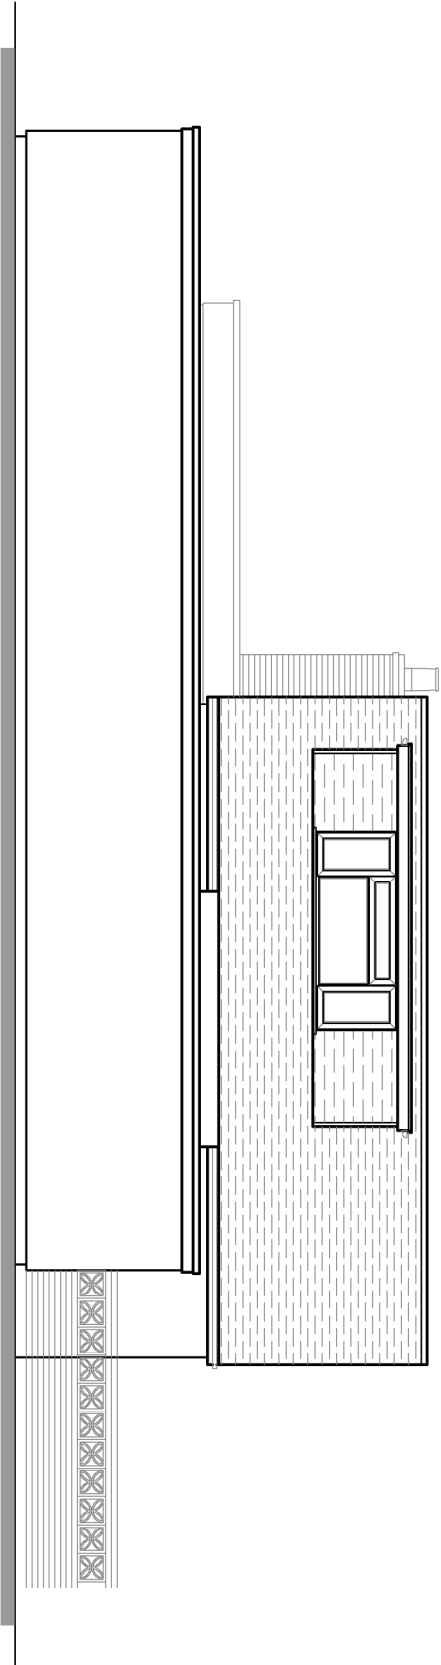

Existing Side Elevation (North)
Scale 1:100



Existing Block Plan
Scale 1:500
SCALE BAR 1:500

		CLIENT		PROJECT		TITLE			
		Mr A Jones		Alterations to 80 Church Road Havling Island Hampshire, PO11 0NX		Existing Floor Plans, Elevations, Block and Location Plans			