

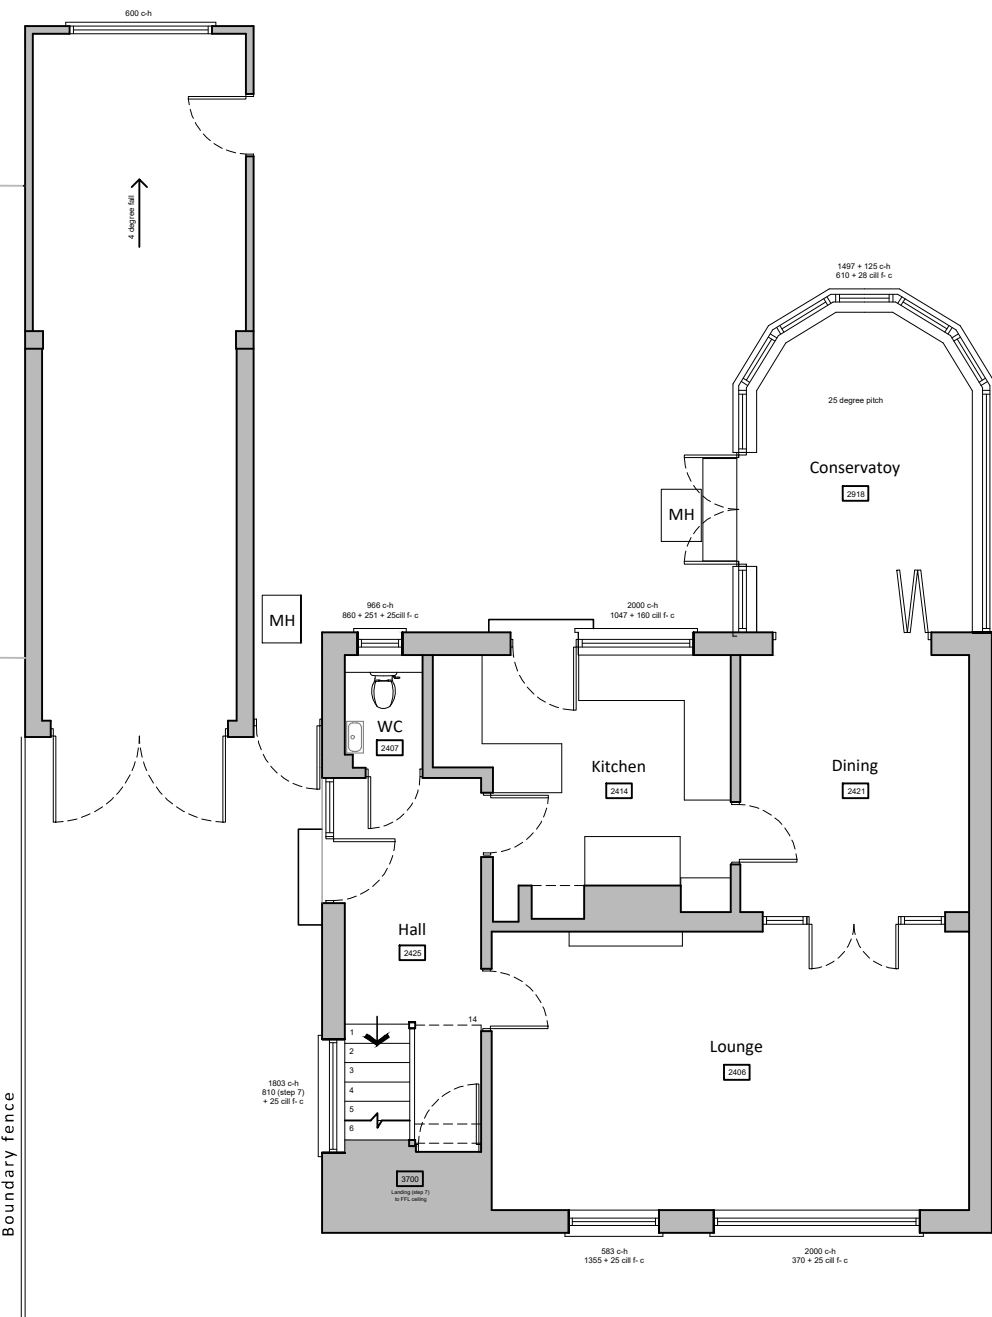


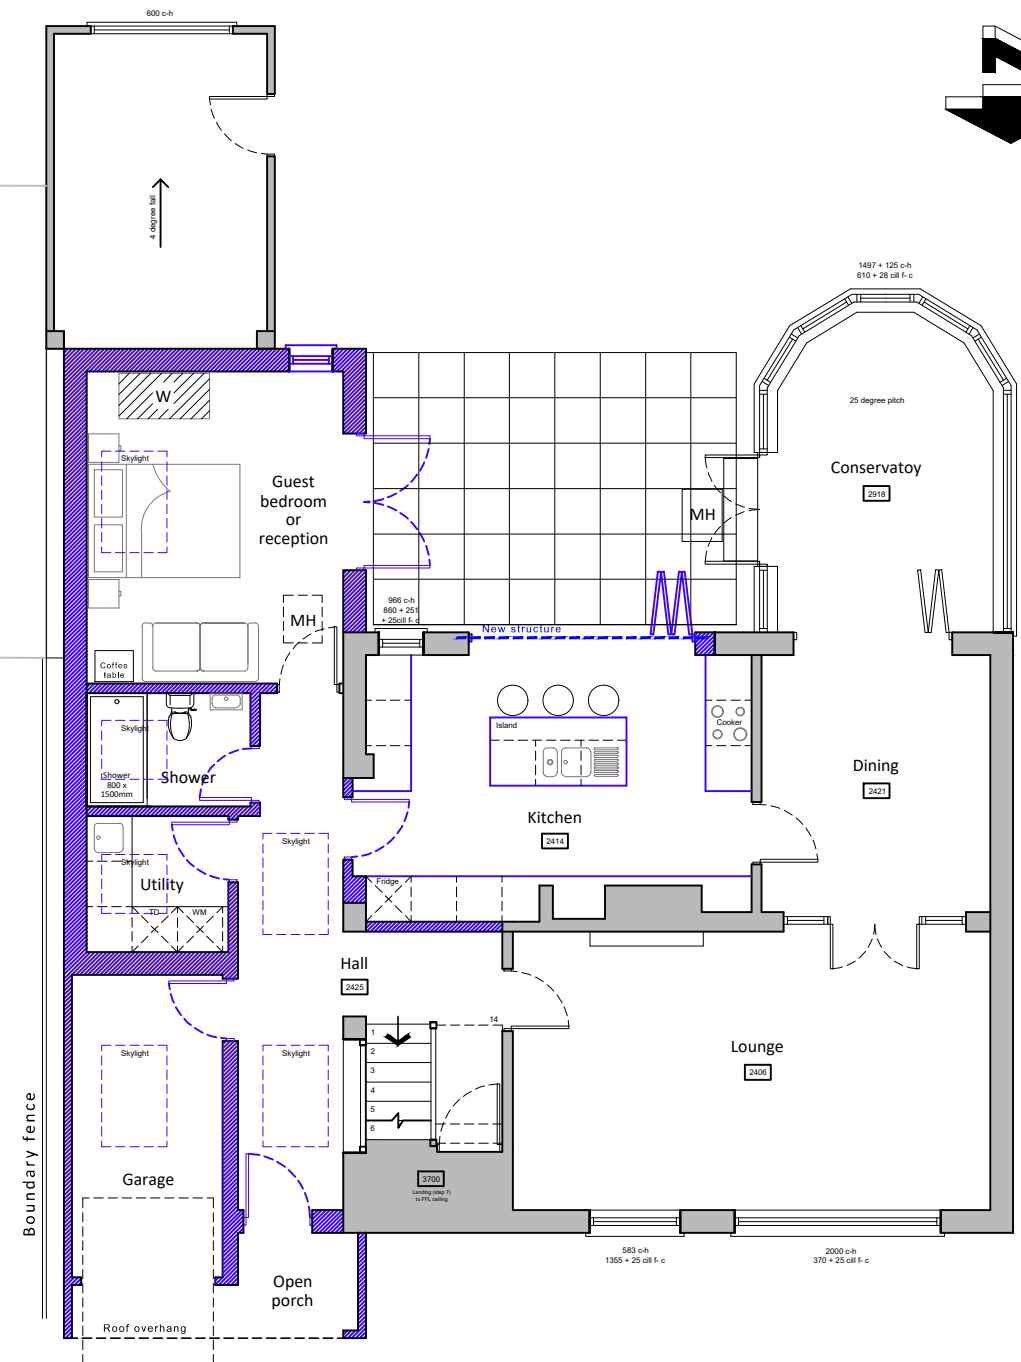

No.32


Existing ground floor plan
(first floor plan unchanged in new proposal)

 

No.32

Proposed ground floor plan

Existing walls Proposed walls Proposed structure

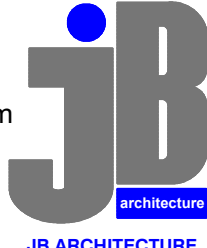For MR & MRS COURTNEY	Title EXISTING & PROPOSED FLOOR PLANS			Office Tel: 01243 933732 Email: admin@jb-architecturedesign.com Web: www.jb-architecturedesign.com 
Project PROPOSED SIDE EXTENSION AT 30 WOODLANDS AVENUE, EMSWORTH, PO10 7QE	Date OCT 2023	Drawn JB	Scale 1:100 @ A3	
	Job Number PL.748.23	Drawing Number -02	Revision D	