


FRONT ELEVATION

SIDE ELEVATION

REAR ELEVATION

SIDE ELEVATION

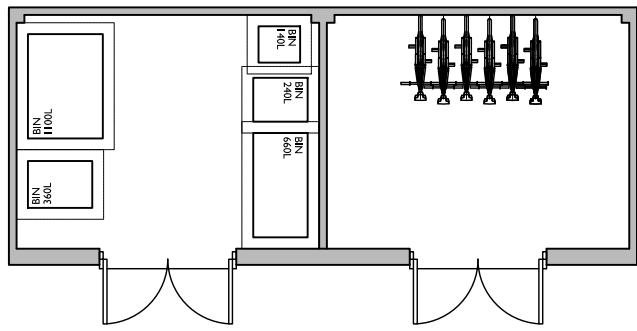

FLOOR PLAN

Housetype Name: BIN & CYCLE STORE			
Occupancy:			
Gross Area ft²:	Gross Area m²:	Net Area ft²:	Net Area m²:

For Colours of Material See External Finishes Layout (CB_62_265_008)	
Primary Material:	STRETCHER BOND MASONRY BRICKWORK.
Feature Material:	
Architectural Detail:	PROJECTING STRING STRETCHER COURSE WITH 15 MM OVERHANG.
Window & Door Frames:	
Fascia, Soffit & Bargeboard:	GREY UPVC BOXED EAVES ROOFING SYSTEM.
Architectural Ornaments:	
Guttering & Drainage:	BLACK UPVC DRAINAGE SYSTEM.

Plot Numbers:
211 - 216



Location Plan (Not to Scale)

Scale @ A1:

012345m

Scale 1:100

Rev	Date	Drawn	Checked

Project:

CAMPDOWN, PURBROOK,
PORTSMOUTH

Title:

BIN & CYCLE STORE
FLOOR PLANS & ELEVATIONS

Client:



Date: MAY 2023

Drawn by: RKDB

Checked by: BB

Dwg No: CB_62_265_BIN_CYC_02

Rev:



COOPERBAILLIE

Cooper Baillie Limited - Connaught House, 24 Guildford Road, Bagshot, Surrey GU19 3JN - Telephone 01276 450039 - www.cooperbaillie.co.uk

The drawing and the works depicted on the drawings of Cooper Baillie Ltd, and may not be reproduced or stored by other processes. No liability will be accepted for errors/omissions made by other persons.