




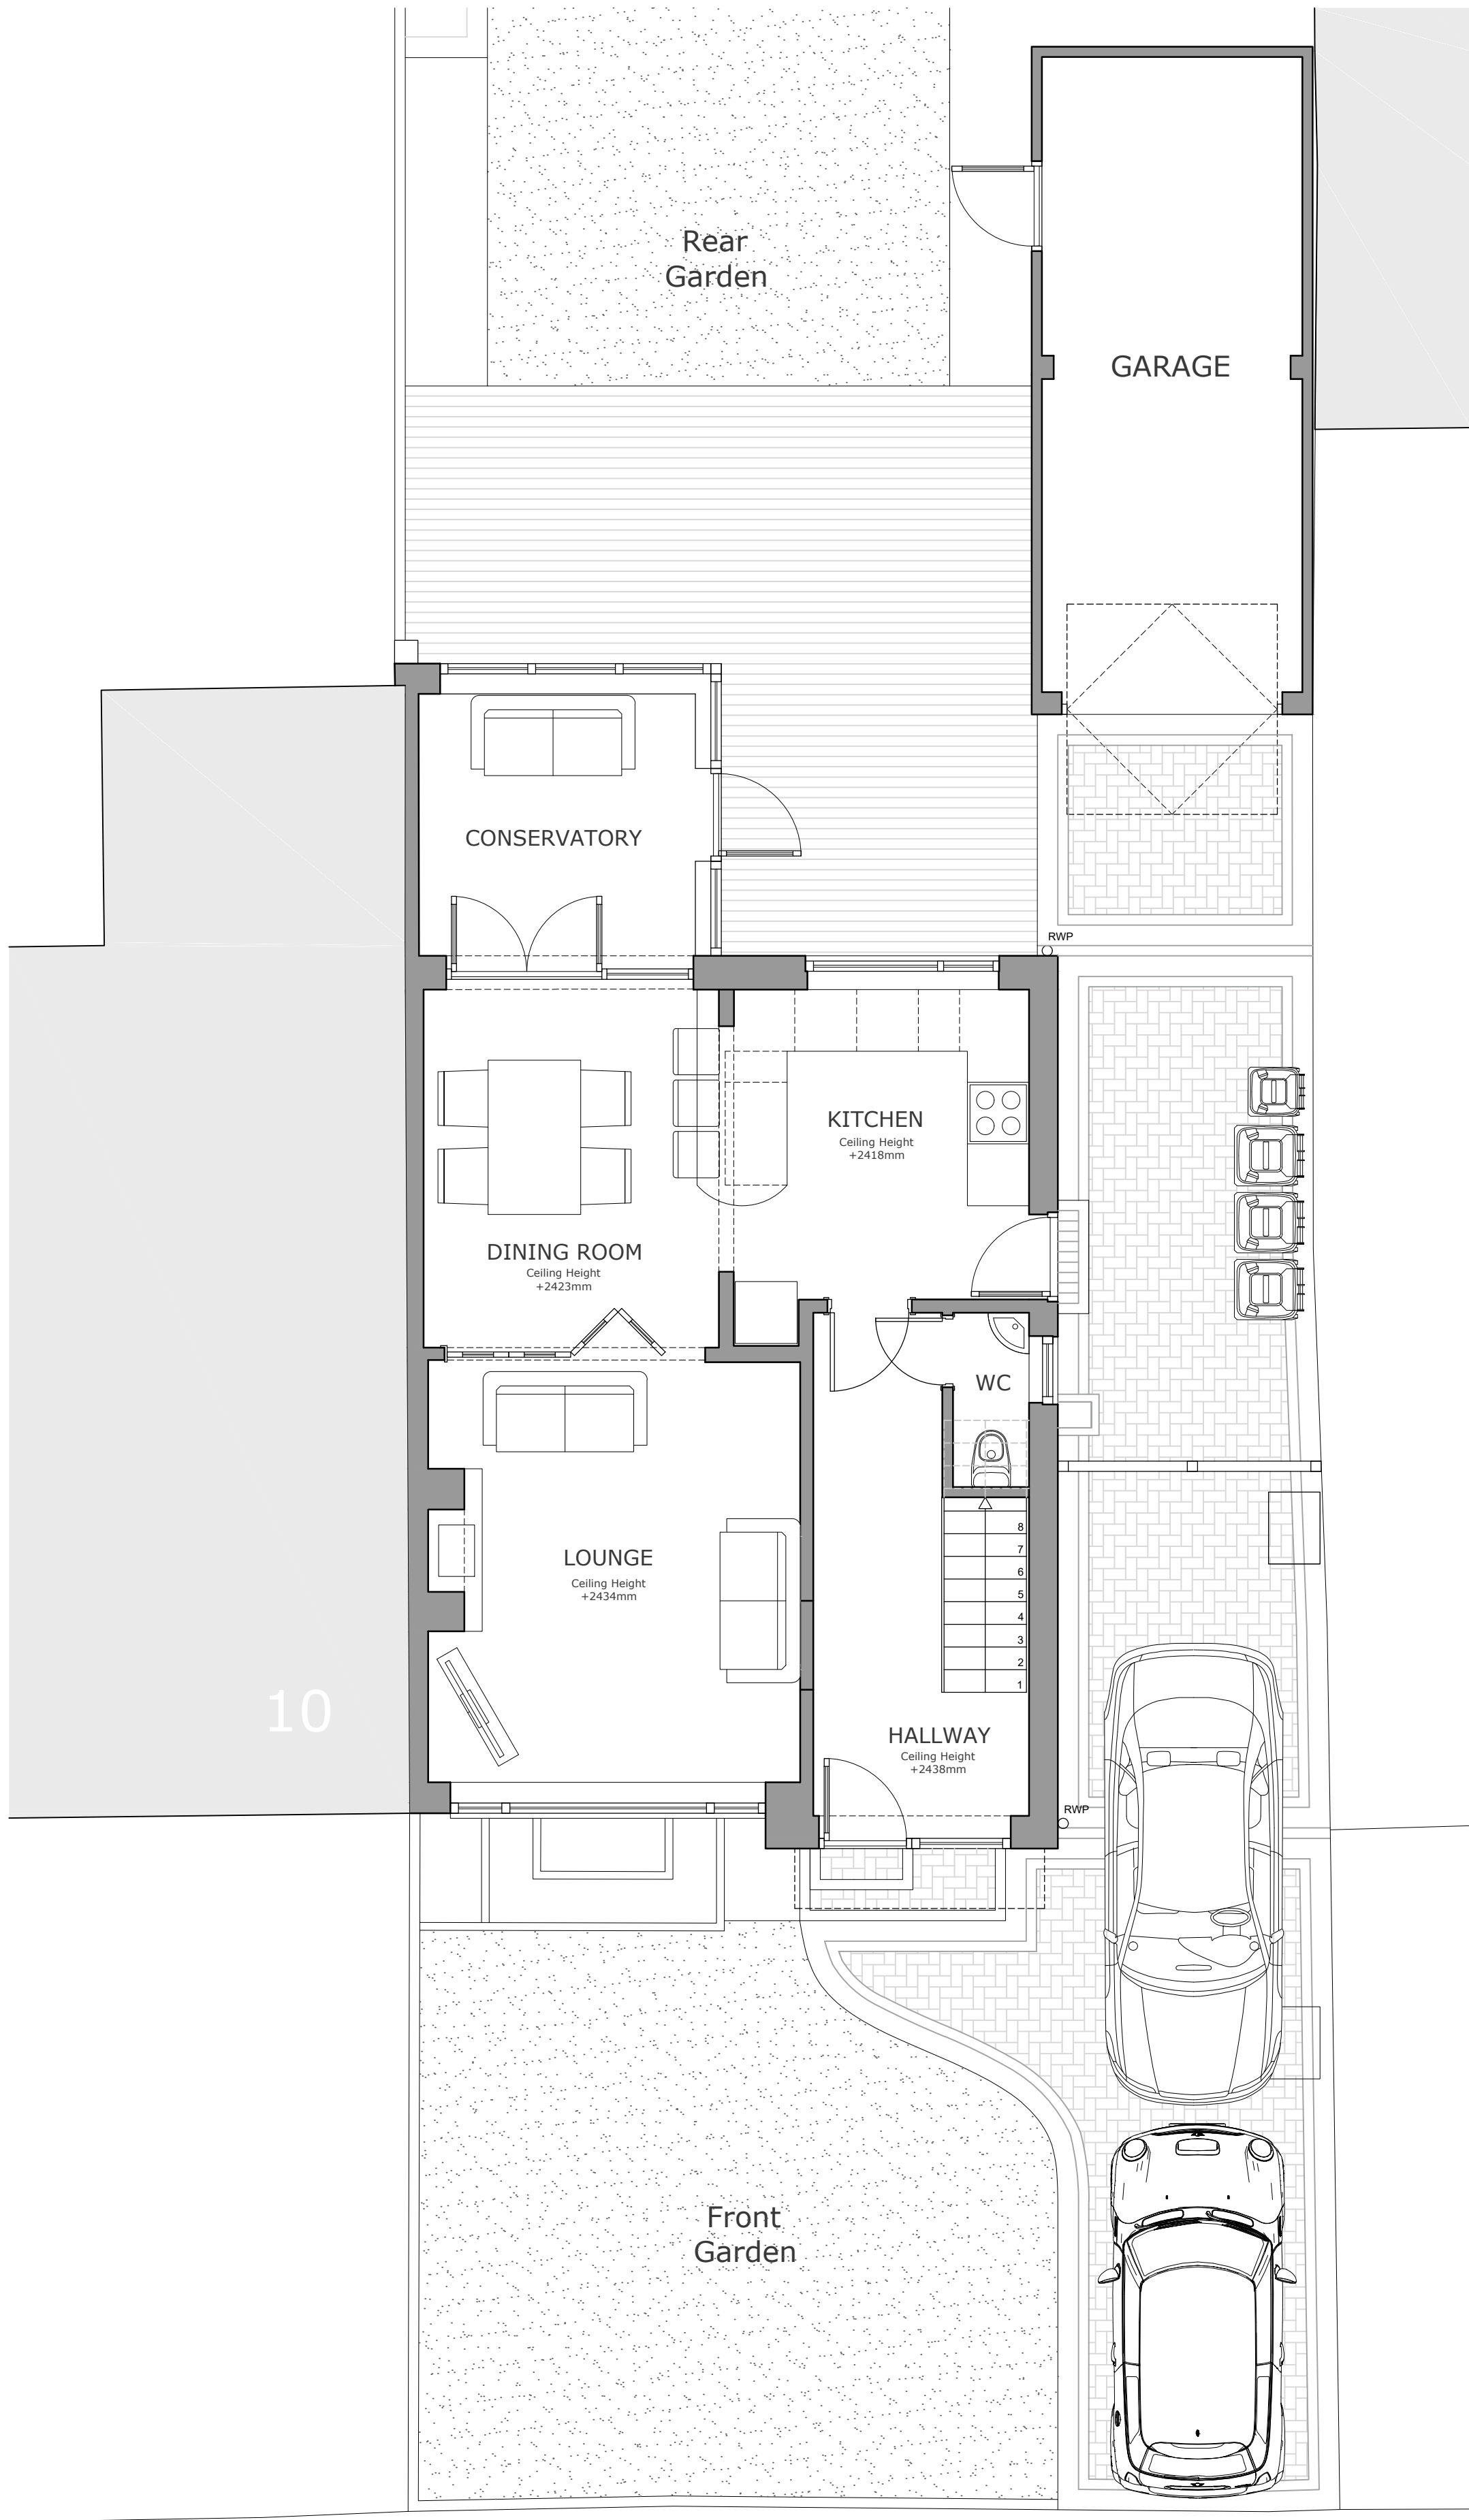

EXISTING GROUND FLOOR PLAN

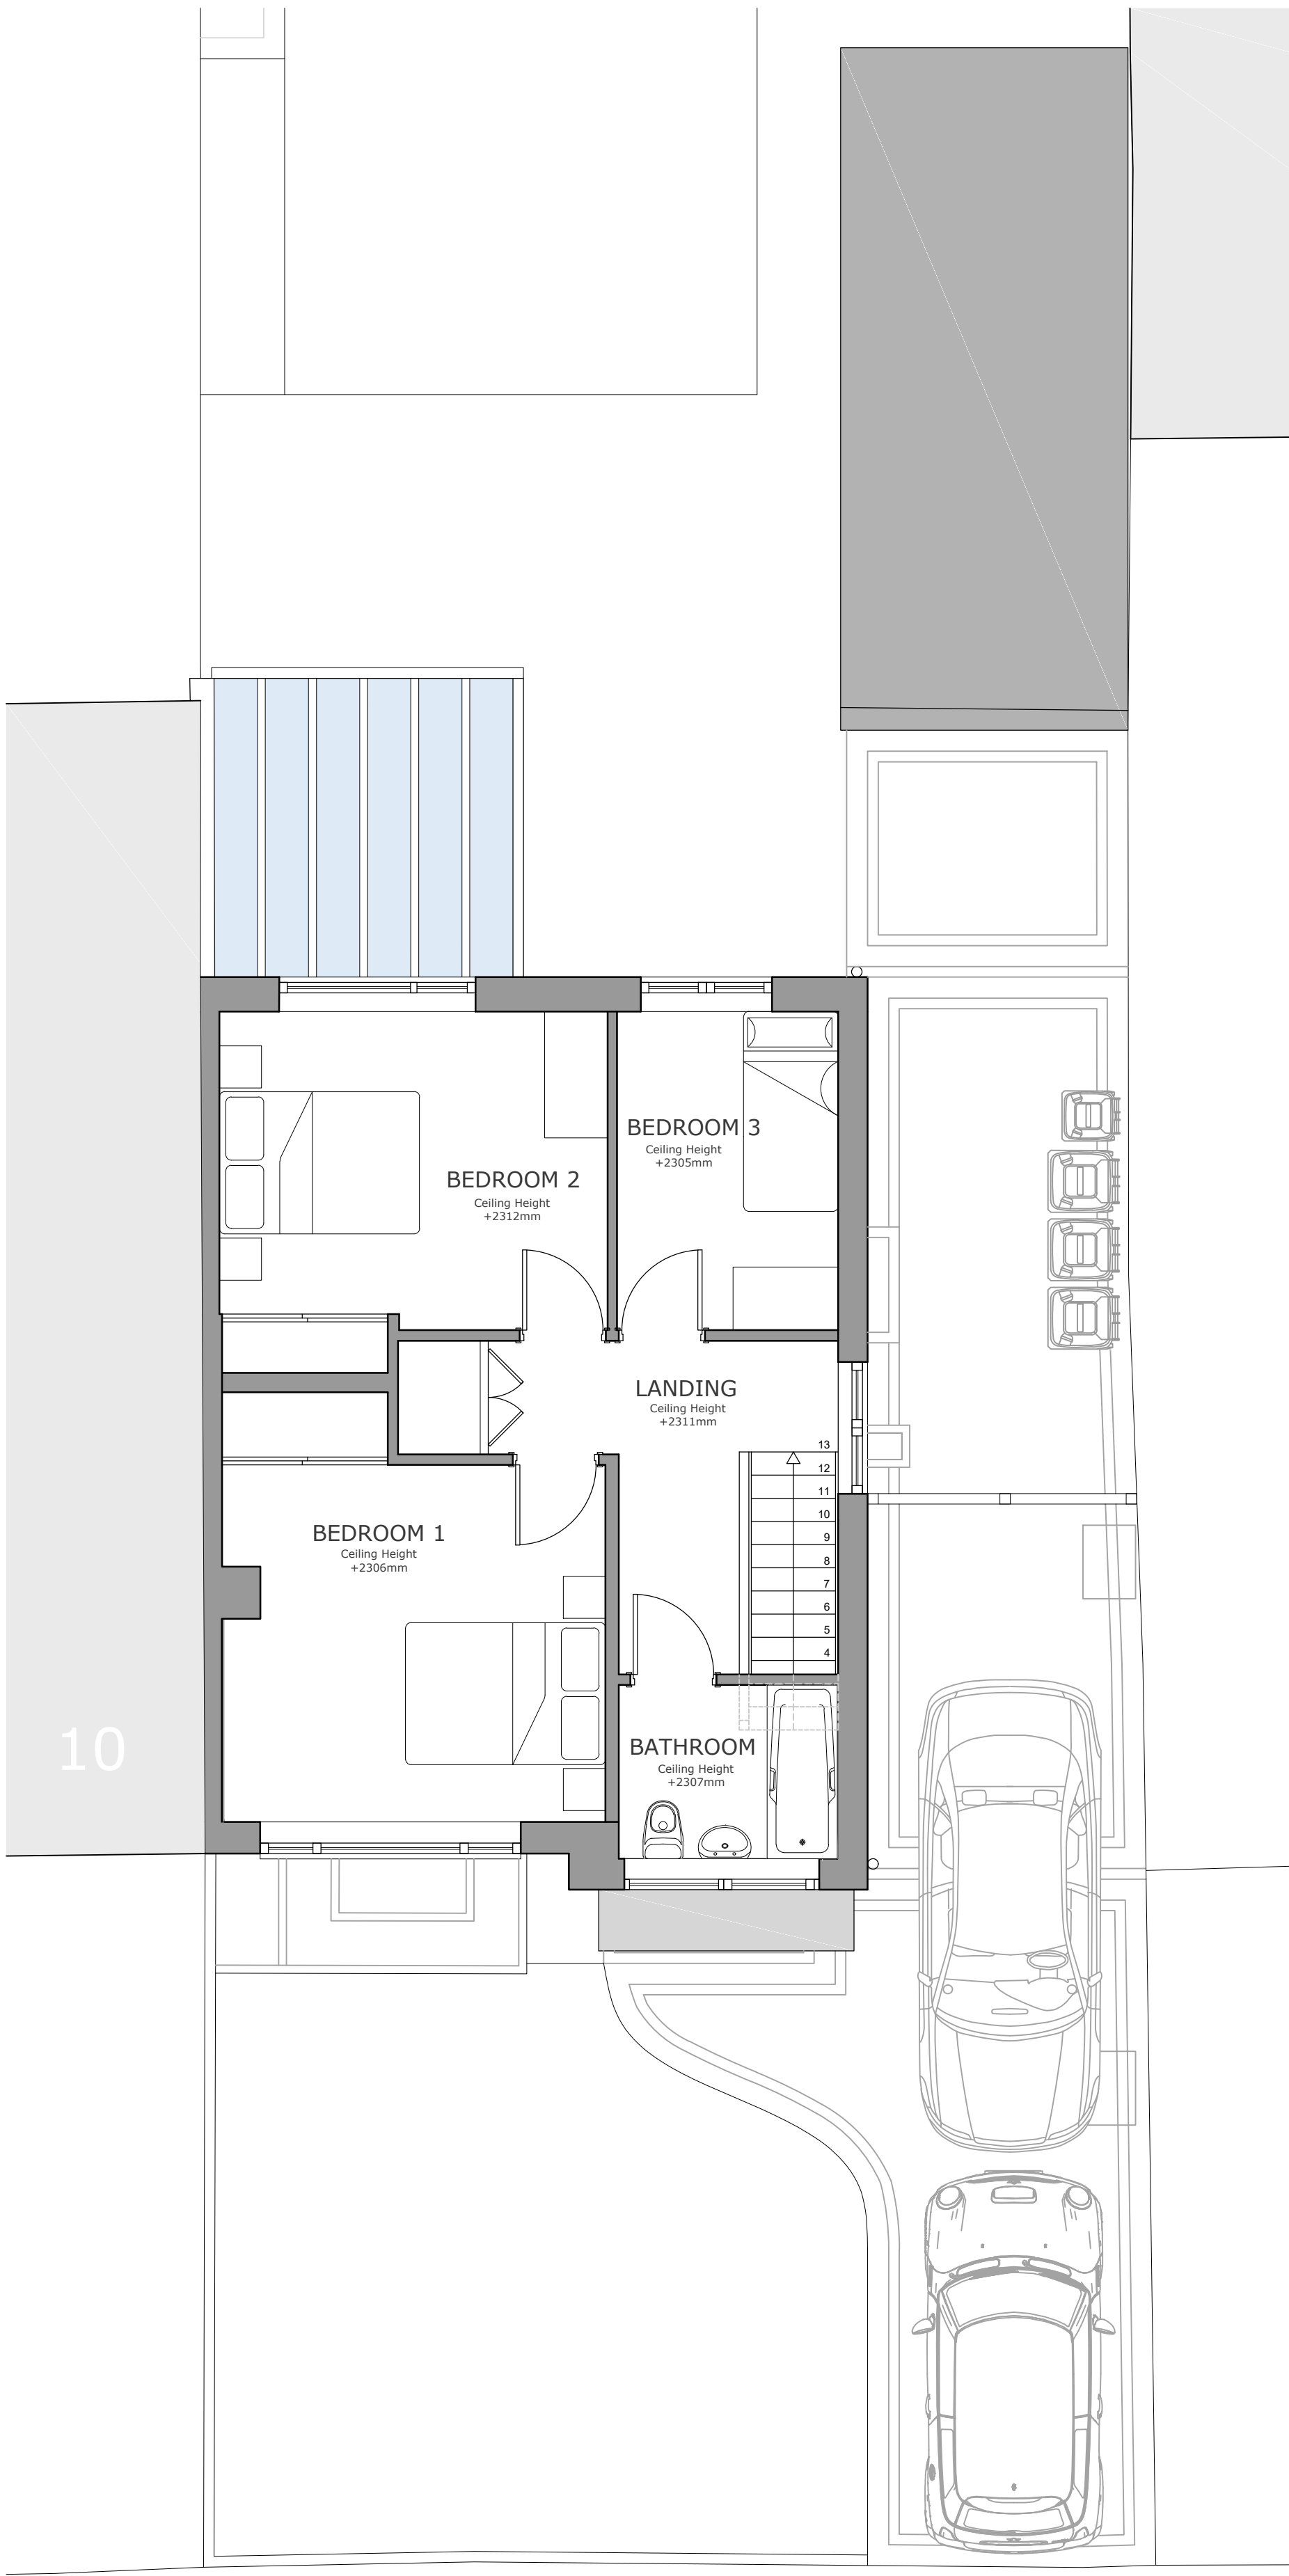

EXISTING FIRST FLOOR PLAN

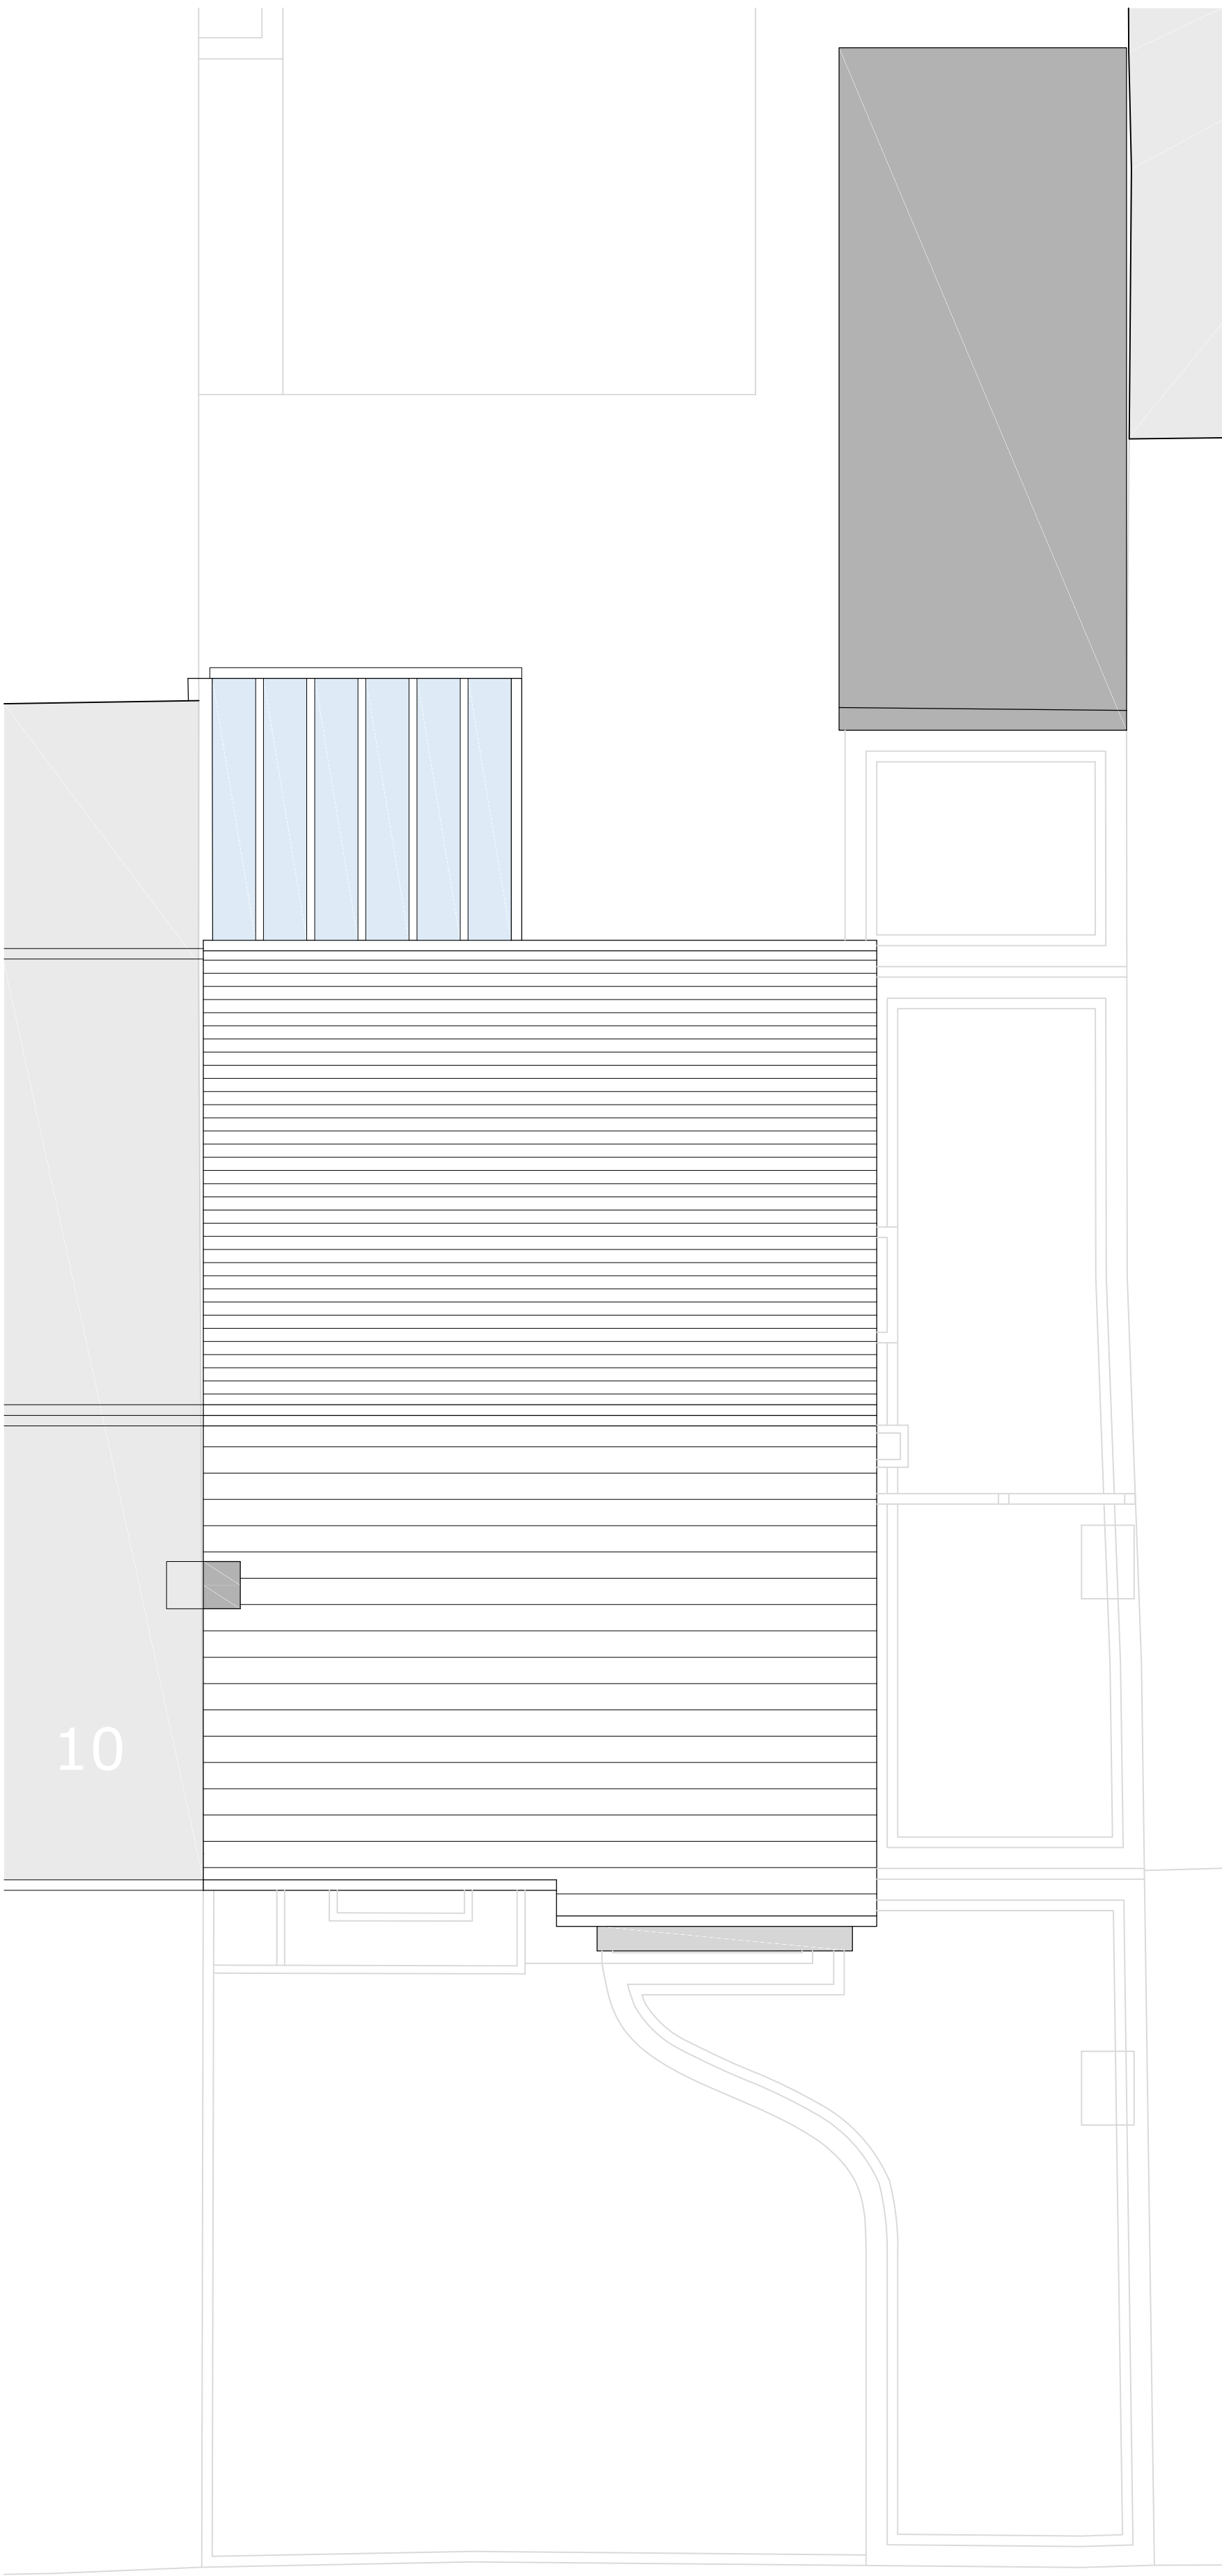

EXISTING ROOF PLAN

Design Stage Planning Drawings Drawing Status Final Drawings	Client Mr & Mrs Kevin & Ellie Broughton Project Proposed Rear Extension & Garage Conversion	Address 8 Longfield Road Emsworth Hampshire PO10 7TR	Drawing Title Existing Floor Plans			Drawing No. 2307 01 LR-002	Revision No. Rev1	Other Information: Total GIA (House): 101.4m ² Total GIA (Garage): 16.3m ²  	General Notes This drawing should be read in conjunction with all of the contract documentation and all other consultants and specialists drawings. All levels and dimensions are to be checked on site. Deer Design Studio is to be notified in writing of any discrepancies before proceeding. This drawing is subject to copyright. Contact: deerdesignstudio@gmail.com	
			Date October 2023	Drawn by: RGD	Checked by: RGD					