



Location Plan
1:1250

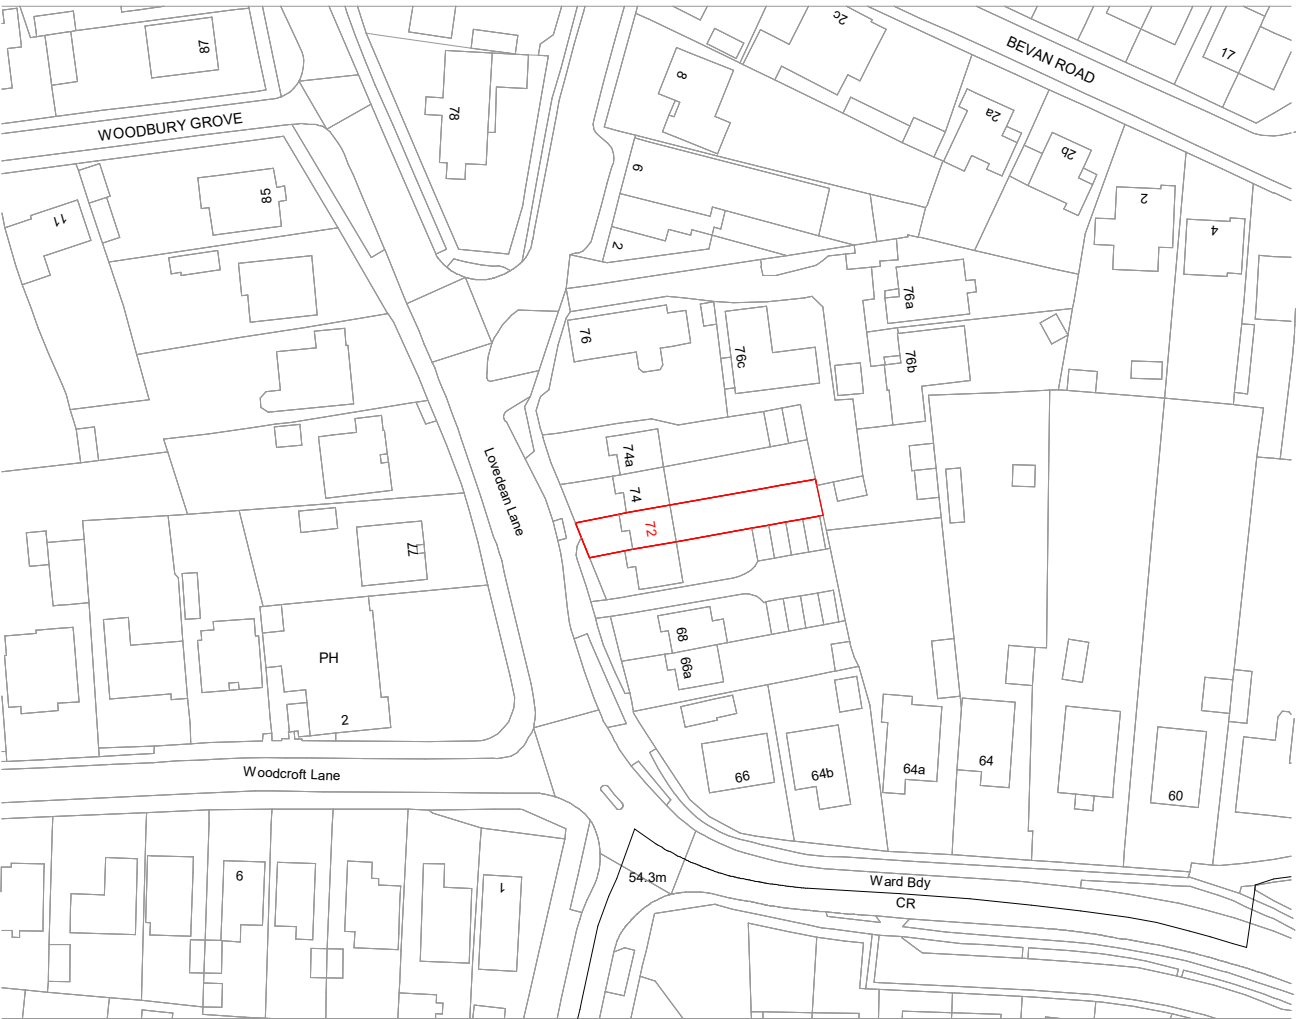

Block Plan
1:500

ReQuestAPIan
Map number: TQRQM23251114041037
Title: 72 Lovedean Lane PO8 9ST
Map Produced for: Parkers Design
© Crown copyright and database rights 2023 OS 100042766

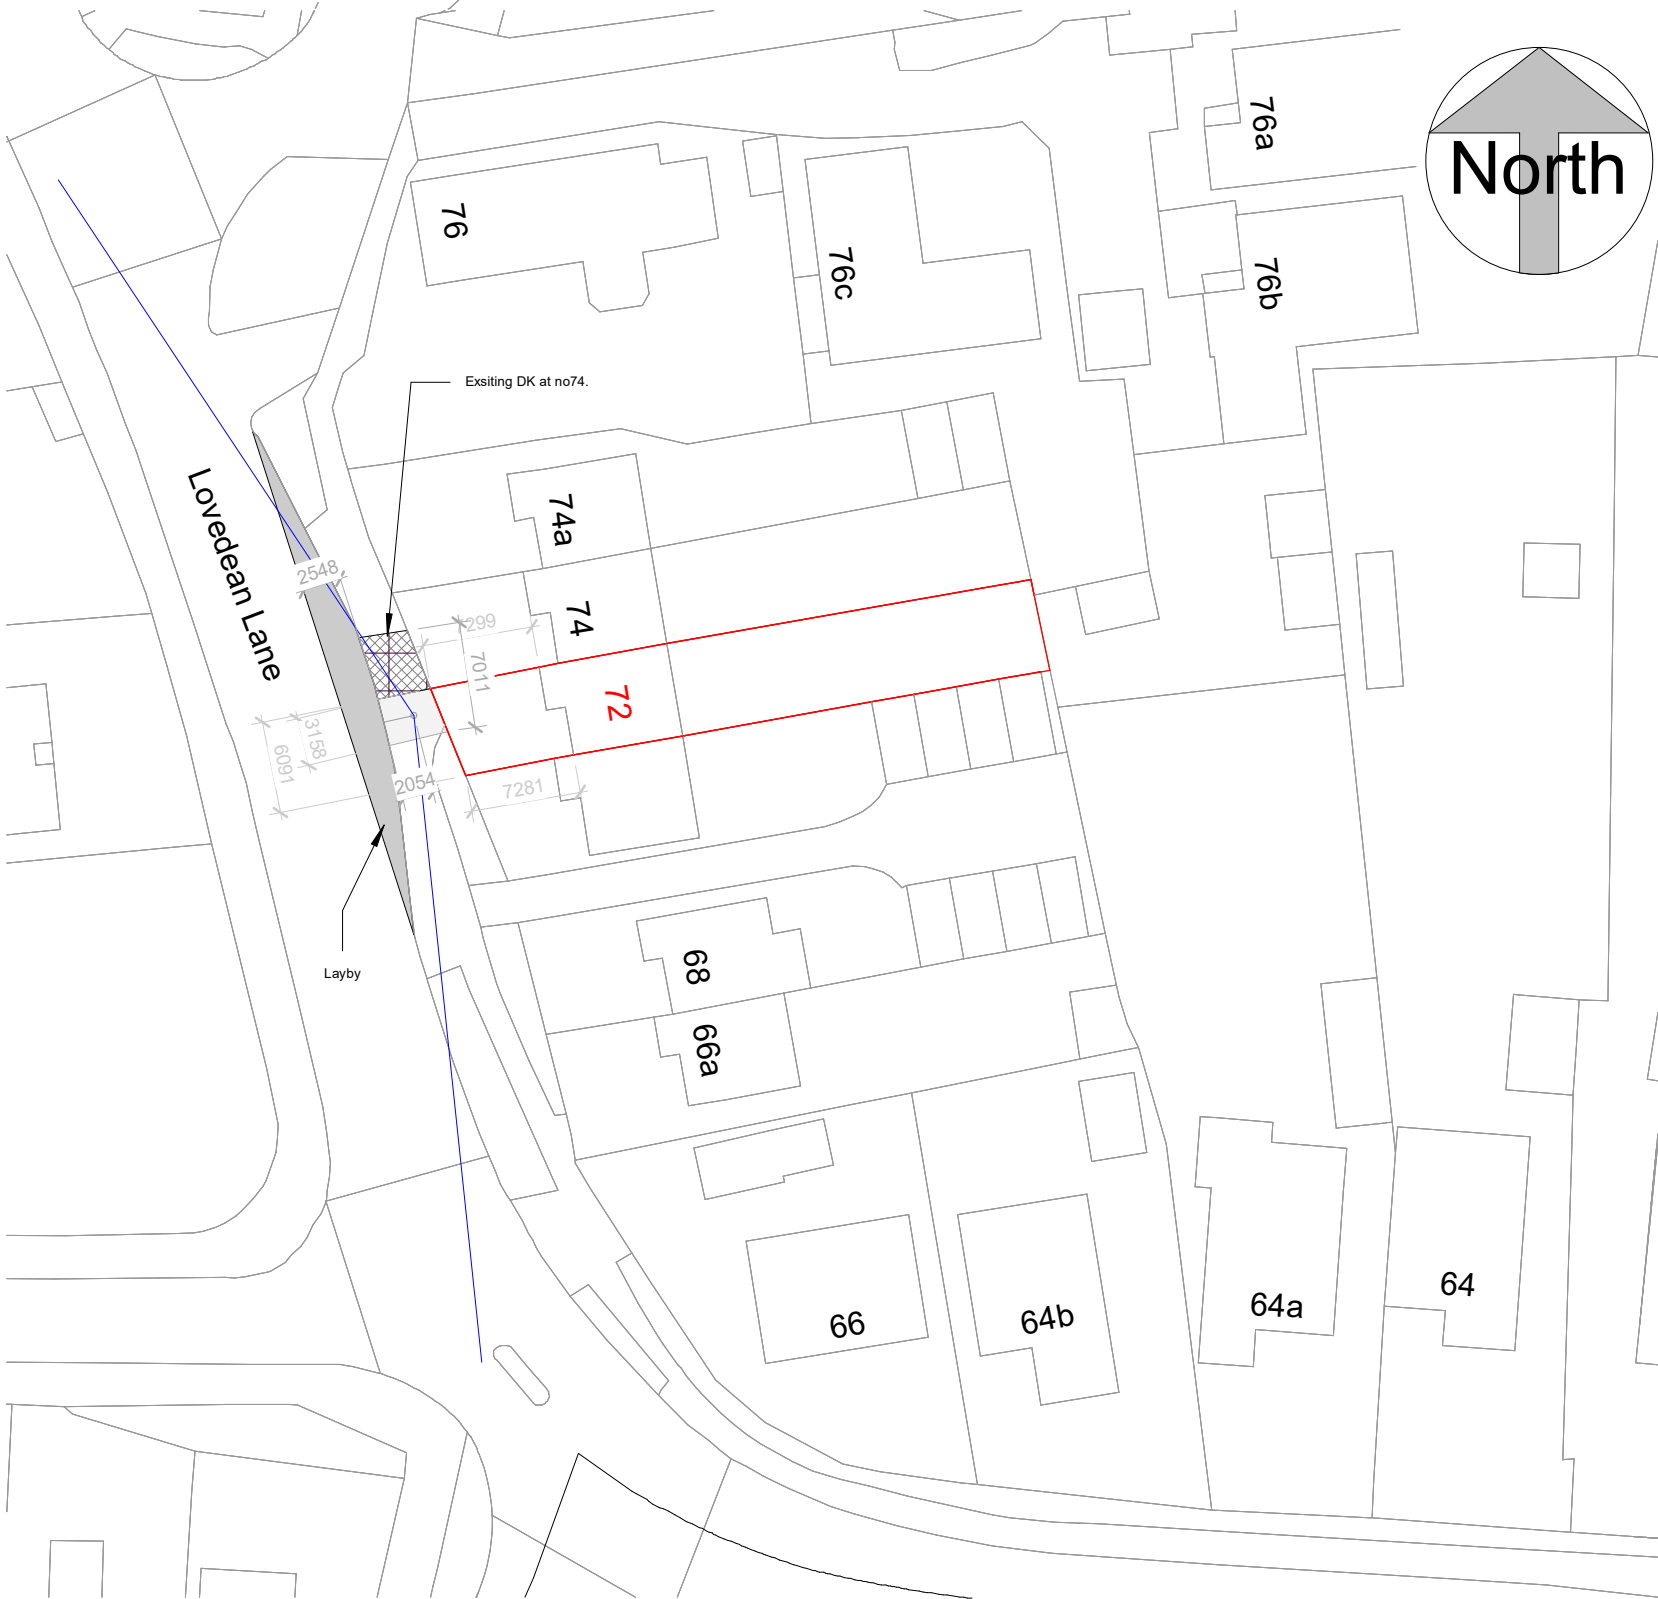


1:500		50
1:200		20
1:100		10
1:50		5

All measurement to be checked on site prior to any commenment

Parkers Design Limited - The Studio @ 90, PO9 2PR
www.pexd.co.uk - info@parkersdesign.com - 07776 008822

PROJECT		72 Lovedean Lane PO8 9ST		CLIENT Valentine			
SHEET		Date		Issue Date		Scale (@ A3)	As indicated
		Drawn by		SW	DRAWING NUMBER		REV
		Checked by		SR	P 0		
		Site Plan					

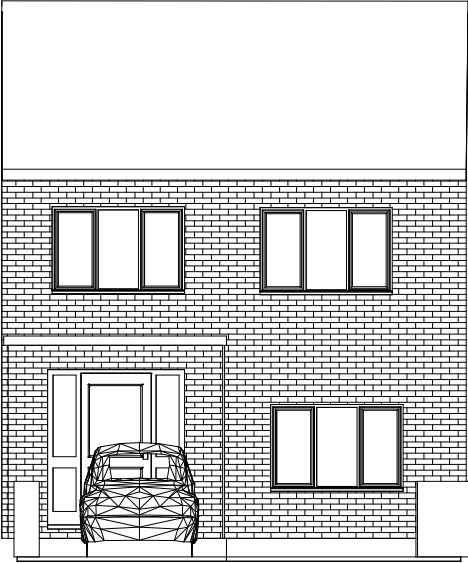


Proposed




Existing

West (Front)

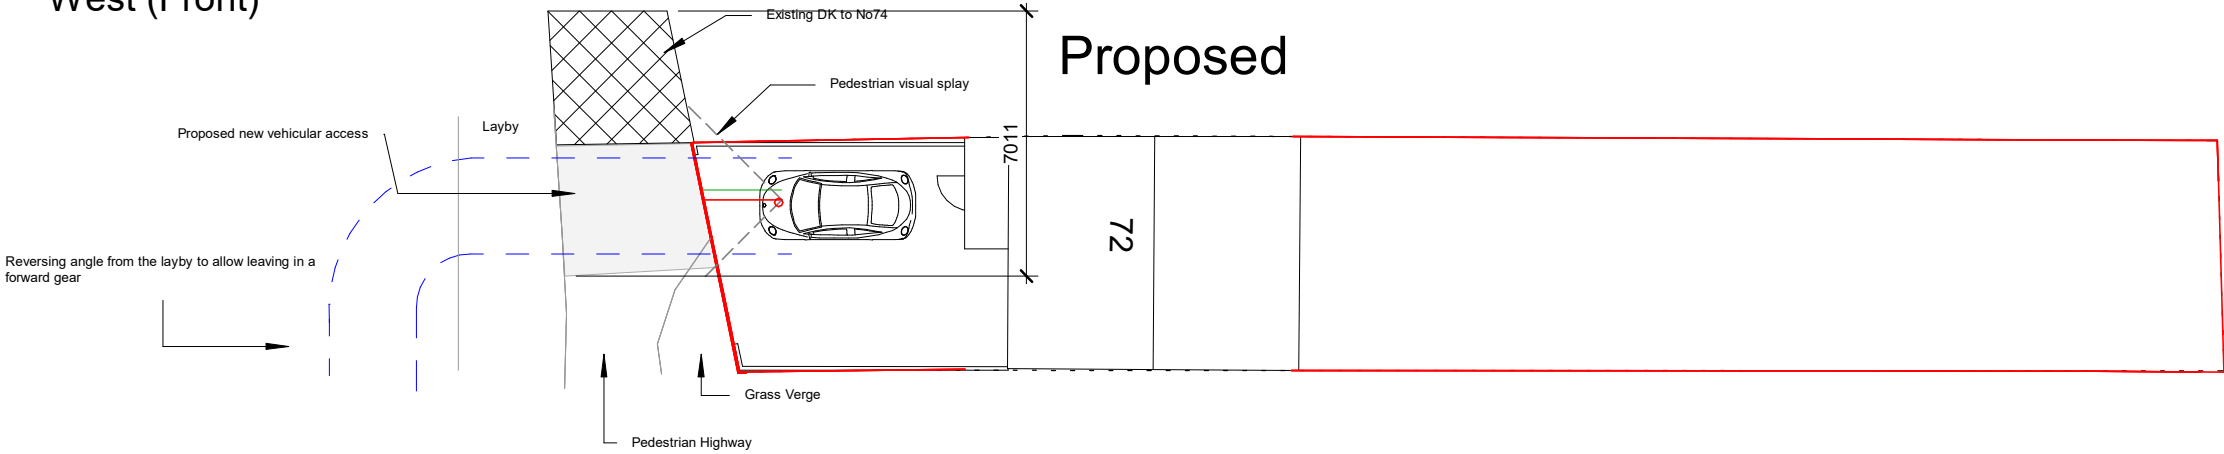

Proposed

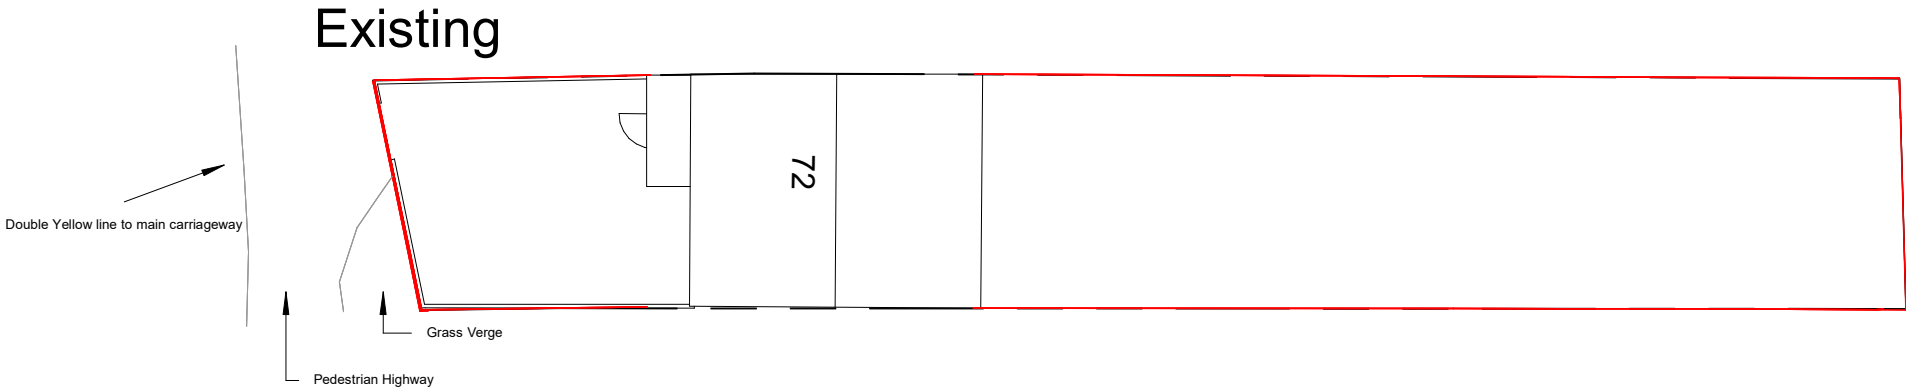

Existing

Site



1:500		50
1:200		20
1:100		10
1:50		5

All measurement to be checked on site prior to any comment

| Parkers Design Limited - The Studio @ 90, PO9 2PR | | |
| www.pexd.co.uk - info@parkersdesign.com - 07776 008822 | | |

PROJECT	72 Lovedean Lane PO8 9ST		CLIENT Valentine			
SHEET	Site and Elevation		Date	Issue Date	Scale (@ A3) As indicated	
			Drawn by	SW	DRAWING NUMBER	REV
			Checked by	SR	P 1	