



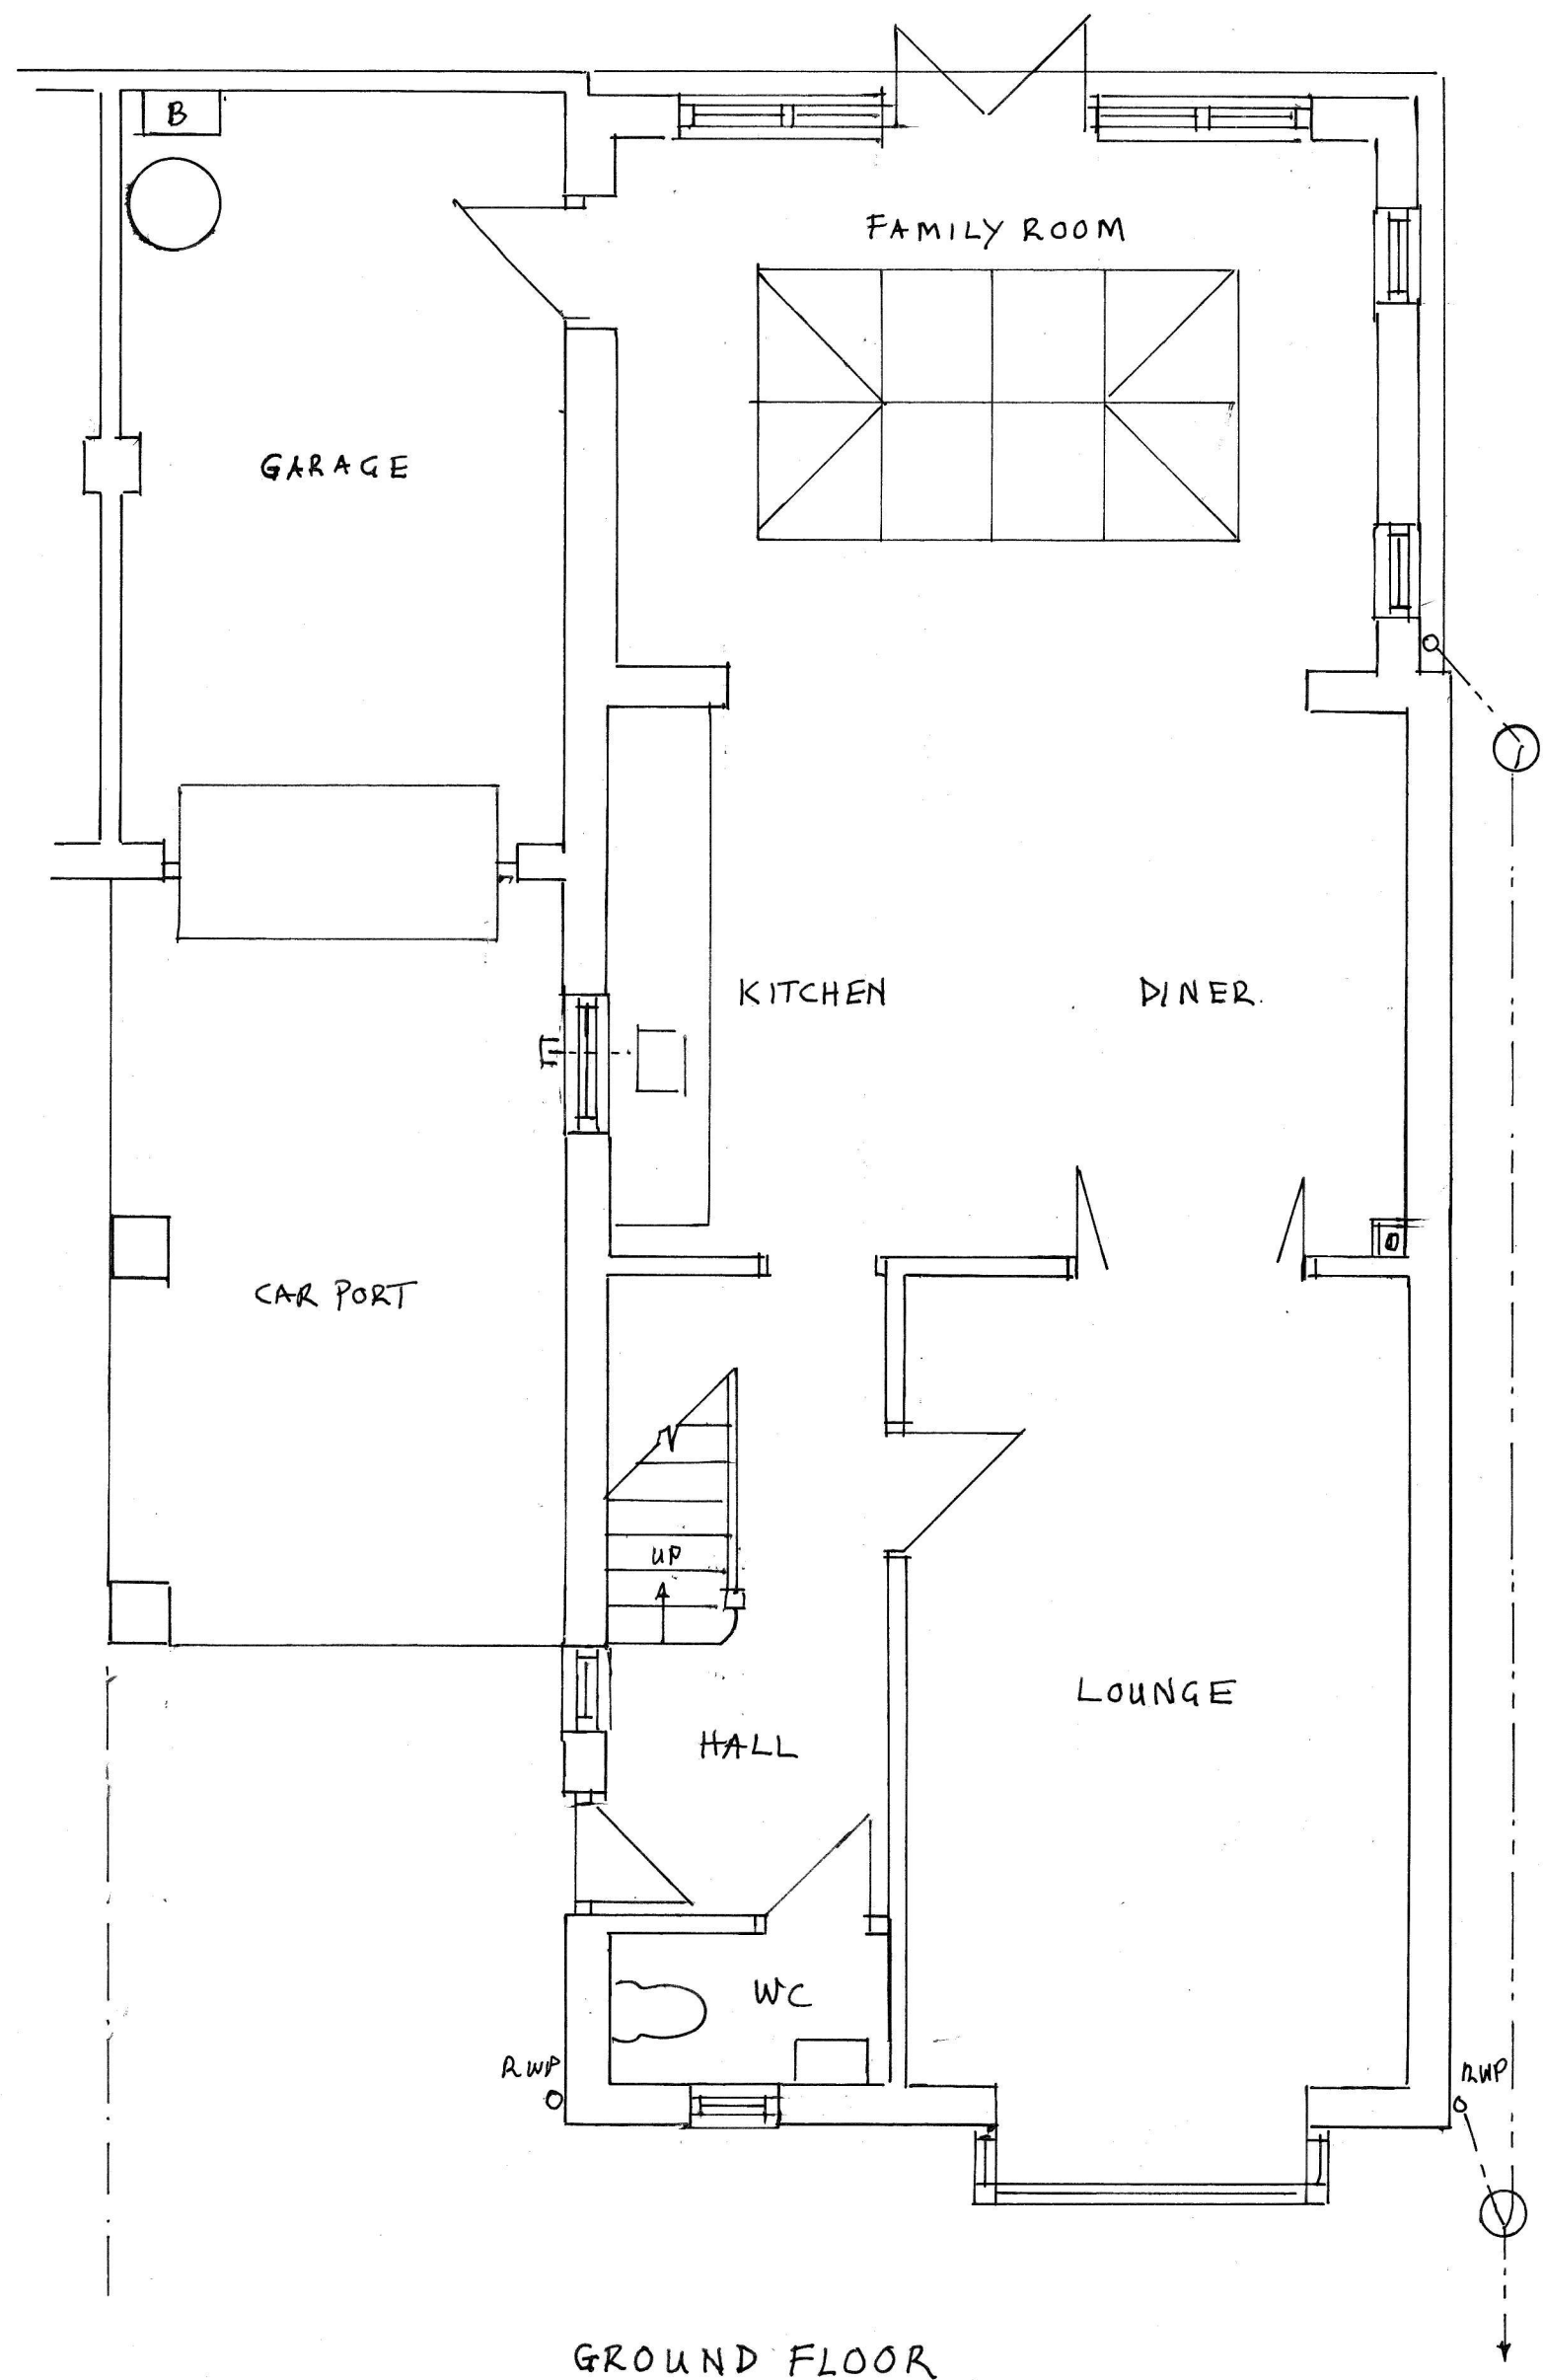

GROUND FLOOR

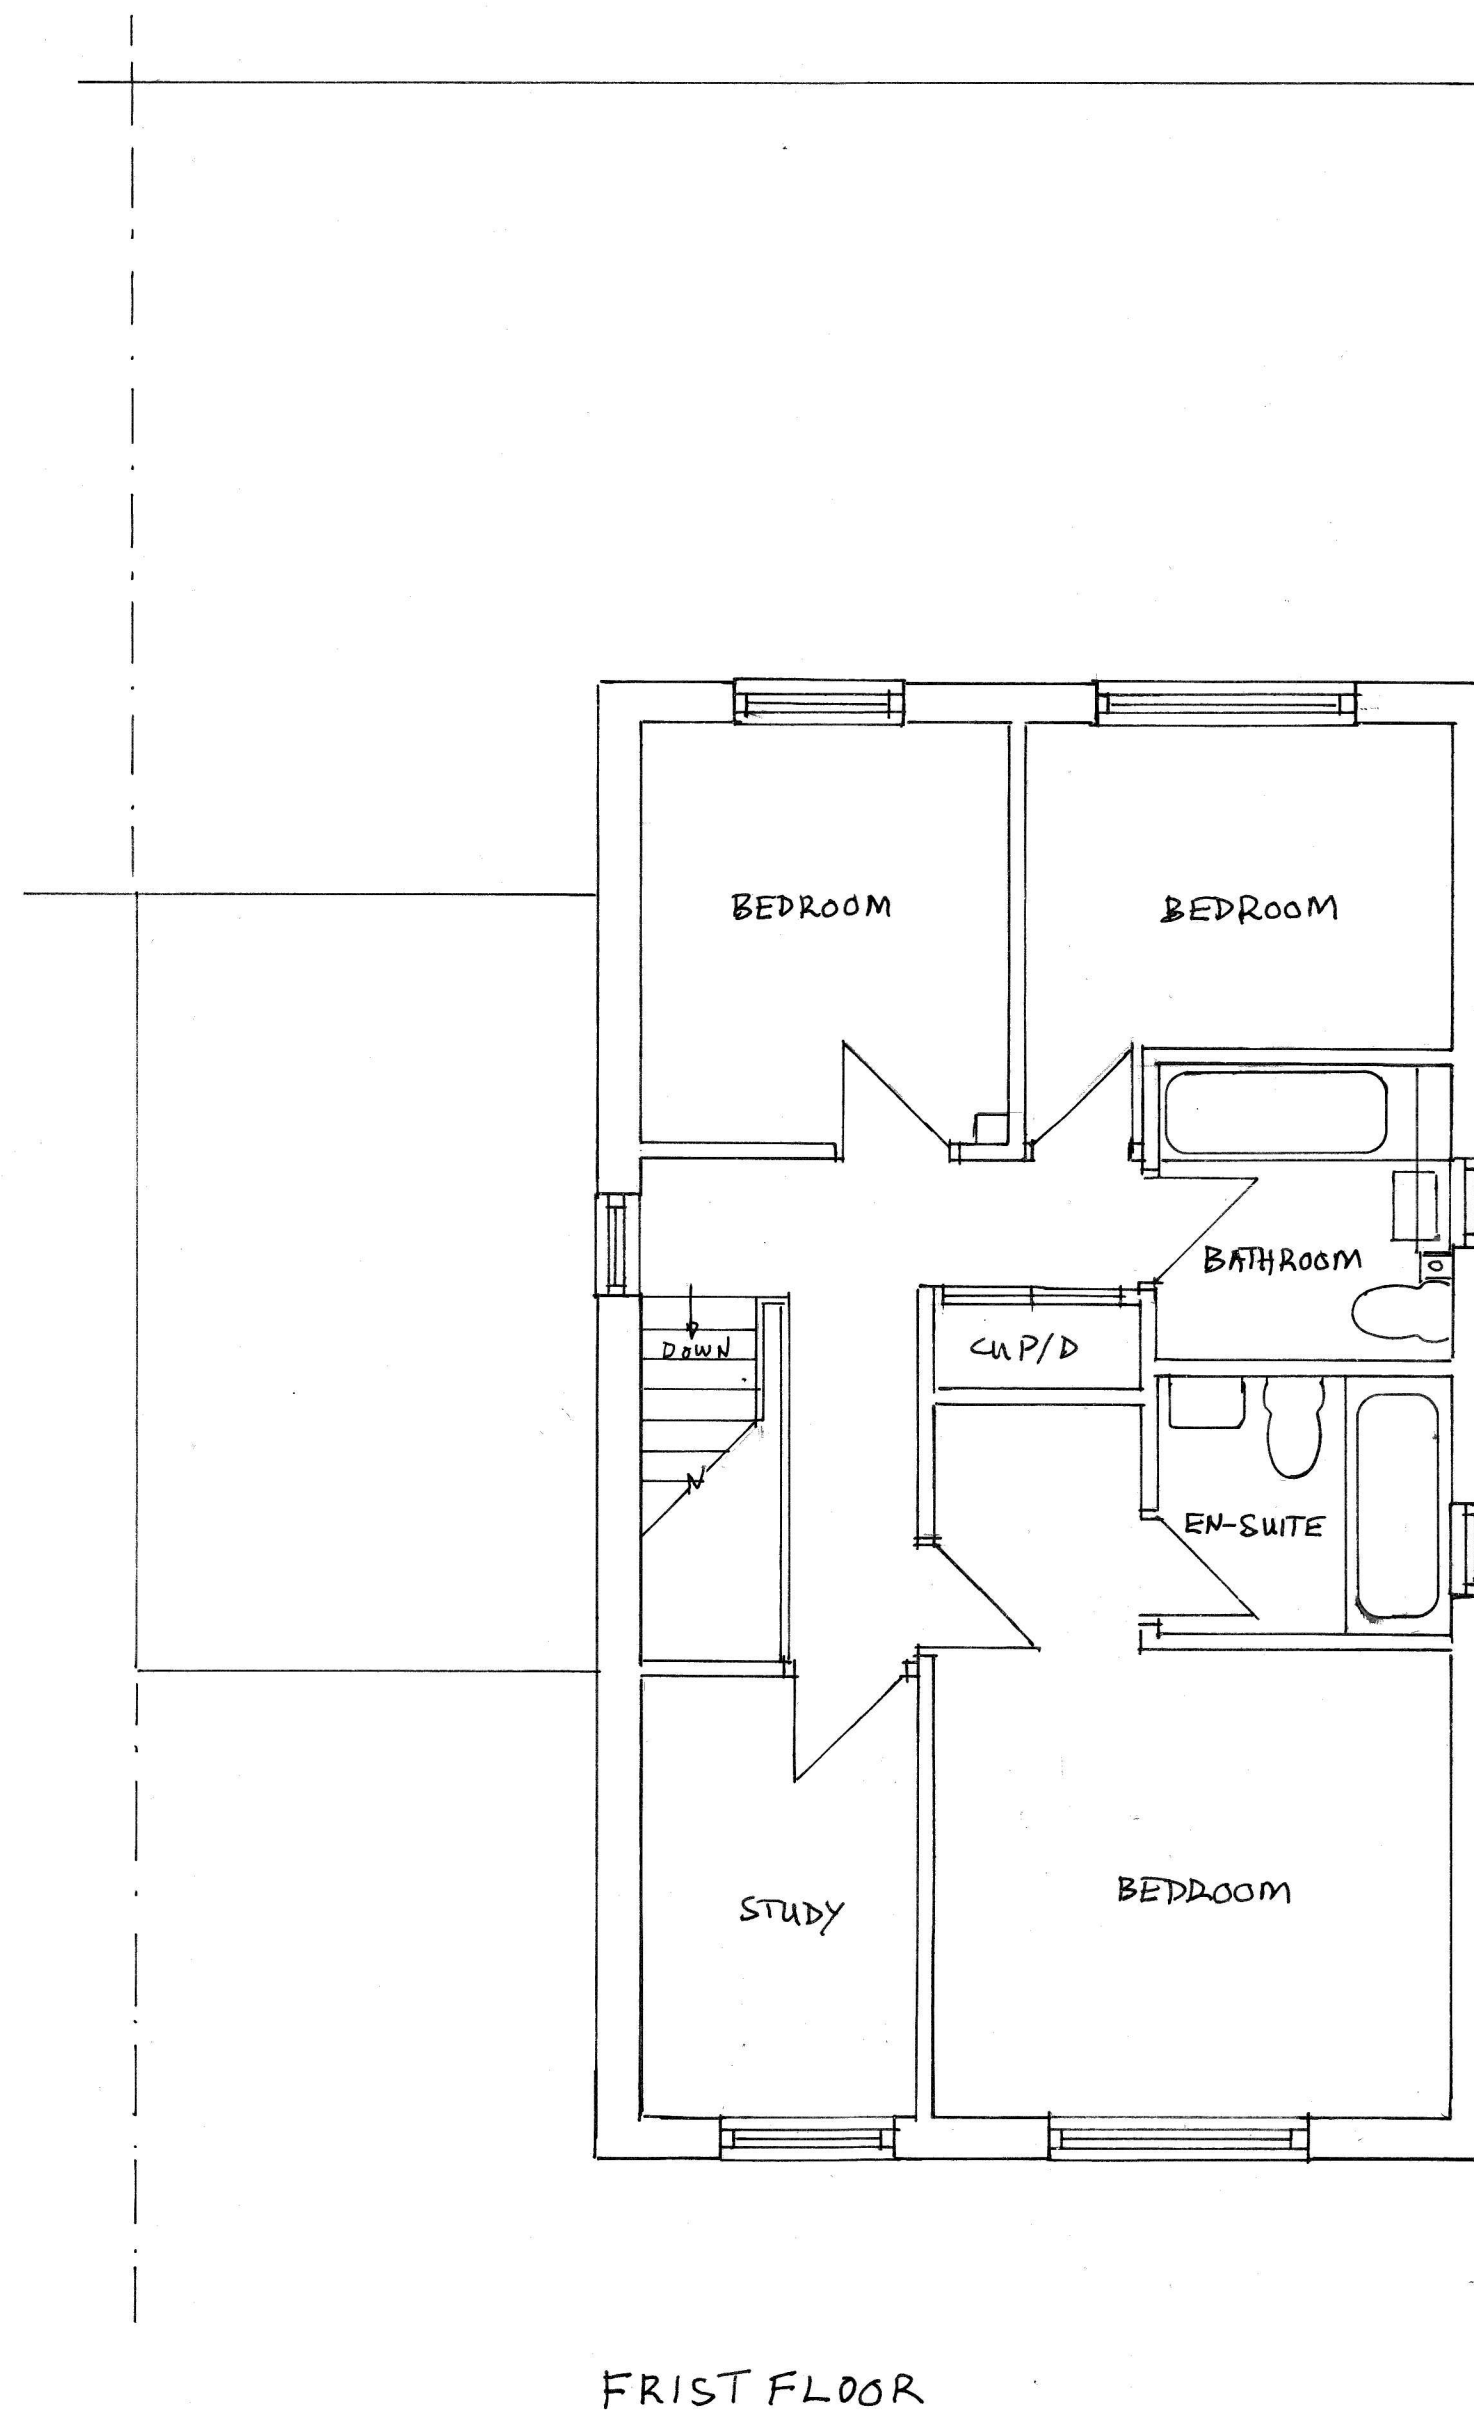

FRIST FLOOR

EXISTING FLOOR PLANS

SCALE 1:50 @ A2

Title:	PROPOSED FIRST FLOOR SIDE EXTENSION (Existing Floor Plans)
Address:	5 BRYONY WAY WATERLOOVILLE HANTS PO7 8HQ
Client:	Mr Cristian Focsan Tele: 07943917969
Scale:	1:50
Date:	24/06/2023