



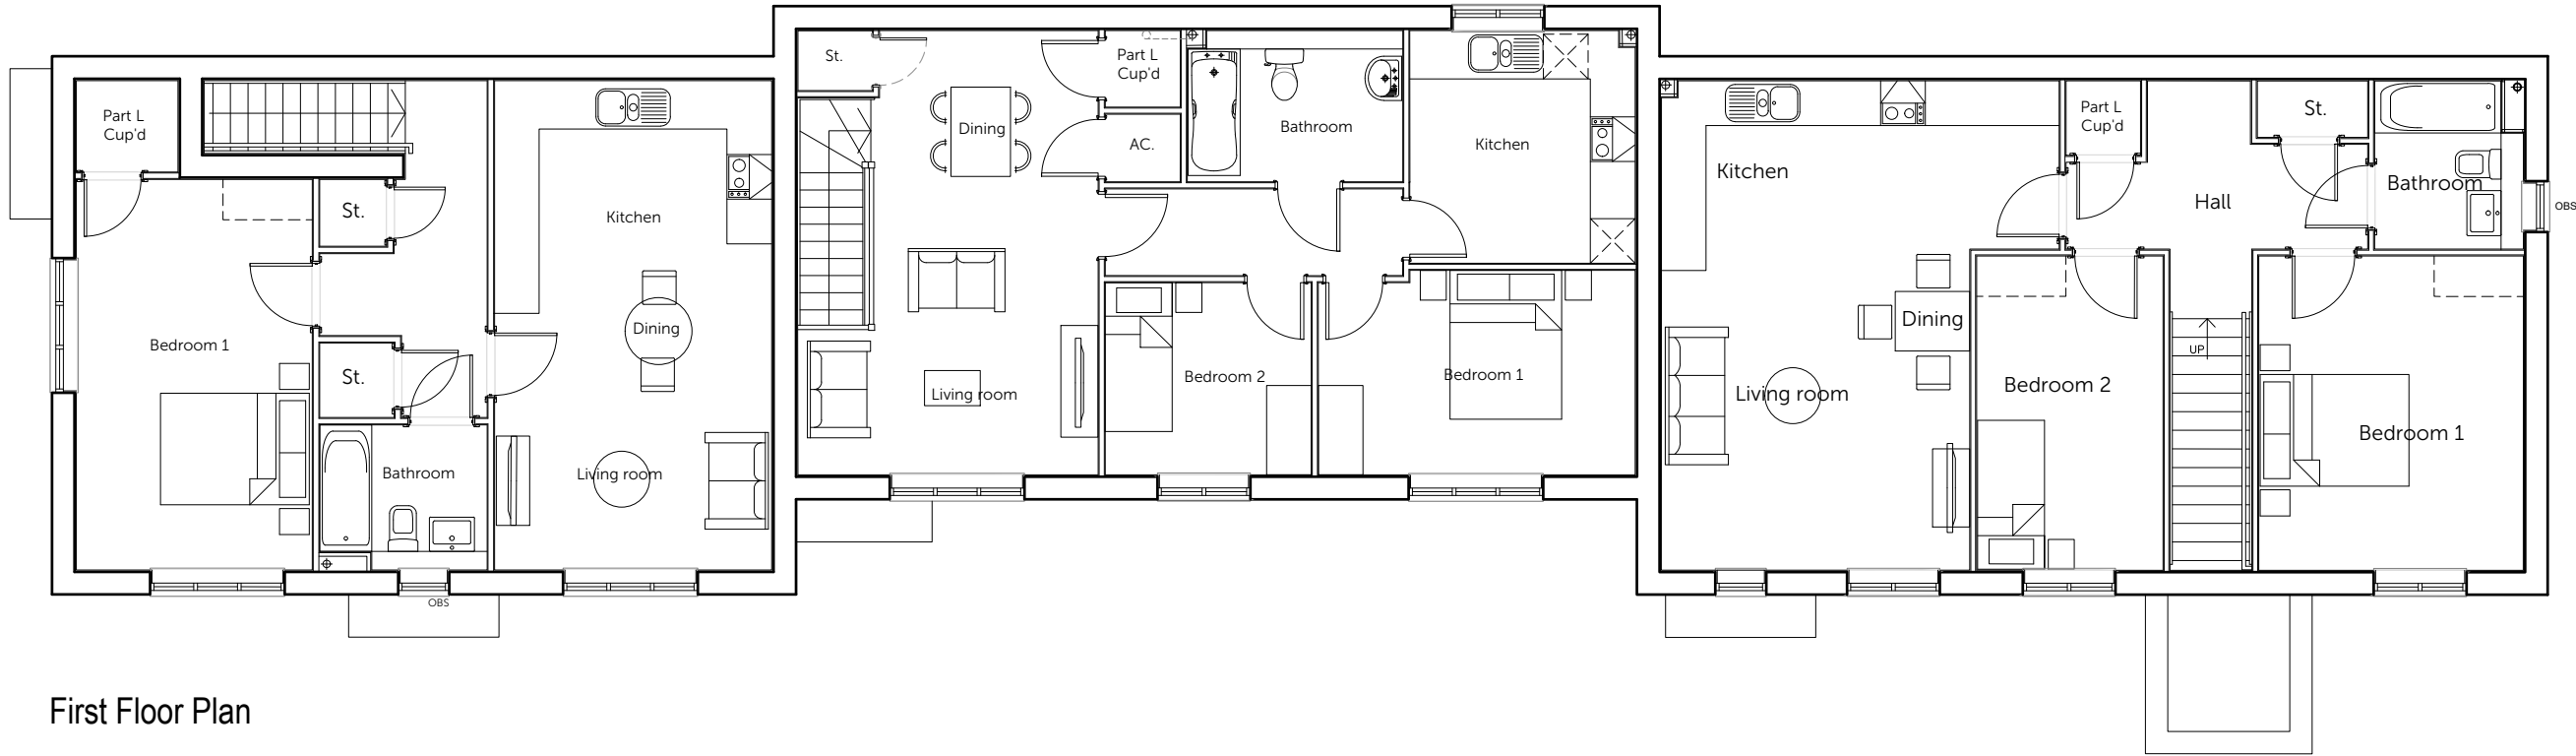

First Floor Plan

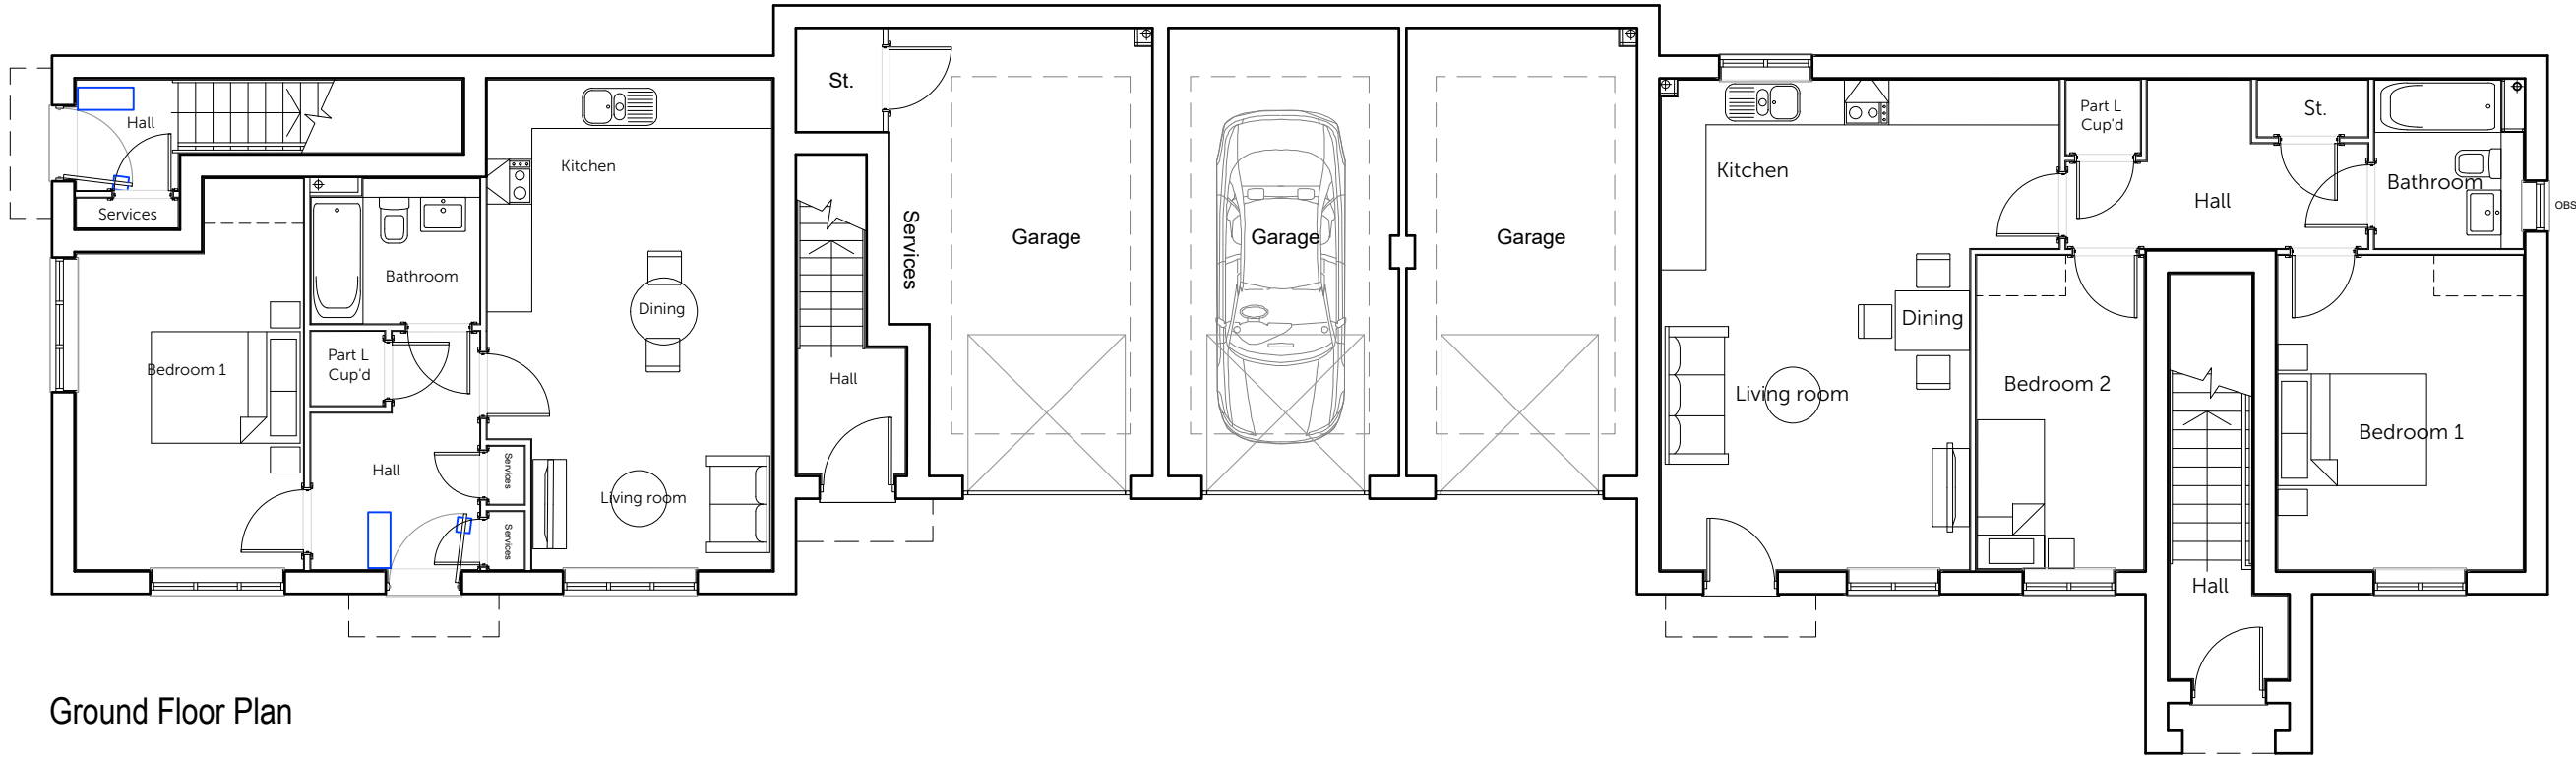

Ground Floor Plan

Housetype	1BM	Variation	GF	Option	Housetype	1BM	Variation	FF	Option	Housetype	2B FOG	Variation		Option	Housetype	2BM	Variation	GF	Option	Housetype	2BM	Variation	FF	Option
Bedrooms	1	Persons		2	Bedrooms	1	Persons		2	Bedrooms	2	Persons		3	Bedrooms	2	Persons		3	Bedrooms	2	Persons		3
Sq.ft finish	564	Sq.m finish		52.39	Sq.ft finish	693	Sq.m finish		64.40	Sq.ft finish	750	Sq.m finish		69.66	Sq.ft finish	737	Sq.m finish		68.43	Sq.ft finish	845	Sq.m finish		78.47
Sq.ft structural	573	Sq.m structural		53.19	Sq.ft structural	704	Sq.m structural		65.36	Sq.ft structural	760	Sq.m structural		70.66	Sq.ft structural	749	Sq.m structural		69.55	Sq.ft structural	856	Sq.m structural		79.51



Romsey Office Building 300, The Grange, Romsey Road, Michelmersh, Romsey, Hampshire, SO51 0AE T:01794 367703 F:01794 367276	Portishead Office Unit 5, Middle Bridge Business Park, Bristol Road, Portishead, Bristol, BS20 6PN T:01275 407000 F:01794 367276	Rev Description A Planning issue.	Date 20.09.23	Au MWP	Ch CMI
---	--	---	-------------------------	------------------	------------------

Project	Southleigh Park, Havant		
Drawing	Plots 16-20 (HT.2x1BM / HT.2B FOG / HT.2x2BM) Floor Plans		
Client	Bargate Homes		
Job no.	BARG230130	Date	August 2023
Dwg no.	P.16-20.p	Rev.	A
Author	MWP	Checker	
Status	PLANNING	Scale	1:100 at A3
Client ref.		Office	Romsey