


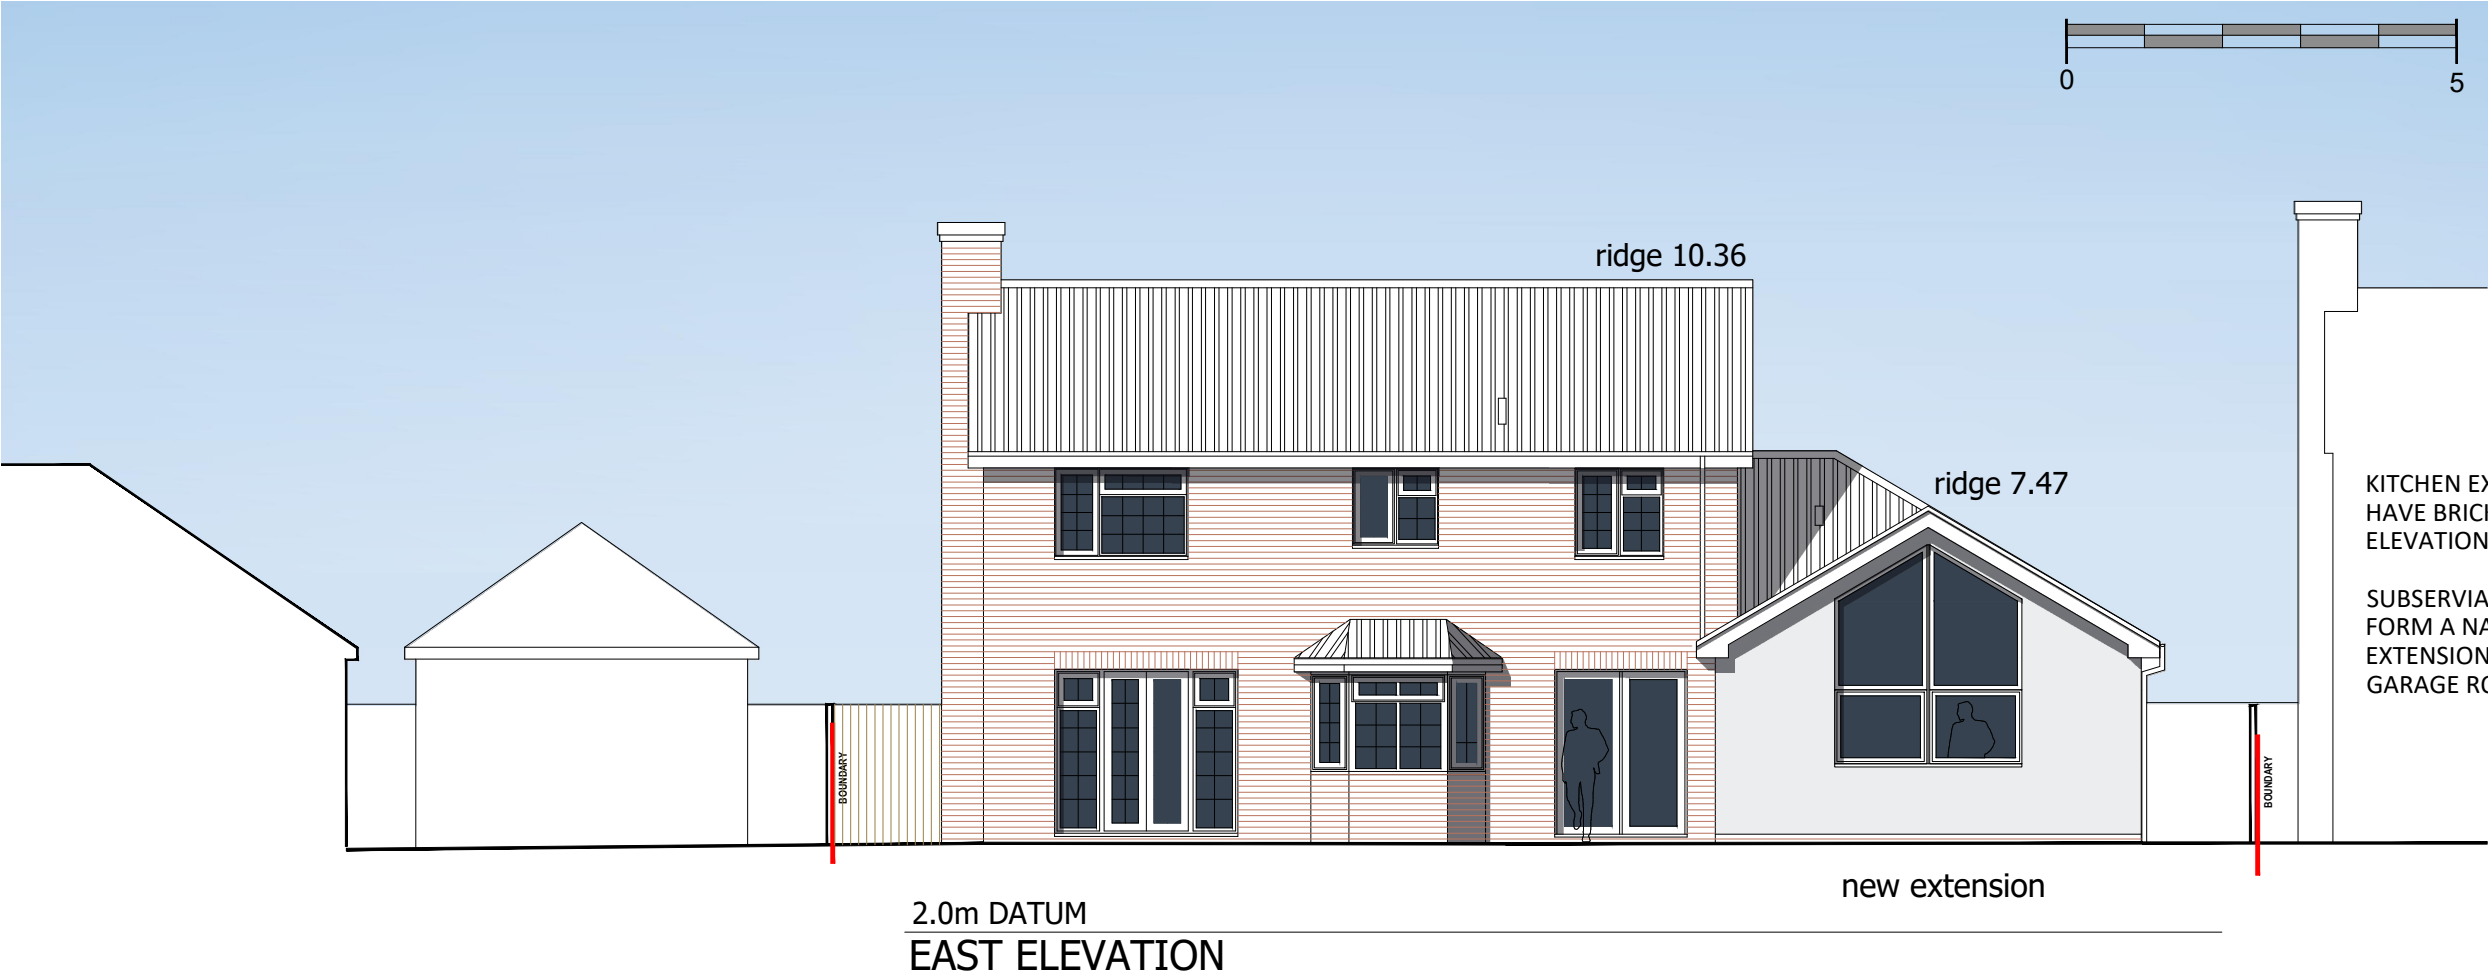

EAST PROPOSED



EAST EXISTING

ELEVATIONS

# 67 ROGERS MEAD

**NOTES:**

This drawing has been prepared for the purposes of PLANNING APPLICATION and is not to be used for any other purpose. Dimensions are indicative and should be referenced against measured surveys only.

This drawing is the property of LUNDI ARCHITECTS and must not be reproduced, in part or whole, or deviated from, without their permission.

| AMENDMENTS | DATE                       |
|------------|----------------------------|
| B          | ELEVATION UPDATED 15.06.23 |
| A          | ELEVATION UPDATED 05.06.23 |

CLIENT  
**Mark and Karen Durkin**

PROJECT  
**Rear extension to  
67 Rogers Mead, Hayling Island  
Hampshire PO11 0PL**

DRAWING TITLE  
**EAST ELEVATIONS  
EXISTING AND PROPOSED**

DATE  
MAY 2023

SCALE  
1:100 @ A3

|                              |                       |                      |
|------------------------------|-----------------------|----------------------|
| DRAWING No.<br><b>LA2316</b> | REVISION<br><b>11</b> | REVISION<br><b>B</b> |
|------------------------------|-----------------------|----------------------|

**LUNDI**  
**ARCHITECTS**

Lundi Architects Ltd  
THE STUDIO  
12A FIVE HEADS ROAD  
HORNDEN  
HANTS, PO8 9NW  
[www.lundi-architects.co.uk](http://www.lundi-architects.co.uk)  
[studio@lundi-architects.co.uk](mailto:studio@lundi-architects.co.uk)