

5 Simmons Green, Hayling Island
PROPOSED

NOTES:


Dimensions to be checked on site before commencing work.
Any discrepancies shall be reported to the architect immediately.

Do not scale from these drawings except for planning purposes.


Use figured dimensions only.

Where applicable this drawing is to be read in conjunction with other consultants' drawings.


All drawings to be read in conjunction with specification and all other drawings including structural engineer and mechanical and electrical drawings / specification

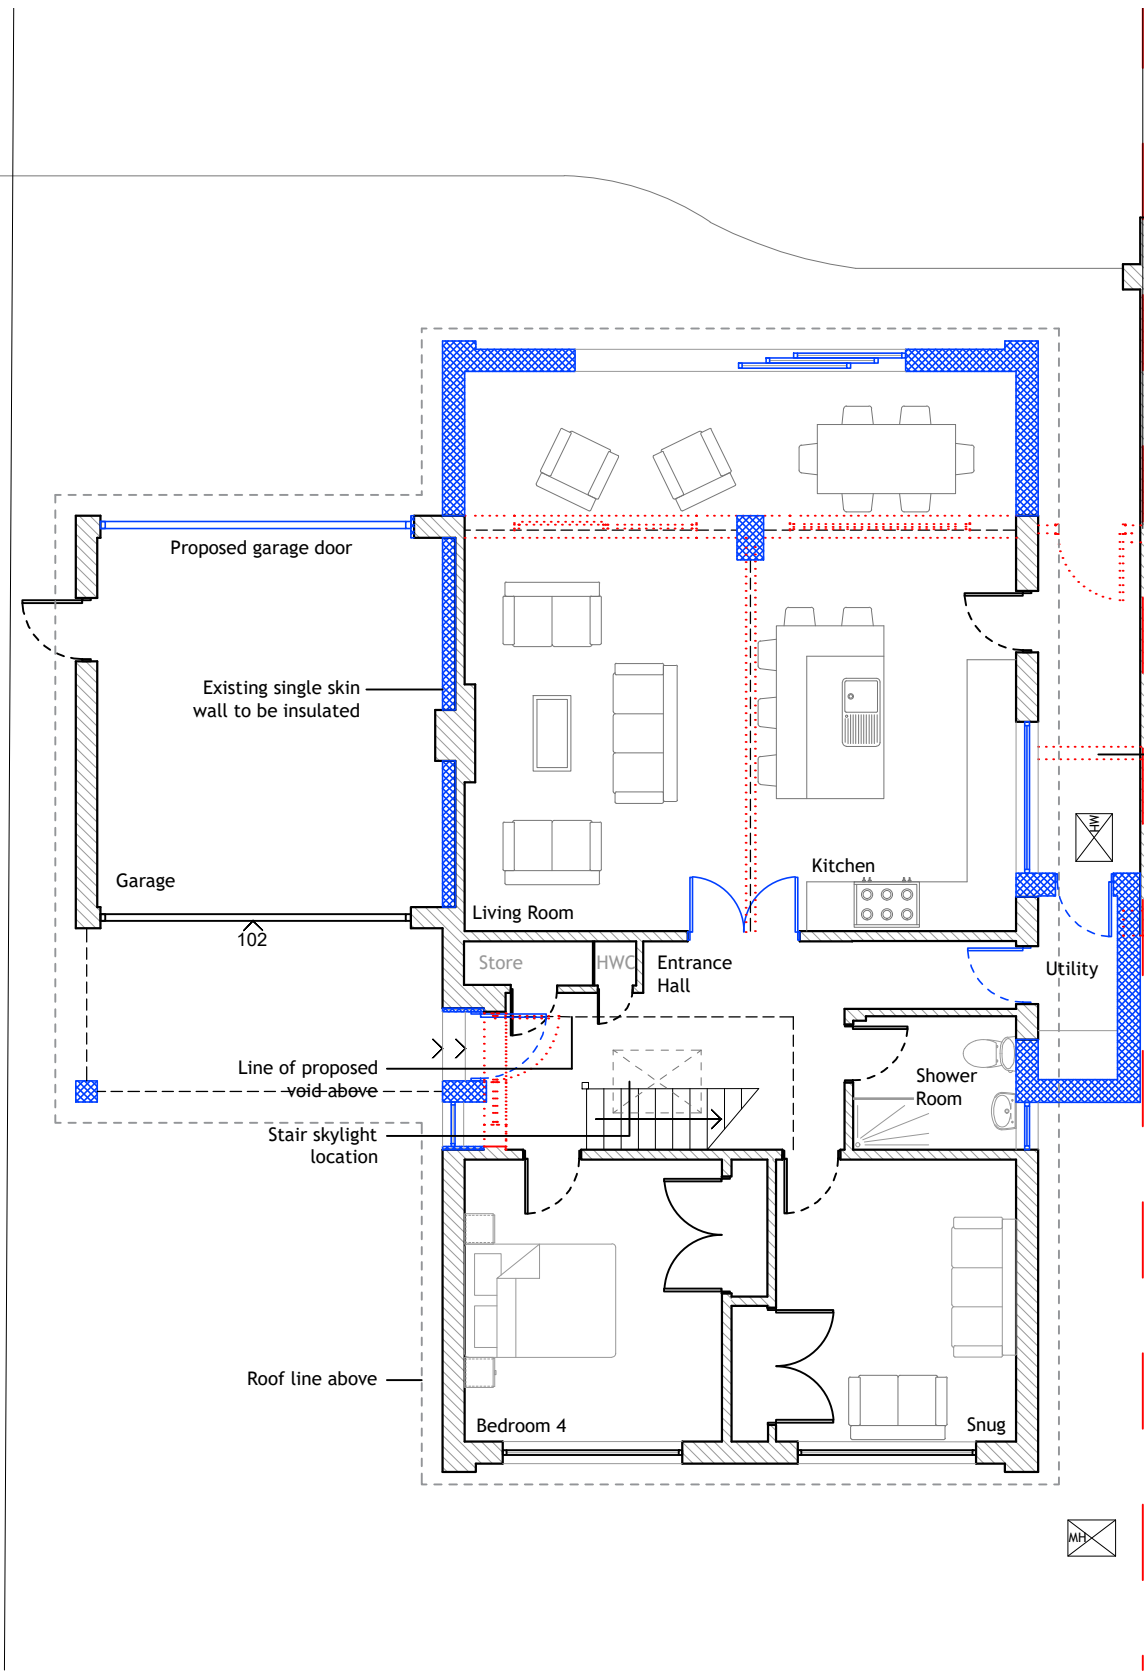

GROUND FLOOR PLAN
1:100

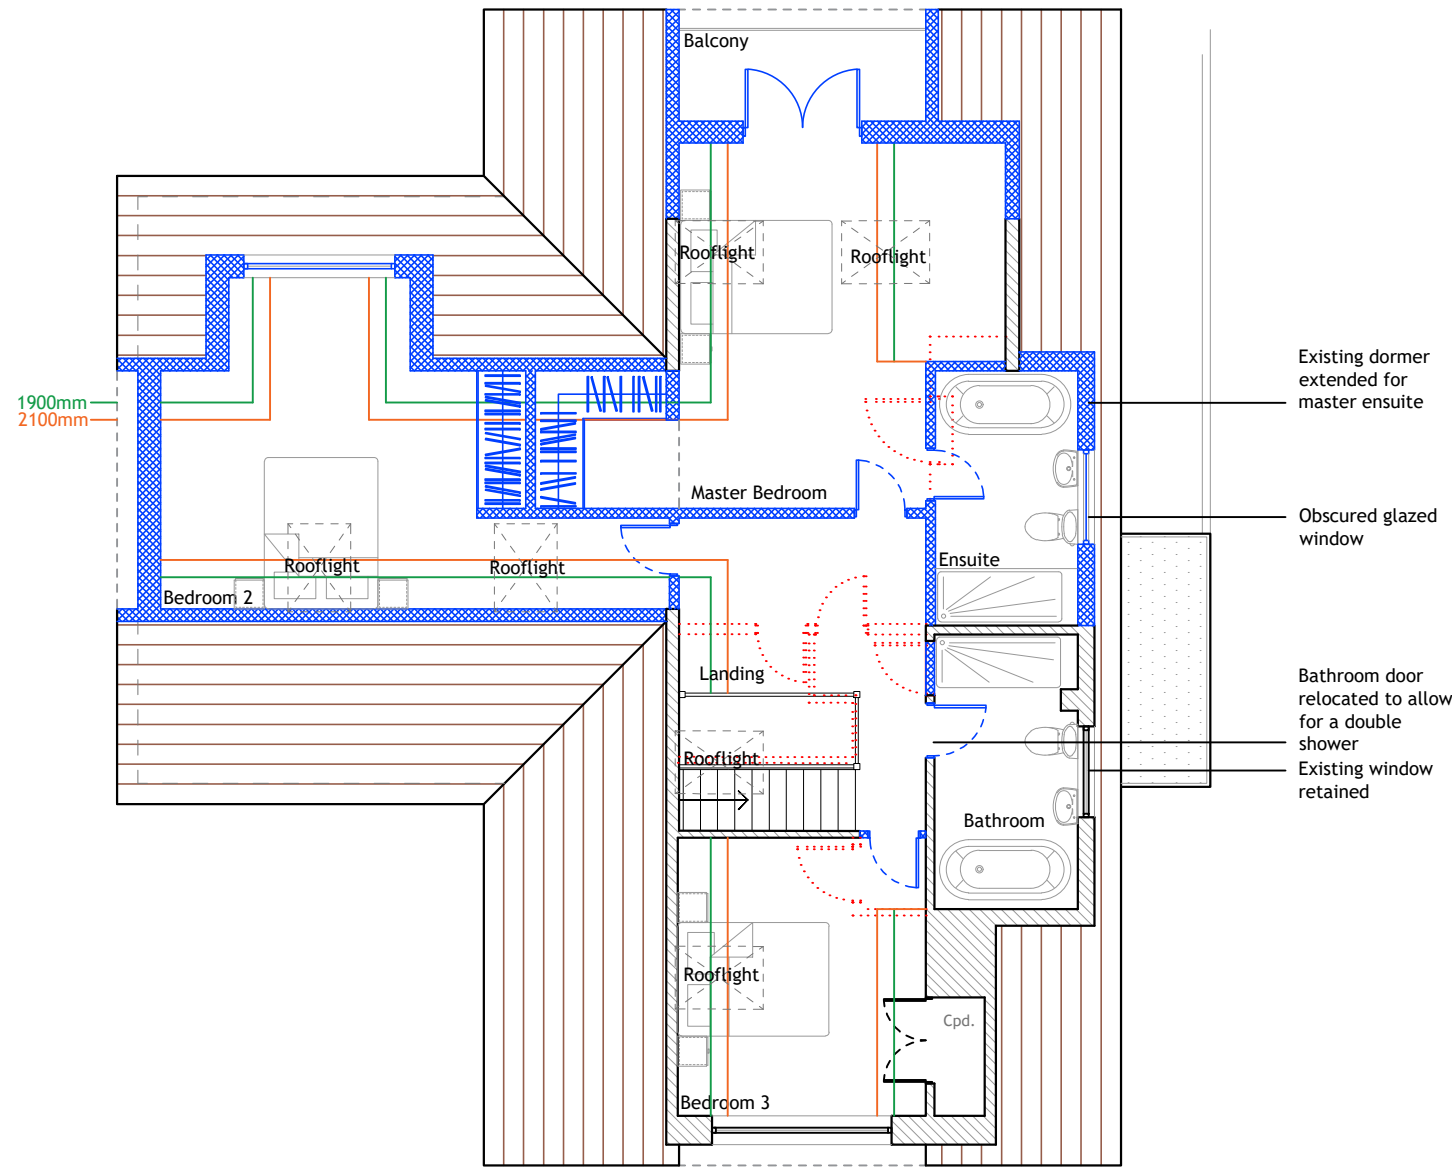

FIRST FLOOR PLAN
1:100

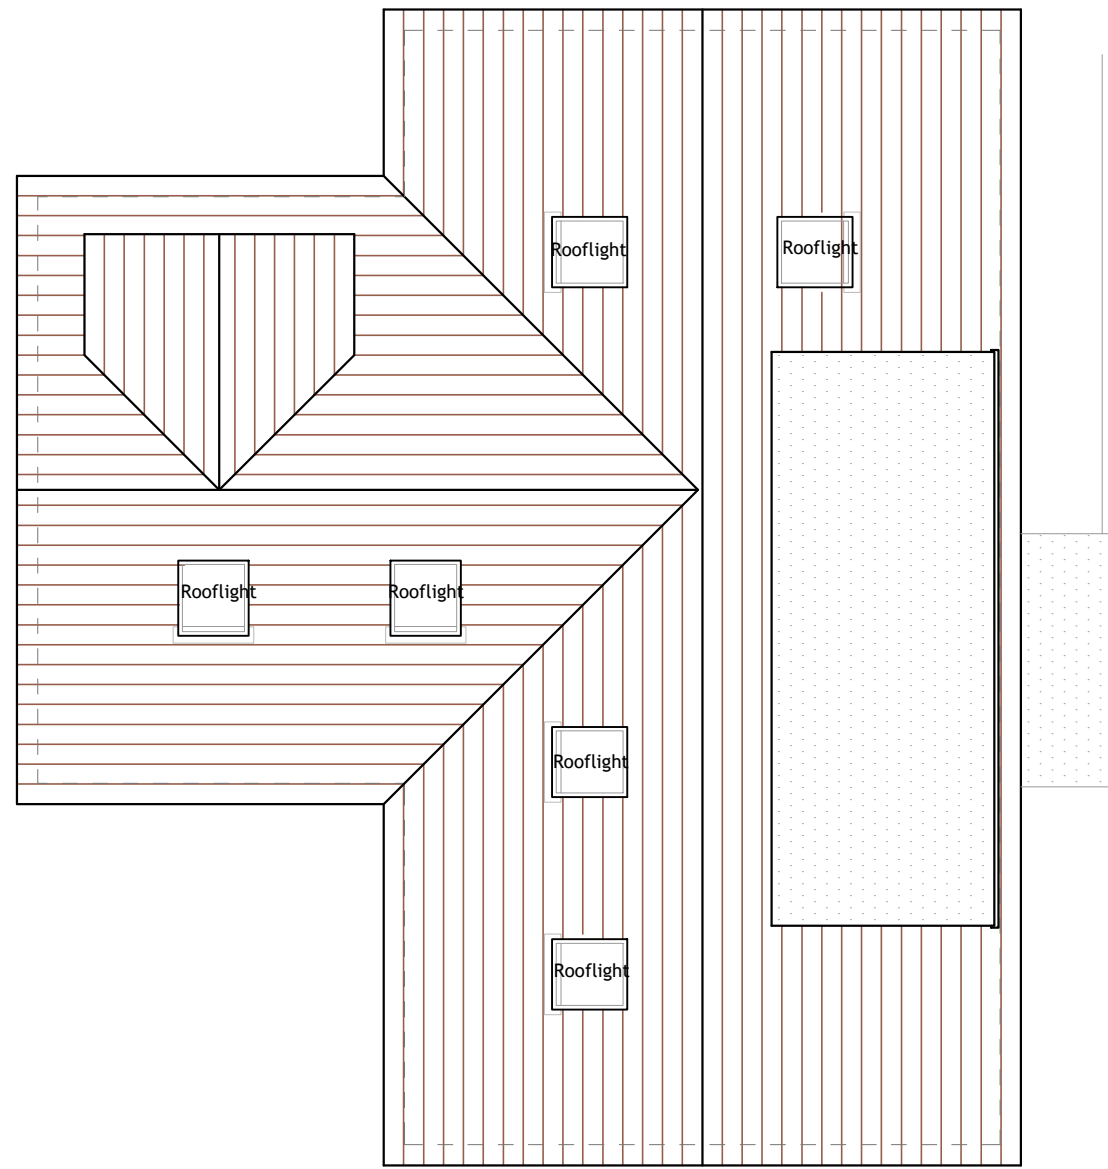

ROOF PLAN
1:100




BLOCK PLAN
1:500

Ordnance Survey (c) Crown Copyright 2021. All rights reserved. Licence number 100022432



4 Simmons Green
(As of approved application on the 22/04/2021)

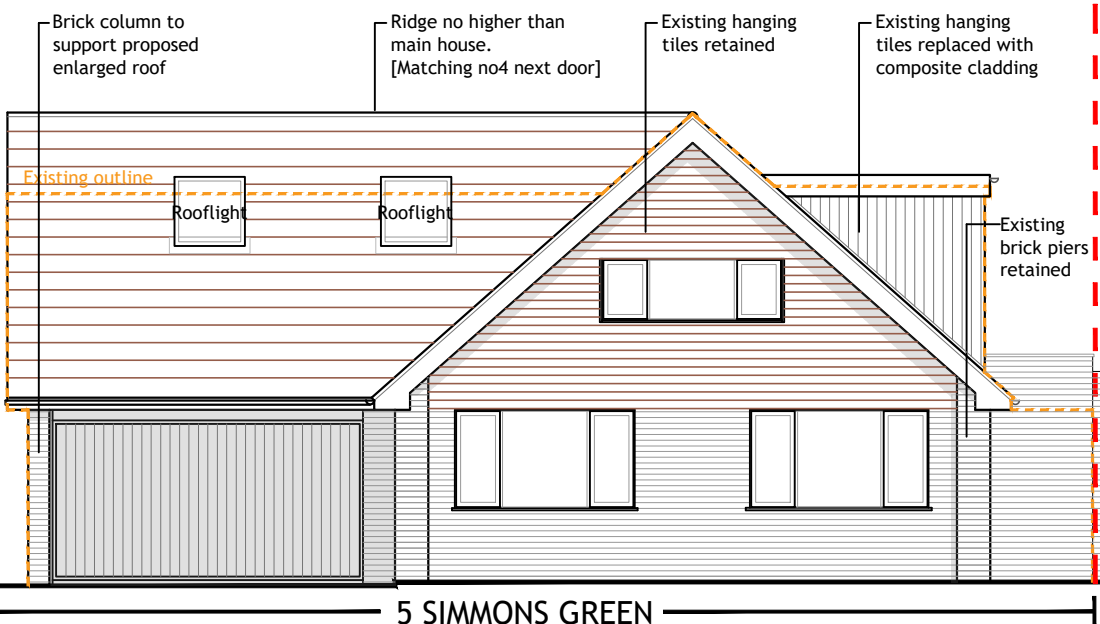


5 SIMMONS GREEN




5a Simmons Green

FRONT ELEVATION
[south] 1:100

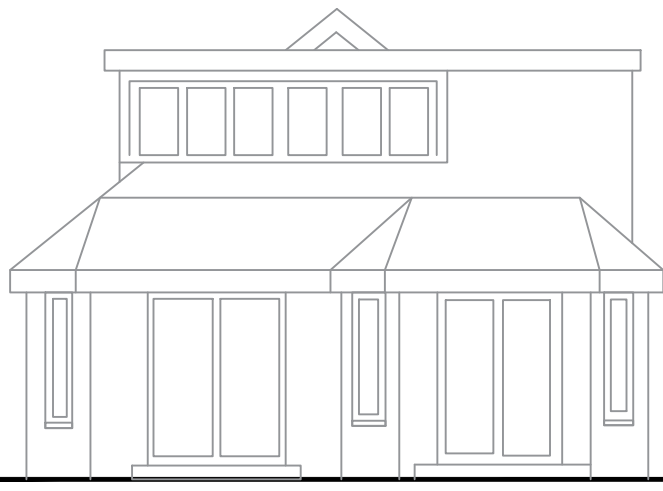

5a Simmons Green

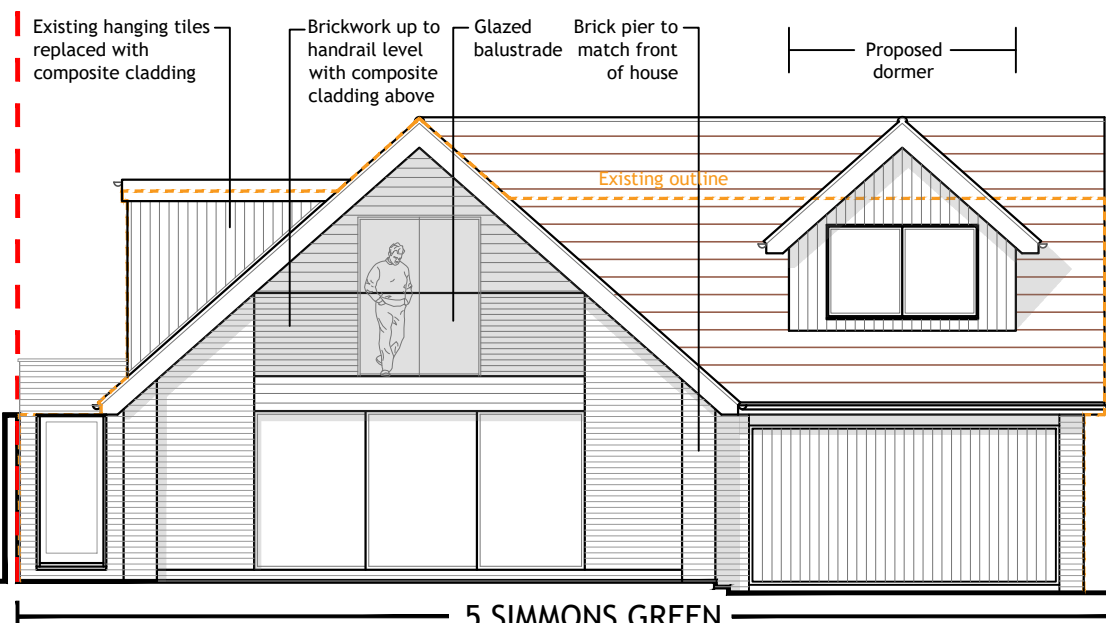


5 SIMMONS GREEN




4 Simmons Green
(As of approved application on the 22/04/2021)

REAR ELEVATION
[north] 1:100

1 0 1 2 3 4 5 6 7 8 9m
1:100

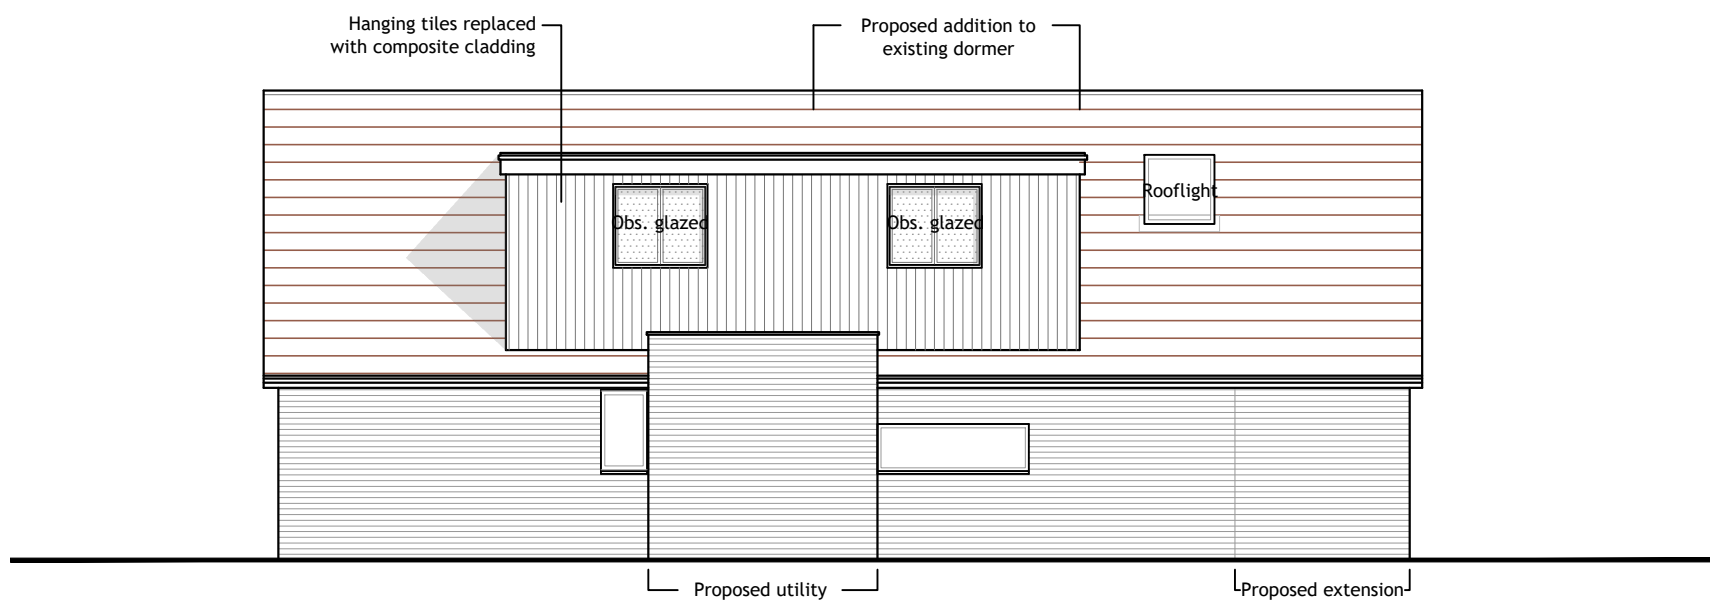

SIDE ELEVATION
[east] 1:100

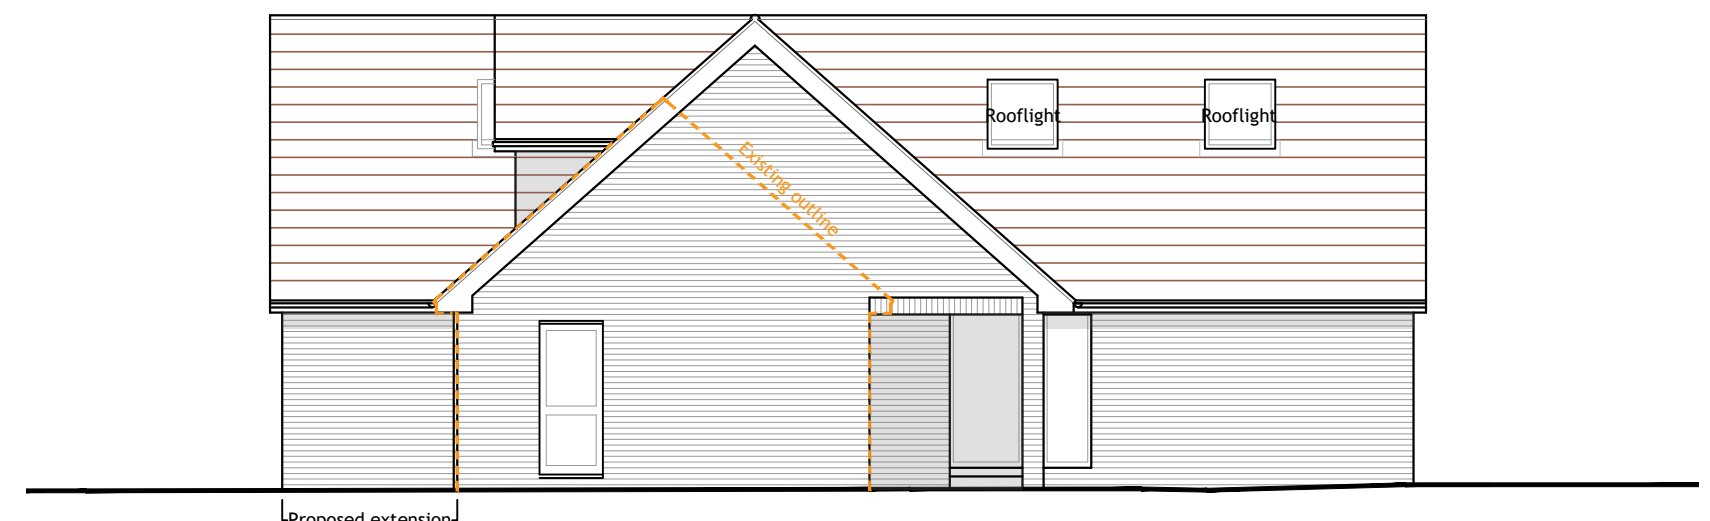

SIDE ELEVATION
[west] 1:100

A	30/04/23	REVISED BLOCK PLAN [w/ PARKING]	TW
REV	DATE	AMENDMENT	DRAWN

hd
architects

Helyer Davies Architects Ltd
1 The Old Flour Mill,
Emsworth, PO10 7BT
01243 370 715
www.hdarchitects.co.uk mail@hdarchitects.co.uk

PROJECT
5 Simmons Green
HAYLING ISLAND
PO11 9PP

DRAWING
PROPOSED
Floor plans
Block plans
Elevations

SCALE
as noted @ A1

DATE	MAR 2023	DRAWN	TP
DRAWING NUMBER	21121-02	REVISION	*