


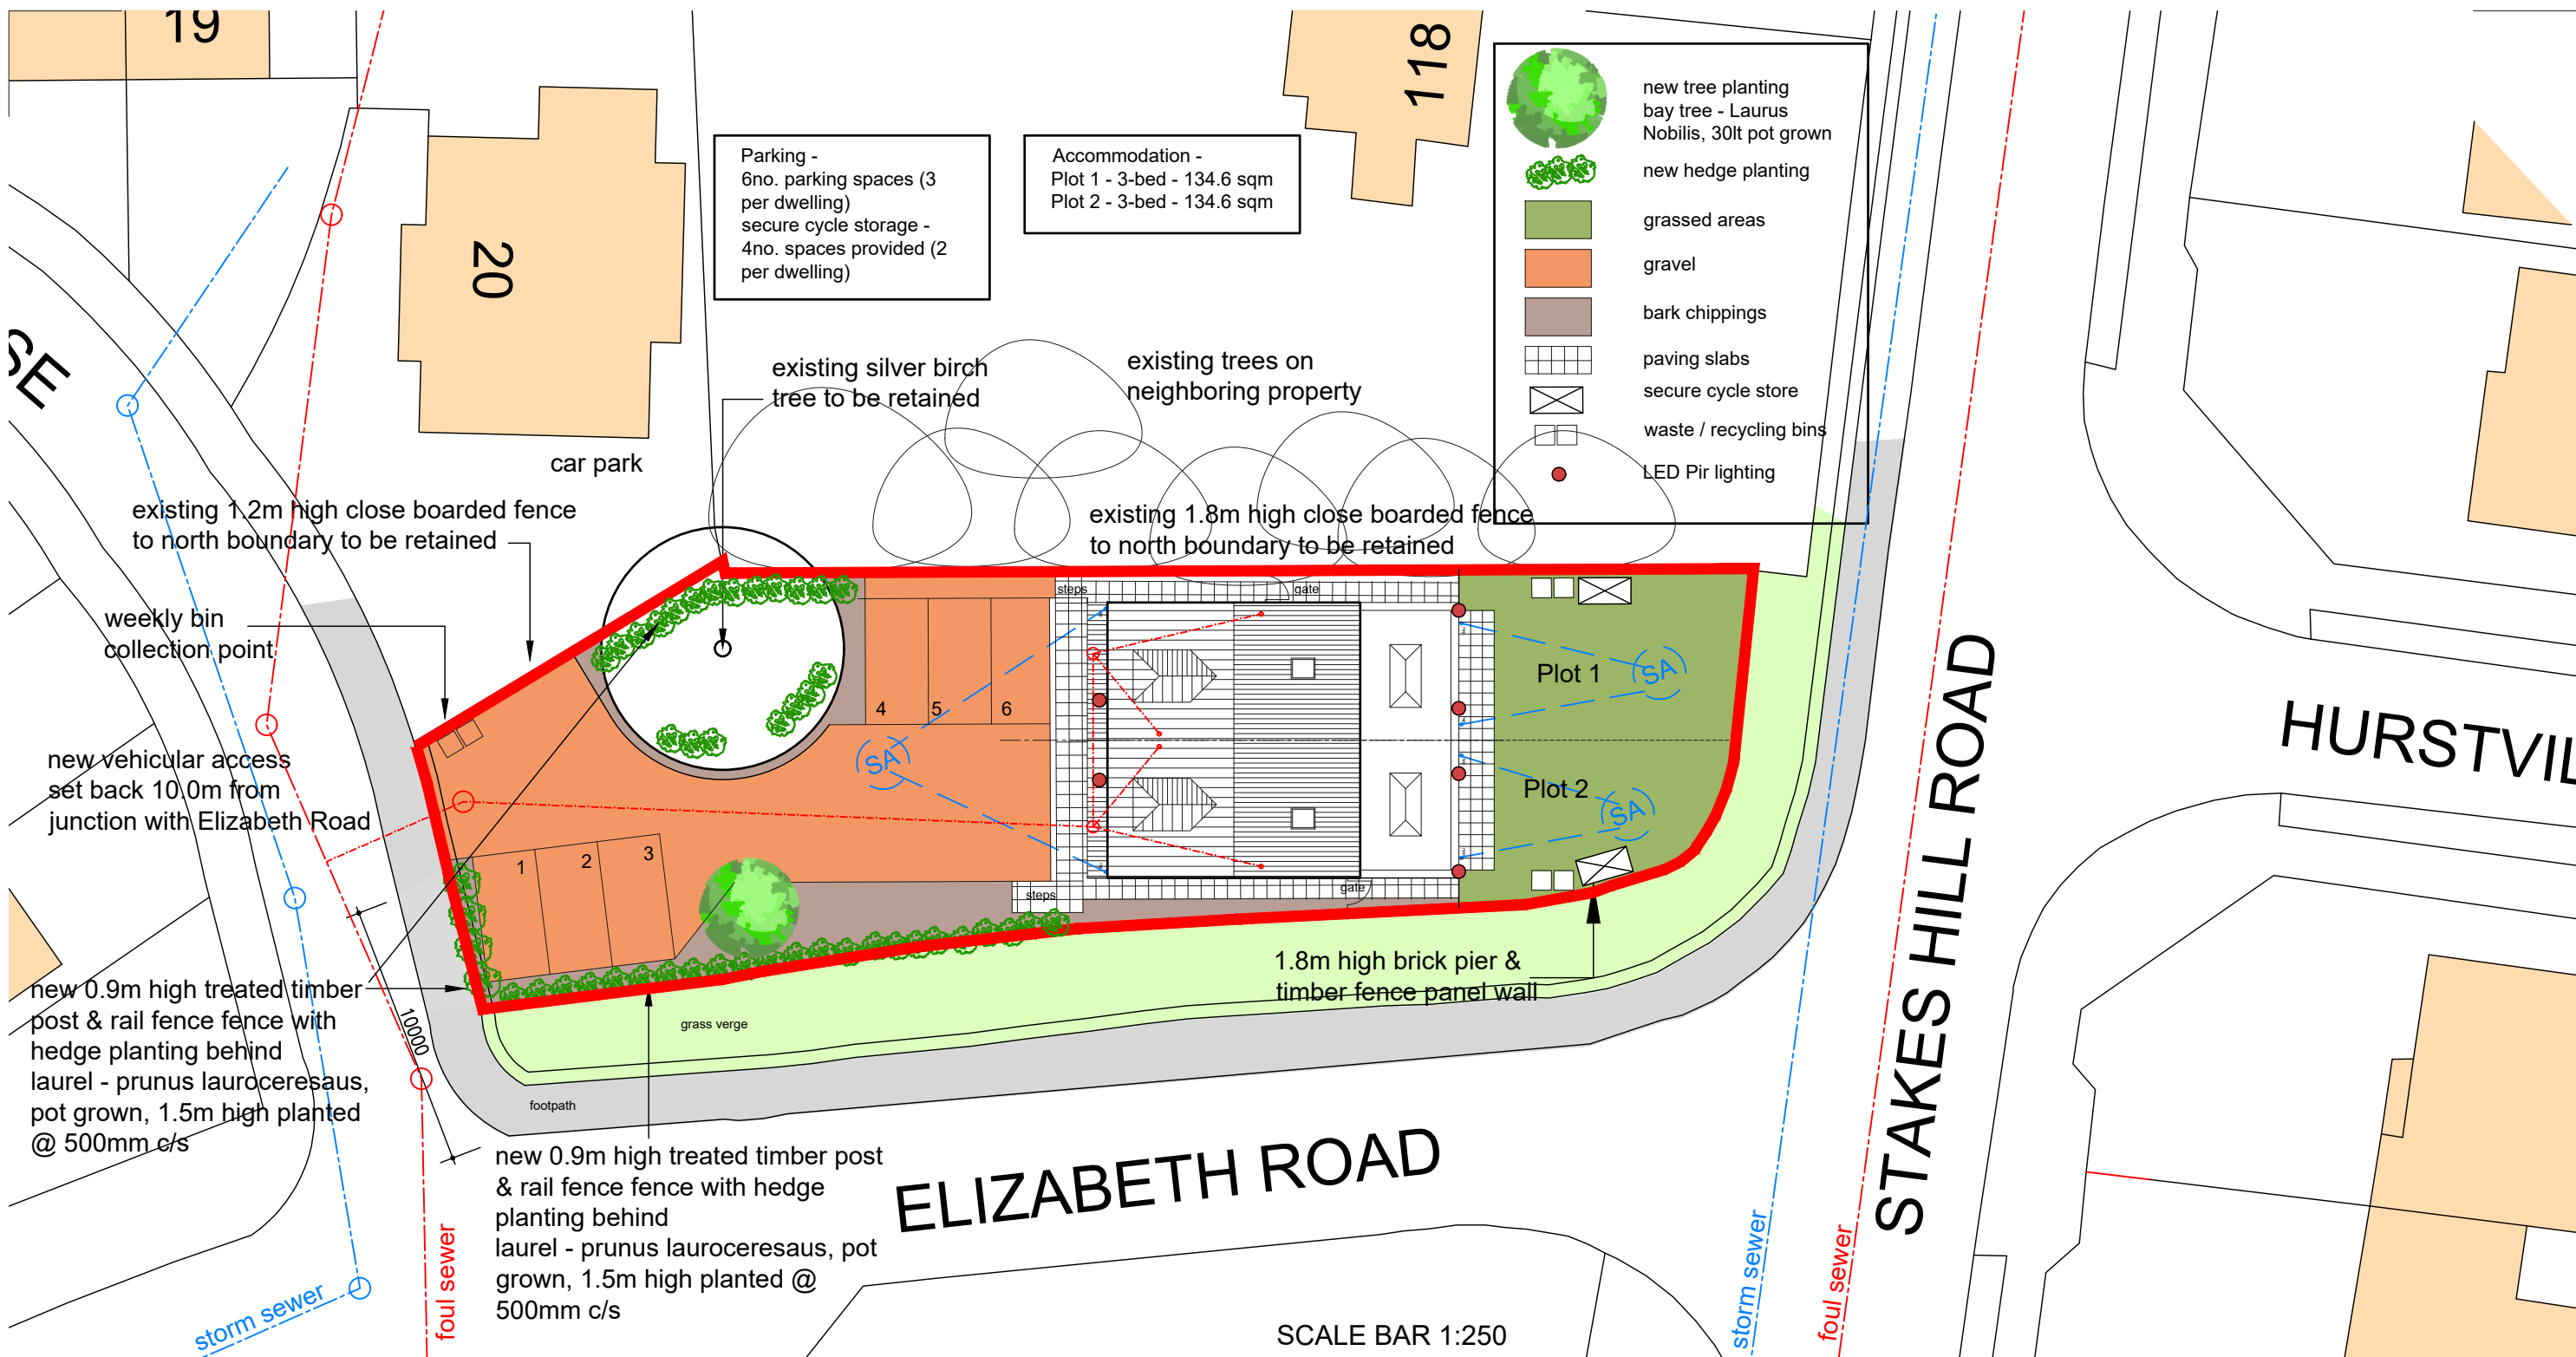

Crown Copyright. All rights reserved. License no. 100045736

PROJECT

Proposed Development on Land off Elizabeth Road, Waterlooville

CLIENT

East Pallant Developments

DRG TITLE

Site Plan

PROJECT NO.

20004

DRAWING NO.

2003

SCALE

1:250@A3

REV

E

E	Planting notes added	mw 27.09.23	
D	Parking revised, fencing revised	mw 09.08.22	
C	Drainage added	mw 02.06.21	
B	Roof plan revised, rear boundary changed to brick piers with timber panels	mw 10.02.21	
A	Bin collection point added, hedge planting indicated	mw 23.12.20	
Rev	DESCRIPTION	Dwn / Date	Chk / Date
This drawing is copyright and must not be disclosed to third parties without permission Scaled dimensions are not to be used for construction			

Wychwood
Thompsons Lane
Denmead
Hampshire
PO7 6NB

Tel: 01329 288911
Fax: 01329 221913
E-mail: admin@m2architecture.com

m2
architecture
architectural technologist