


NOTES:

Dimensions to be checked on site before commencing work. Any discrepancies shall be reported to the architect immediately.

Do not scale from these drawings except for planning purposes. Use figured dimensions only.

Where applicable this drawing is to be read in conjunction with other consultants' drawings.

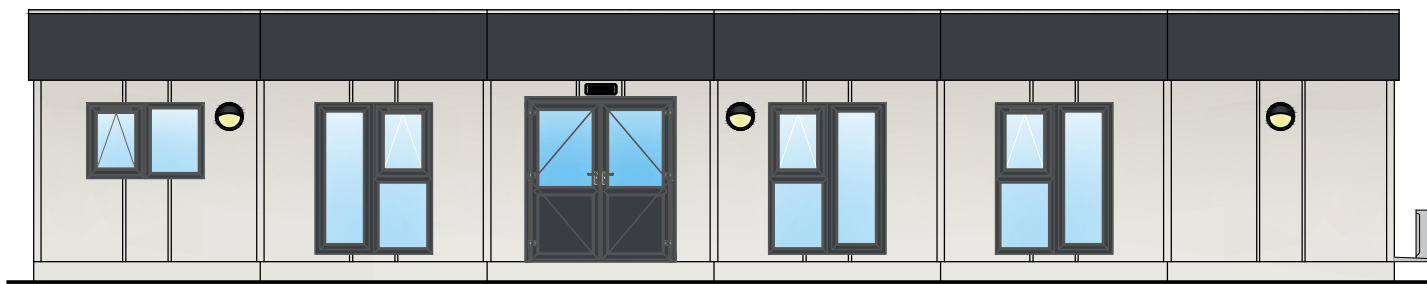

North elevation scale 1:100



East elevation scale 1:100

Building Specification

Main Body: Hamlet RAL9002
Finish: Plastic Coated Steel
Fascia: Anthracite RAL7016
Corners: Hamlet RAL9002
Skirt: Hamlet RAL9002


Door : uPVC - Anthracite RAL7016

Windows : uPVC - Anthracite RAL7016


Flooring: Barrier Matting
Carpet - TBC



South elevation scale 1:100

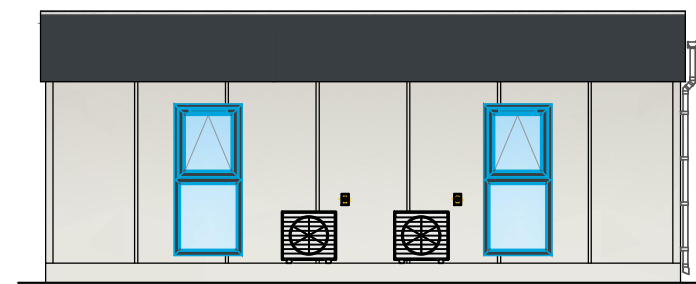


West elevation scale 1:100

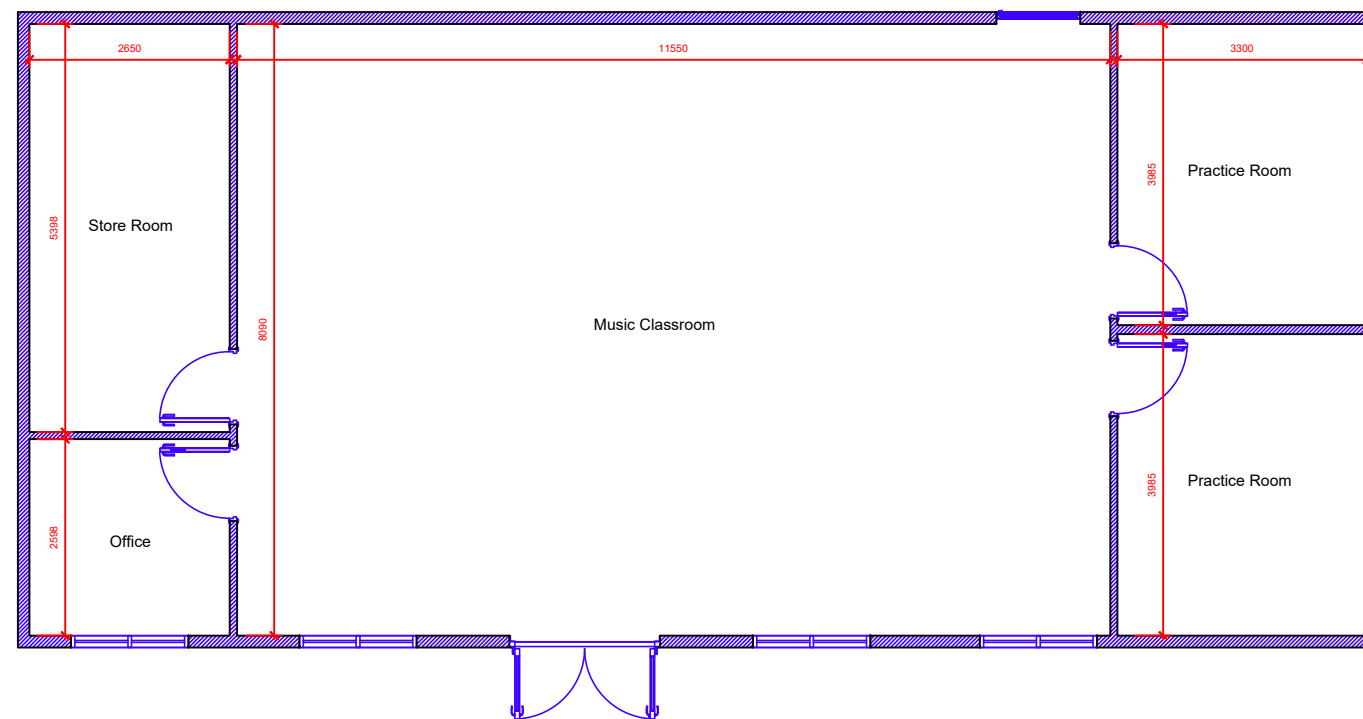

Ground floor plan scale 1:100

First floor plan scale 1:100

 

For COWPLAIN SCHOOL		Title PLANS AND ELEVATIONS AS PROPOSED		Office Tel: 01243 933732	
Project PROPOSED MUSIC ROOM AT COWPLAIN SCHOOL, HART PLAIN AVENUE, WATERLOOVILLE, PO8 8RY		Date JUNE 2023	Drawn SR	Scale as noted @ A3	Checked -
		Job Number PL.715.23	Drawing Number 02	Revision -	Web: www.jb-architecturedesign.com
				Email: admin@jb-architecturedesign.com	

