

NOTES
 ALL DIMENSIONS TO BE CHECKED ON SITE BY THE CONTRACTOR BEFORE FABRICATION AND ERECTION.
 FIGURED DIMENSIONS TO BE TAKEN IN PREFERENCE TO SCALED DIMENSIONS.
 THIS DRAWING IS THE COPYRIGHT OF THE ARCHITECTS AND MUST NOT BE REPRODUCED OR USED WITHOUT THEIR EXPRESS CONSENT
 ELECTRONIC ISSUE OF THIS DRAWING TO BE CONFIRMED BY PAPER HARD COPY ONLY.

NOTE: BASED ON A SURVEY BY OTHERS



SITE PLAN
1:500

THE SITE



LOCATION PLAN
1:1250

THE SITE

HAVANT BOROUGH COUNCIL
 - 6 MAR 2006
 RECEIVED

A 03-11-05 Extension reduced in size

GR

PWP
 ARCHITECTS

ARCHITECTS, DESIGNERS & PLANNING CONSULTANTS

61 SOUTH STREET, HAVANT
 HAMPSHIRE, PO9 1BZ

TELEPHONE : 023 9248 2494
 FACSIMILE : 023 9248 1152
 E-mail : design@pwp-architects.com
 Website : www.pwparchitects.com

PROJECT

ALTERATIONS AND EXTENSION
 LABURNUMS
 ST PETERS ROAD
 HAYLING ISLAND

CLIENT

J. LAUNDON ESQ.

TITLE

PROPOSED SITE AND LOCATION PLAN

STATUS

PRELIMINARY

SCALES

1/500, 1/1250

DATE

APR 05

DRAWN

MA

JOB NO.

4083


DRAWING NO.

03

REVISION


A

BOH.
 PERMIT

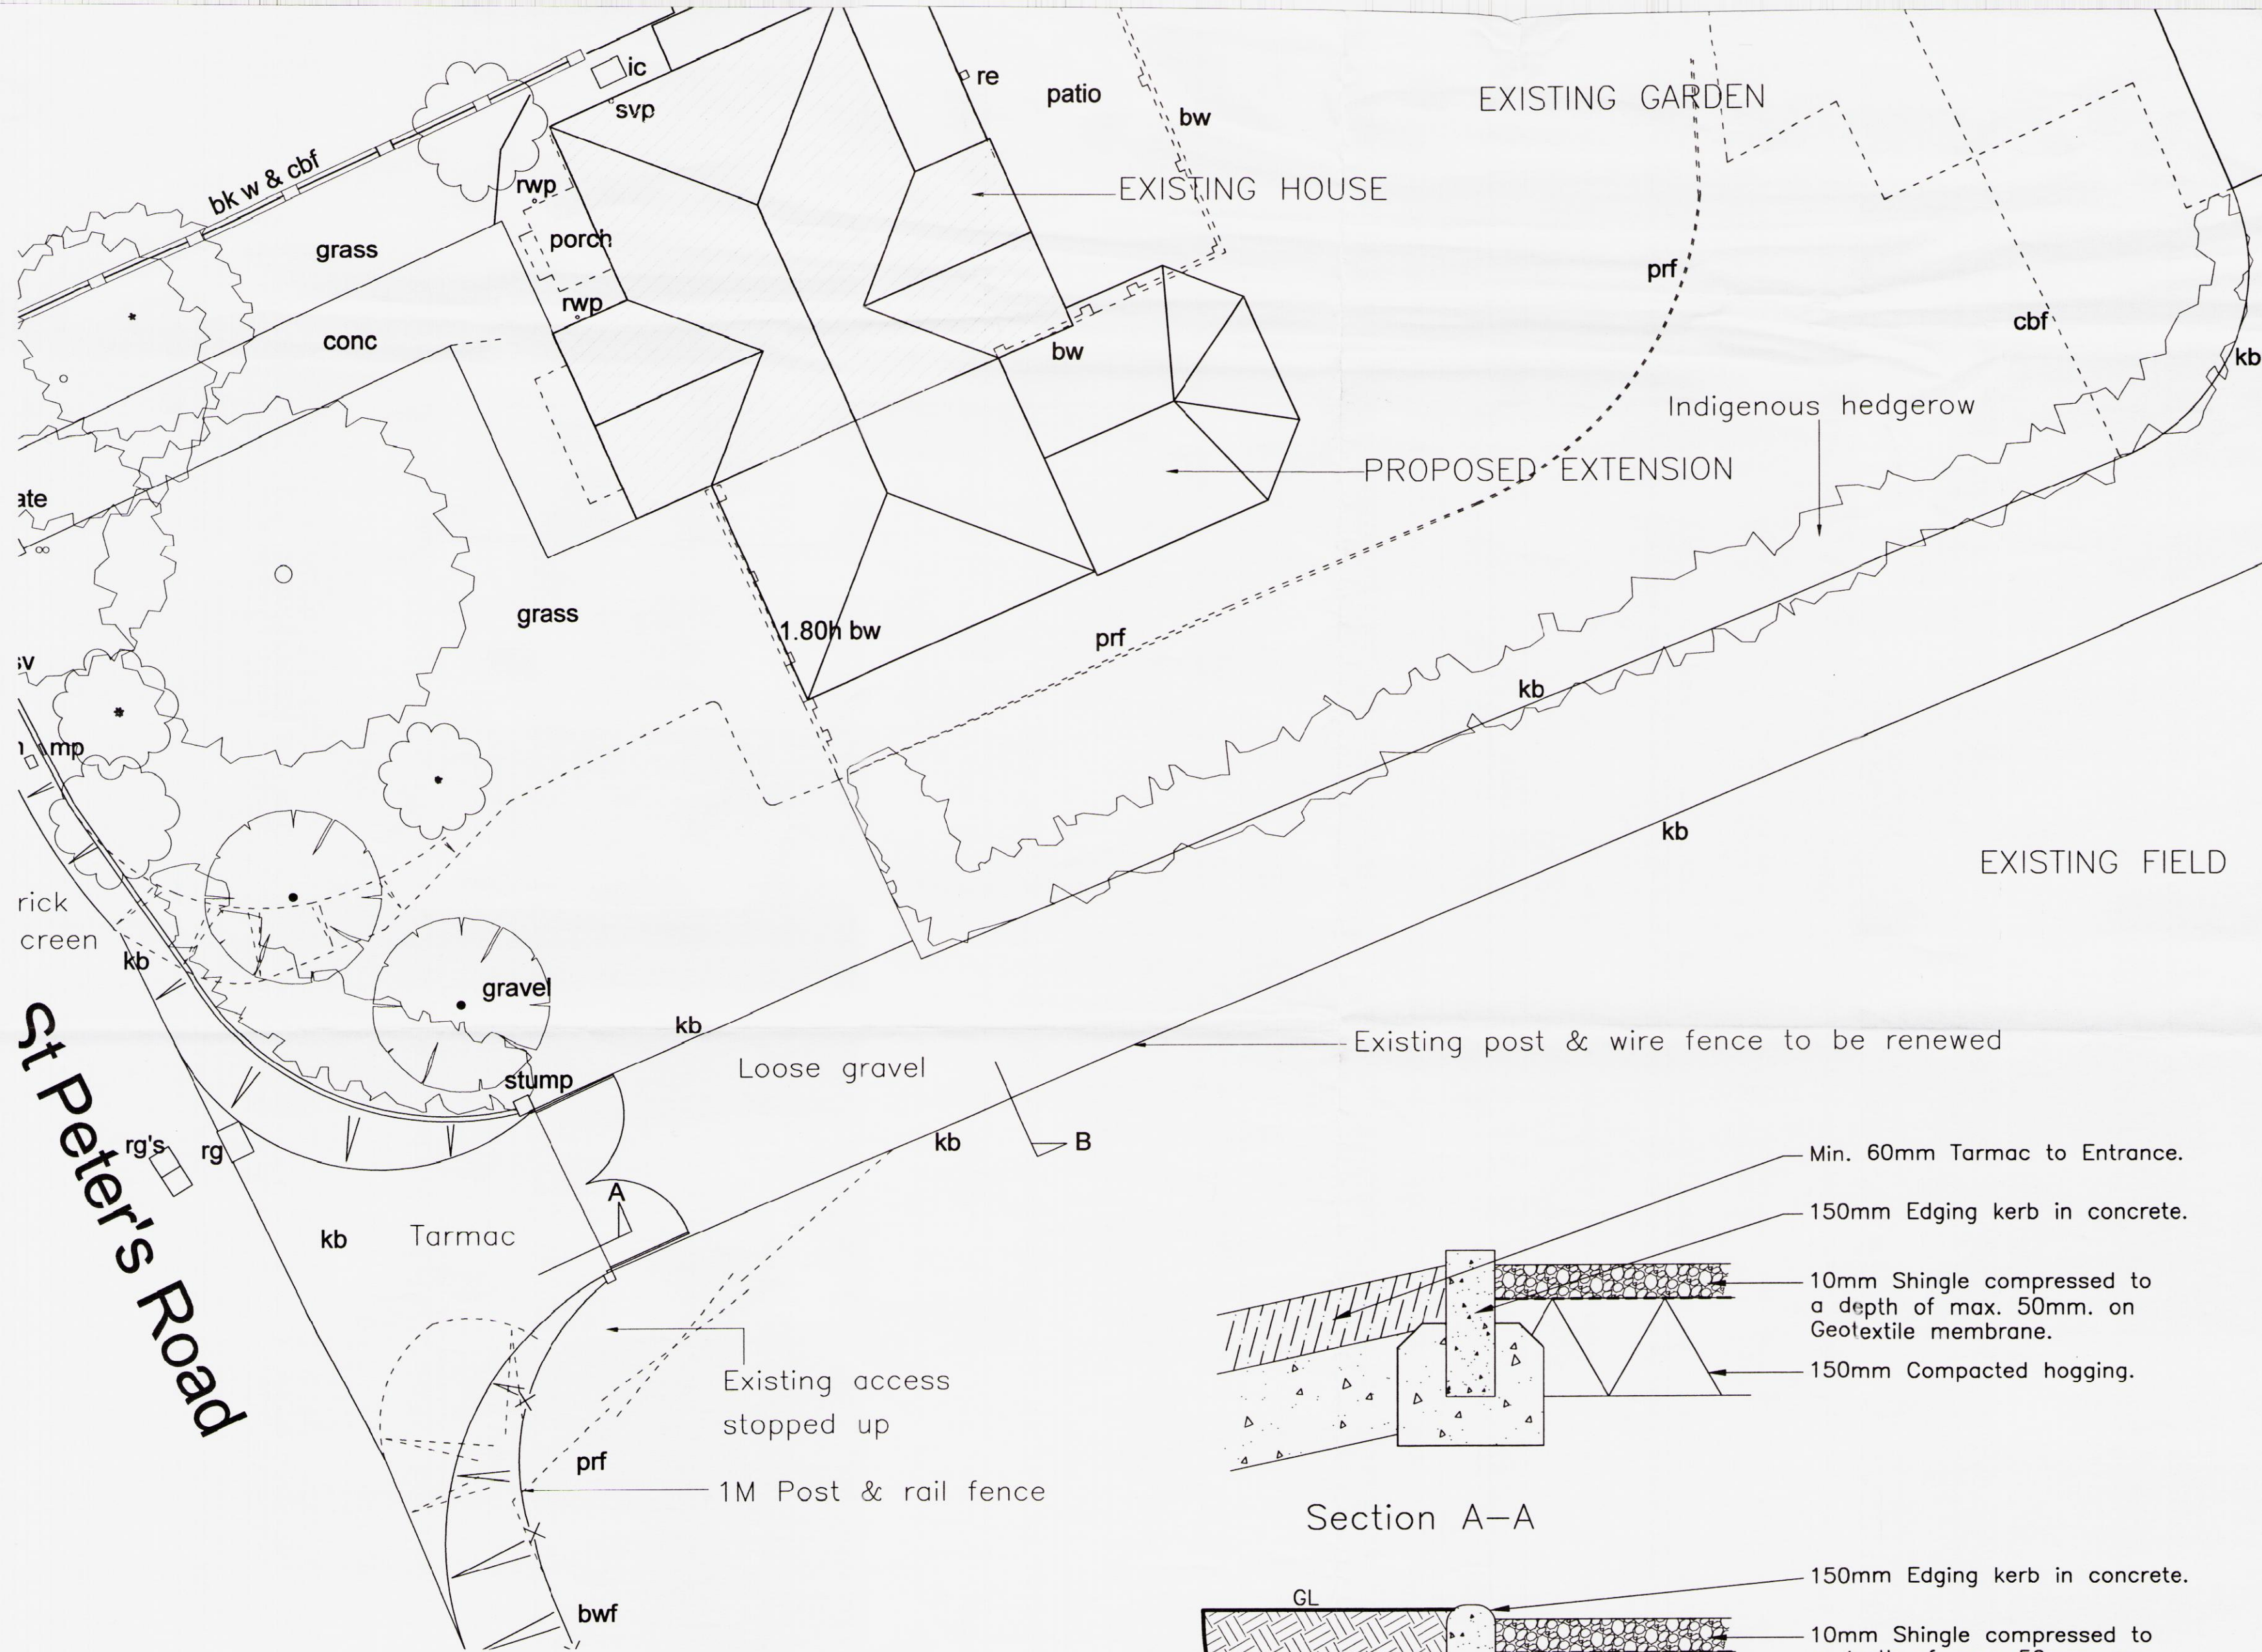


NOTES
 ALL DIMENSIONS TO BE CHECKED ON SITE BY THE CONTRACTOR BEFORE FABRICATION AND ERECTION.
 FIGURED DIMENSIONS TO BE TAKEN IN PREFERENCE TO SCALED DIMENSIONS.
 THIS DRAWING IS THE COPYRIGHT OF THE ARCHITECTS AND MUST NOT BE REPRODUCED OR USED WITHOUT THEIR EXPRESS CONSENT
 ELECTRONIC ISSUE OF THIS DRAWING TO BE CONFIRMED BY PAPER HARD COPY ONLY.

NOTE: BASED ON A SURVEY BY OTHERS

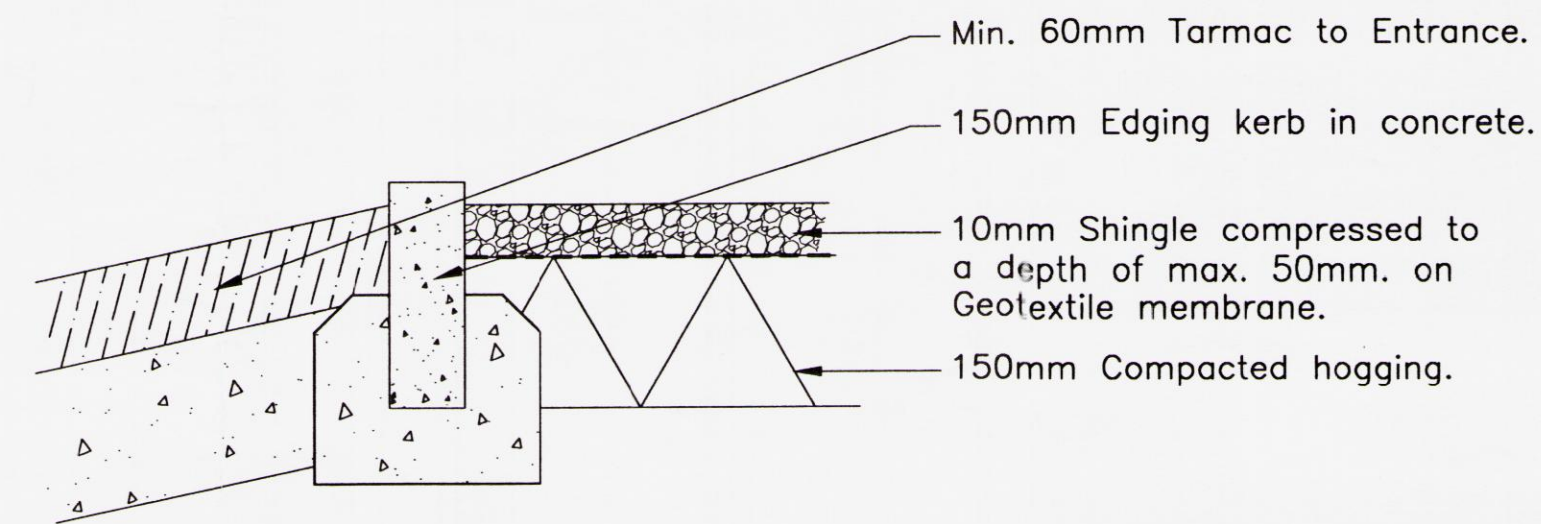

Section A-A

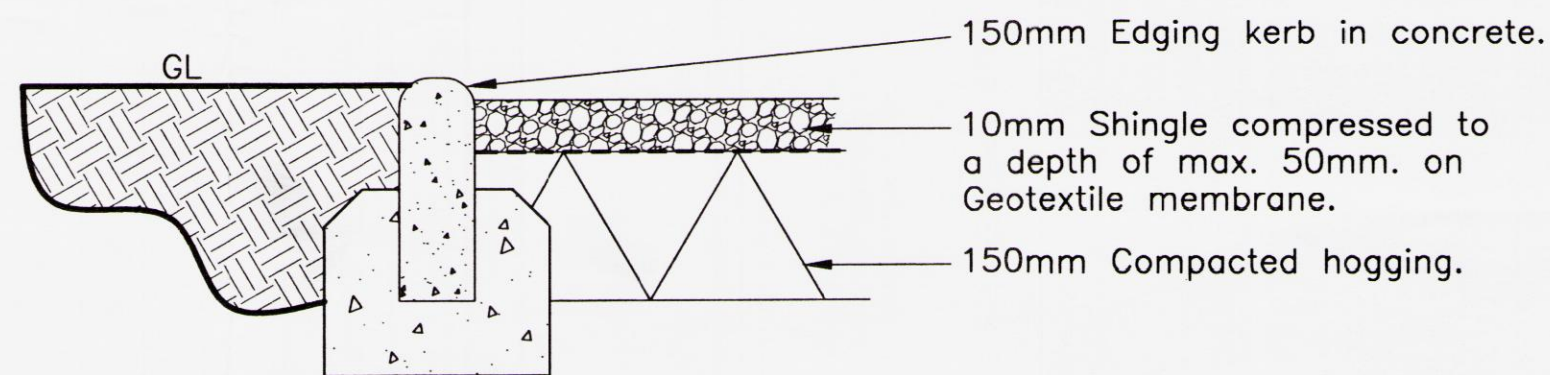

Section B-B

HAVANT BOROUGH COUNCIL
 - 6 MAR 2006

RECEIVED

ARCHITECTS, DESIGNERS & PLANNING CONSULTANTS

PWP
 ARCHITECTS

61 SOUTH STREET, HAVANT
 HAMPSHIRE, PO9 1BZ

TELEPHONE : 023 9248 2494
 FACSIMILE : 023 9248 1152
 E-m : design@pwp-architects.com
 Website : www.pwparchitects.com

PROJECT
 ALTERATIONS AND EXTENSION
 LABURNUMS
 ST PETERS ROAD
 HAYLING ISLAND

CLIENT
 J. LAUNDON ESQ.

TITLE
 PROPOSED DRIVEWAY DETAILS

STATUS
 PRELIMINARY

SCALES DATE DRAWN
 1/5 - 100 MAR '06 DA

JOB NO. DRAWING NO. REVISION
 4083 08 -

BO.H.
 PERMIT