


Note:
Do not Scale from this Drawing (except for planning approval).
All dimensions are in millimetres and to be checked on site.
All Dimensions relating to subcontractors or suppliers work
must be checked and agreed between the main contractor and
the sub-contractors and suppliers.




EXISTING REAR ELEVATION
SCALE 1:100

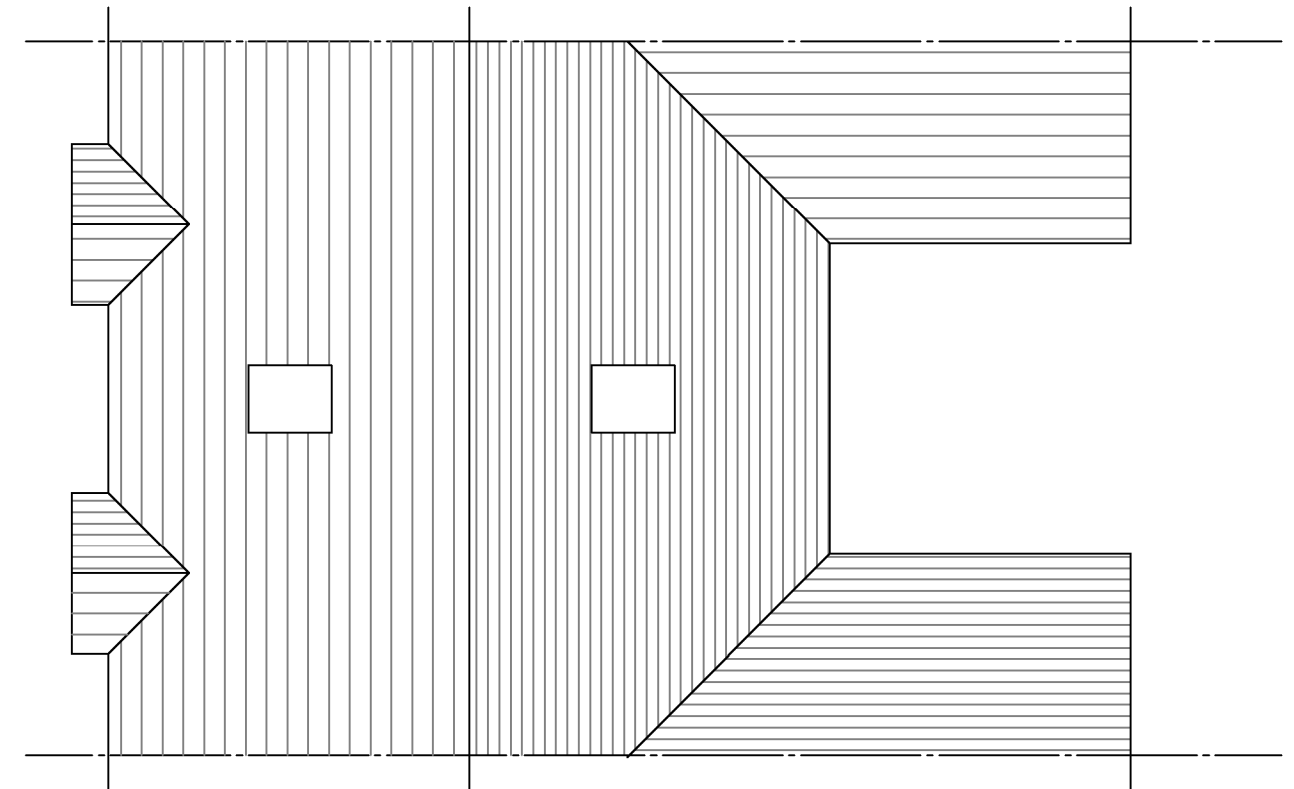

EXISTING ROOF PLAN
SCALE 1:100

SCALE BAR 1:50

 

DRAWING TITLE - MEASURED SURVEY - EXISTING REAR ELEVATION & SECTION	DATE - June 2023		SCALE - 1:50 @ A3		 t. 07747 011252 e. gavin.page77@gmail.com
	DRN - gp	CHK - -	DRAWING REF - 23236 EX102	Rev A	
CLIENT - Mr & Mrs Powell, 41 - 43 North Street, Emsworth, Hants.					