


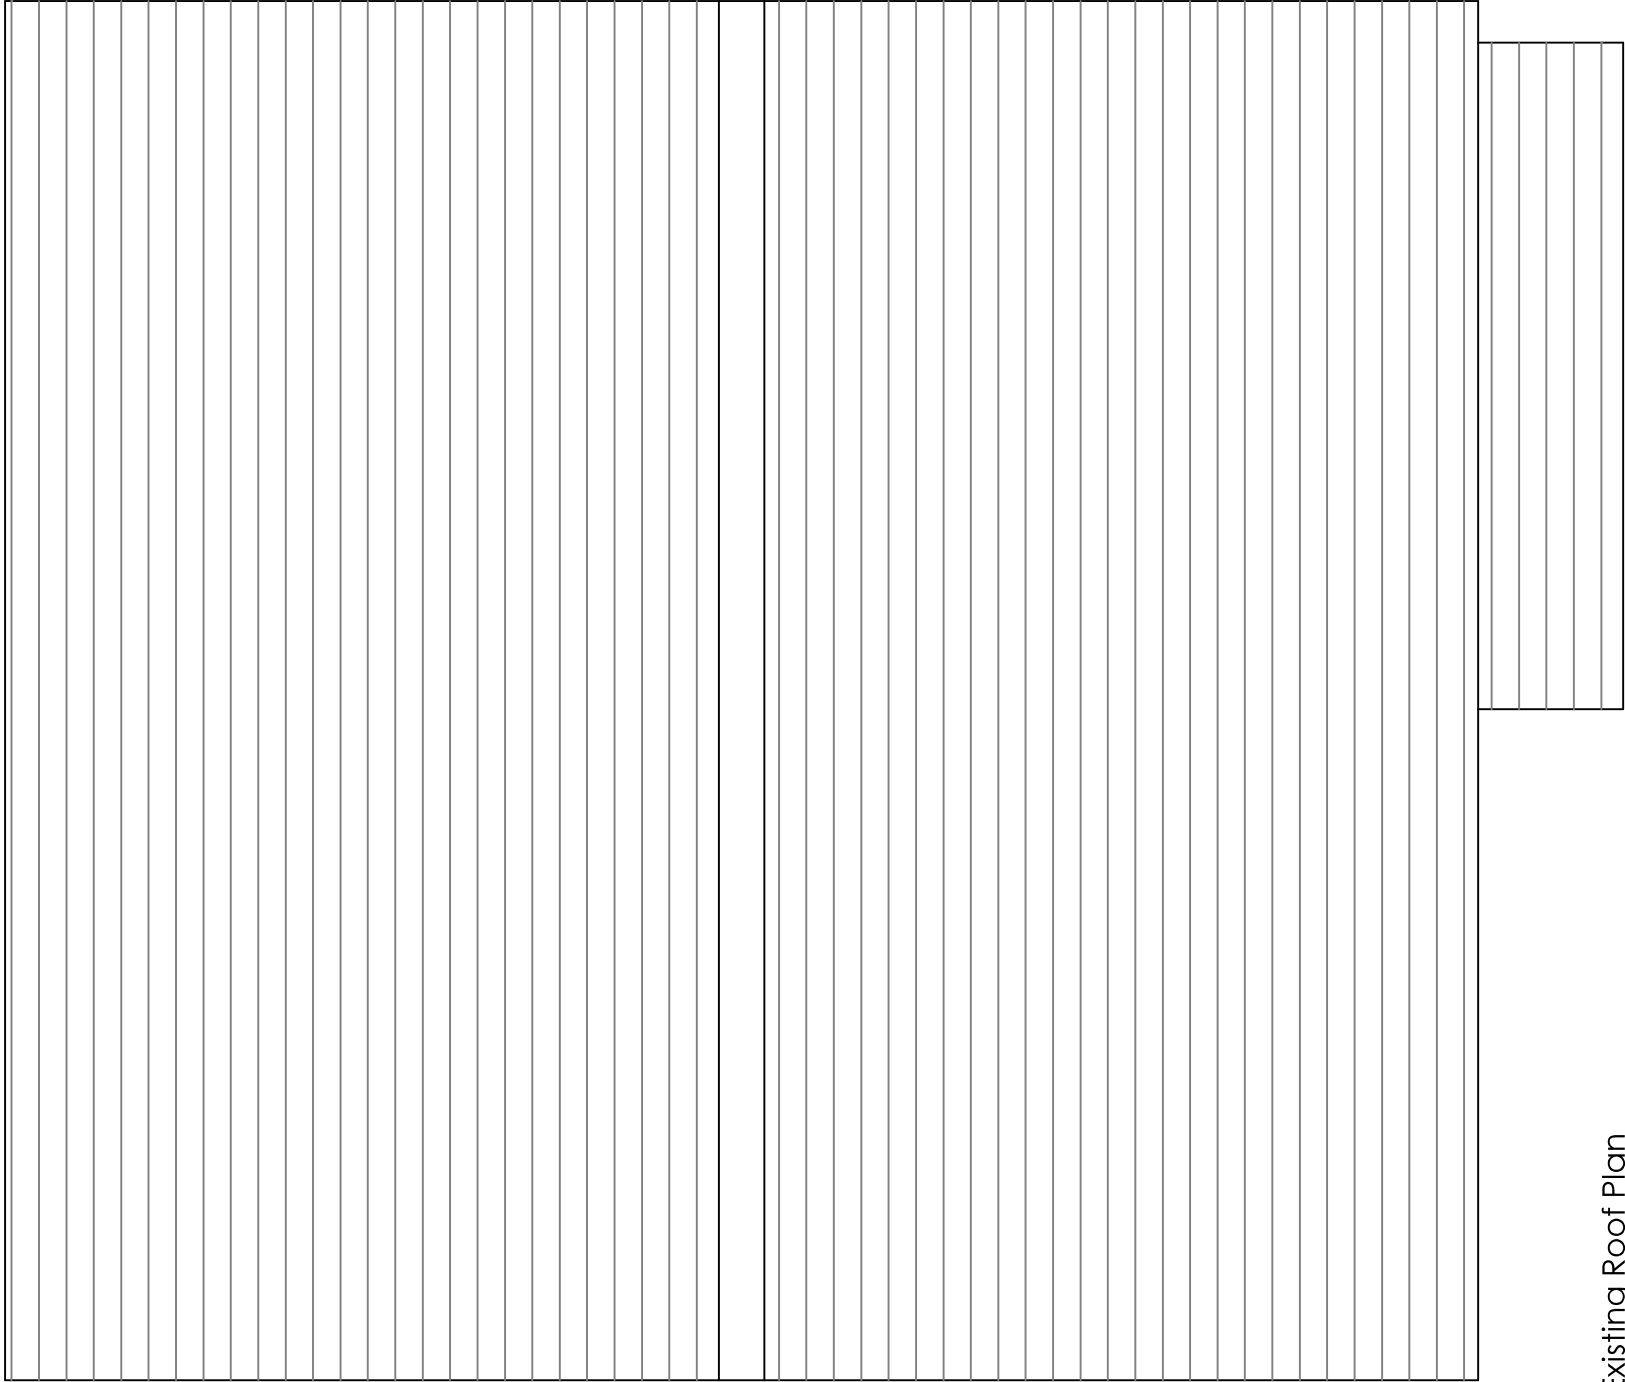

Existing Roof Plan

Copyright is reserved by GBS Designs and is issued on the condition that it is not copied or disclosed by or to any unauthorised persons without prior consent in writing from GBS Designs.

All dimensions to be checked on site

All structural elements to be specified by a suitably qualified structural engineer.

REV	DESCRIPTION	DRAWN	DATE
-	Initial design	GBS	30.08.23

Drawing Ref	Drawing Title
17GARCL0S 04	17 Garden Close, Haying Island, Hampshire, PO11 9AD.

Scale at A1

1:25

Scale at A3

1:50

Date

29 AUG 2023

Drawn by

GBS



CAD - ARCHITECTURE - DESIGN

6 Shillinglee Waterlooville
Hampshire PO7 5RW
Tel 023 9225 8315
www.gbs-designs.co.uk