





Proposed First Floor Plan
Scale 1 : 100

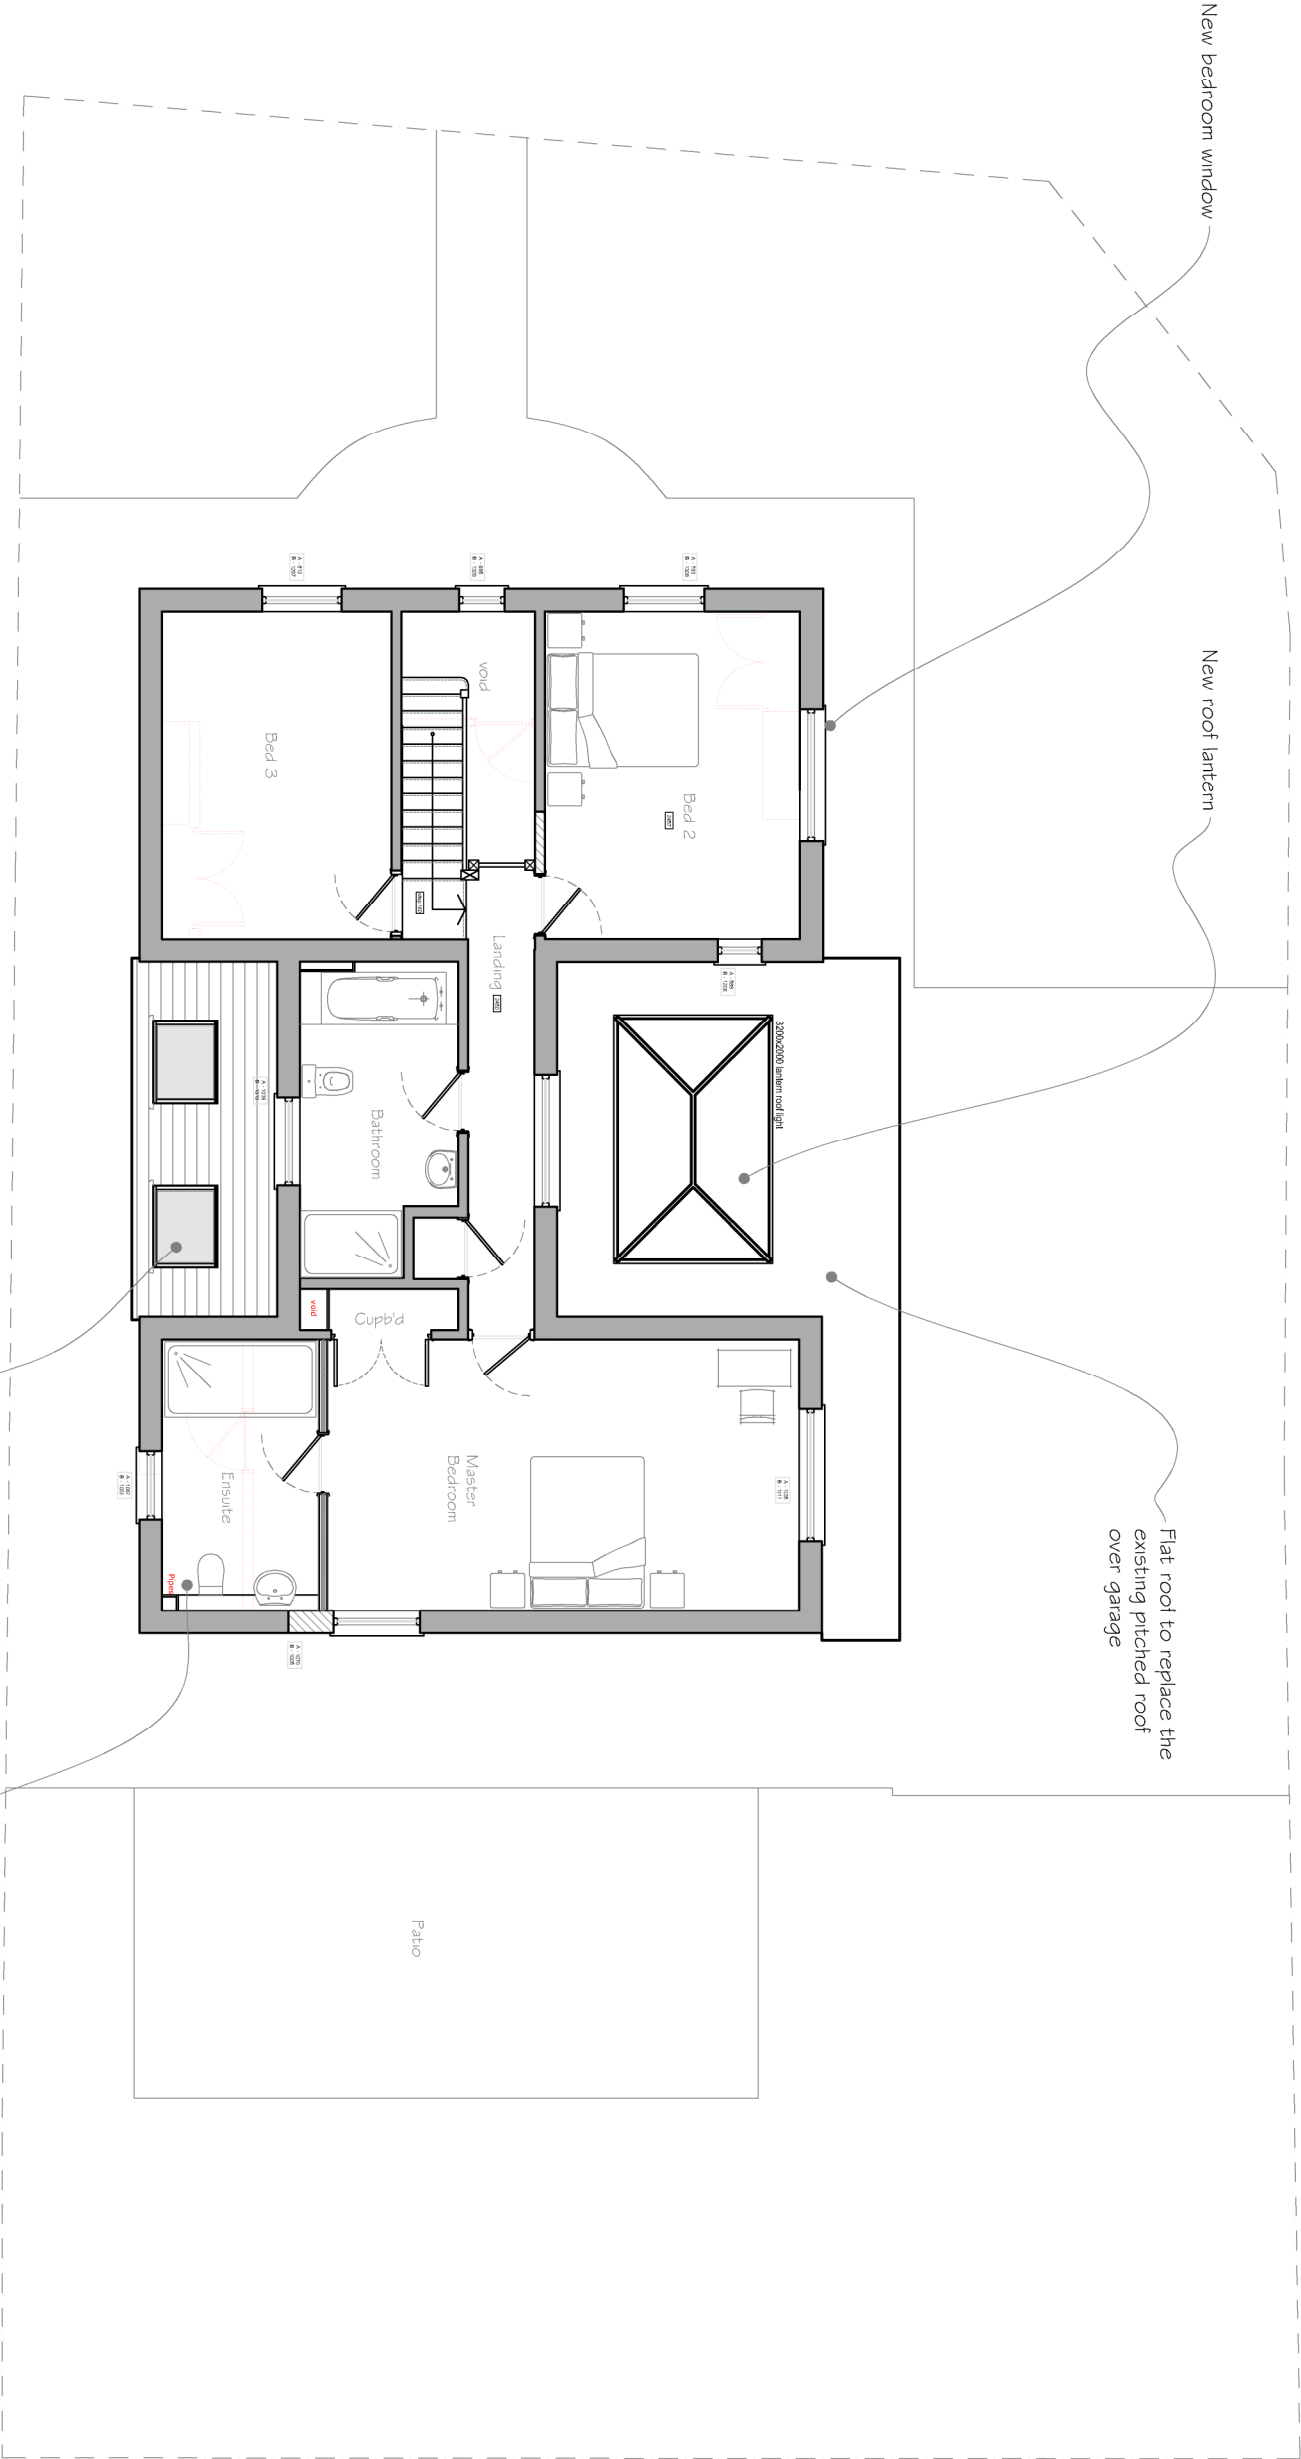

Enlarged ensuite with the triple window
to the north elevation reduced to
double to serve the bedroom

 

SCALE BAR 1:100

		CLIENT		PROJECT		TITLE																									
		Debbie Logue		Alterations to 23 Tournabury Lane Hayling Island Hampshire PO11 9DJ		Proposed First Floor Plan																									
																															
				iDraw Ltd, 26 Southdown Road, Horndean, Hampshire, PO8 0ET Mob: 07810 518633 Tel: 02392 006 406 Email : idraw@live.co.uk Web: www.idrawarchitecture.co.uk																											
Rev	Description	Date	PM	iDraw Limited ©Copyright Reserved 2023.																											
-				Scale : 1:100@A3 Date : 04 APRIL 2023																											
-				Drawn by : MD																											
-				Drawing No: 20.337.PP101																											
REVISIONS				<table><tr><td>A</td><td>B</td><td>C</td><td>D</td><td>E</td><td>F</td><td>G</td><td>H</td></tr><tr><td>J</td><td>K</td><td>L</td><td>M</td><td>N</td><td>P</td><td>Q</td><td>R</td></tr><tr><td>S</td><td>T</td><td>U</td><td>V</td><td>W</td><td>X</td><td>Y</td><td>Z</td></tr></table>				A	B	C	D	E	F	G	H	J	K	L	M	N	P	Q	R	S	T	U	V	W	X	Y	Z
A	B	C	D	E	F	G	H																								
J	K	L	M	N	P	Q	R																								
S	T	U	V	W	X	Y	Z																								