






PROPOSED FRONT ELEVATION: Streetscene including 28. Waterloo Close

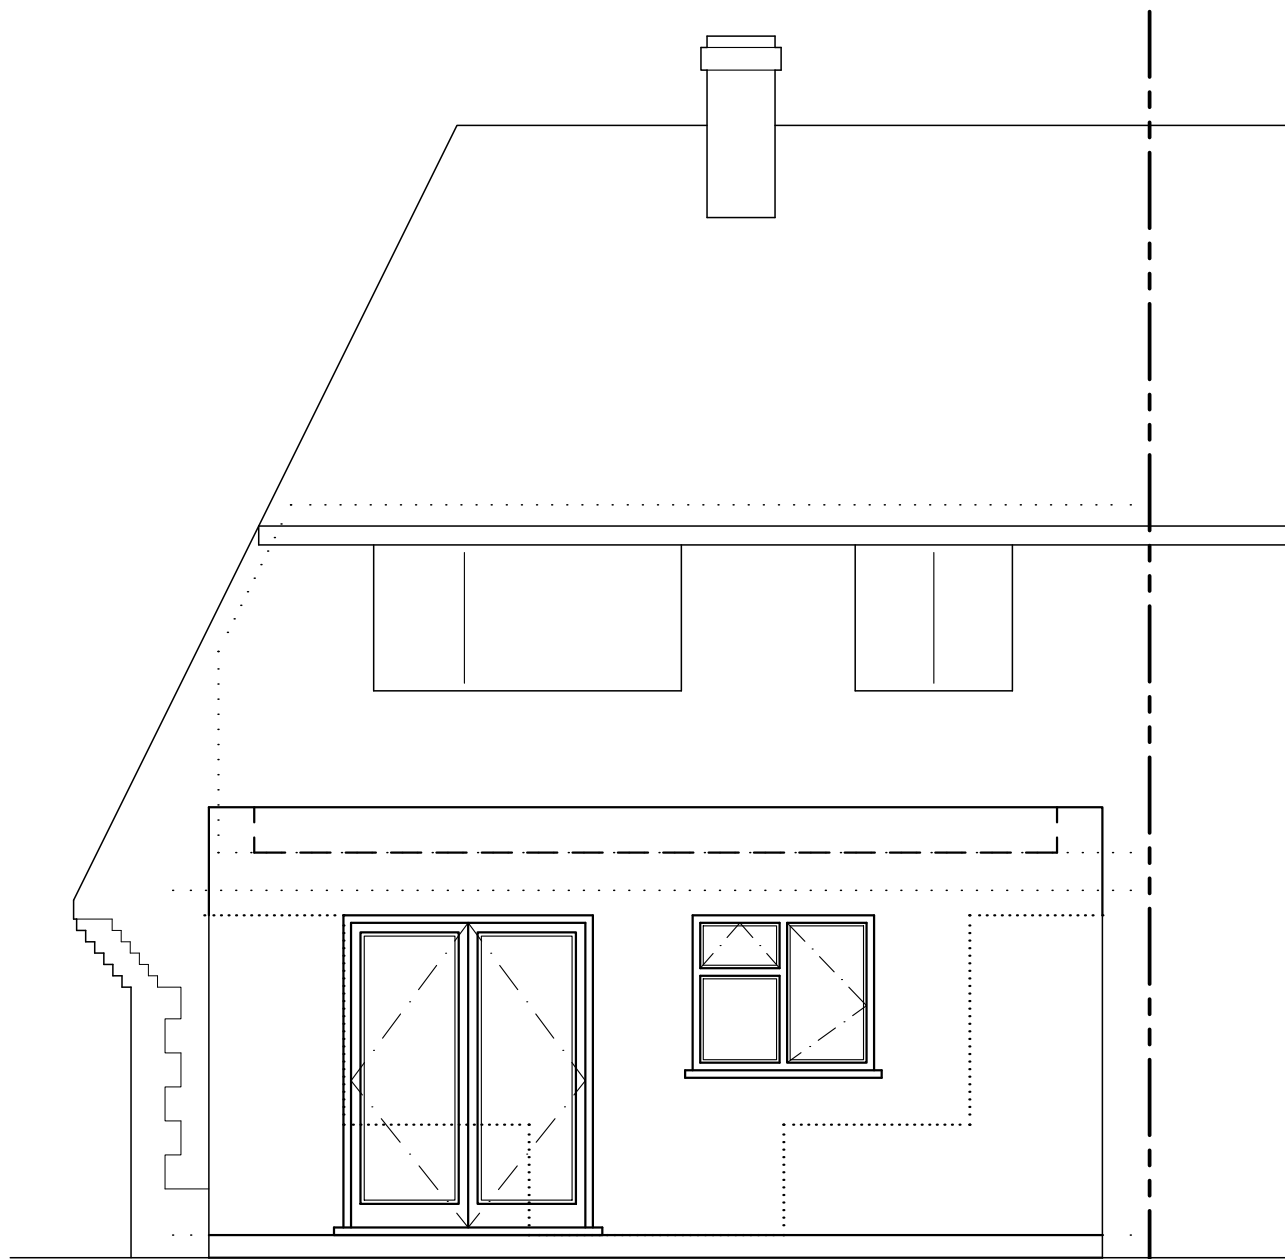


PROPOSED REAR ELEVATION

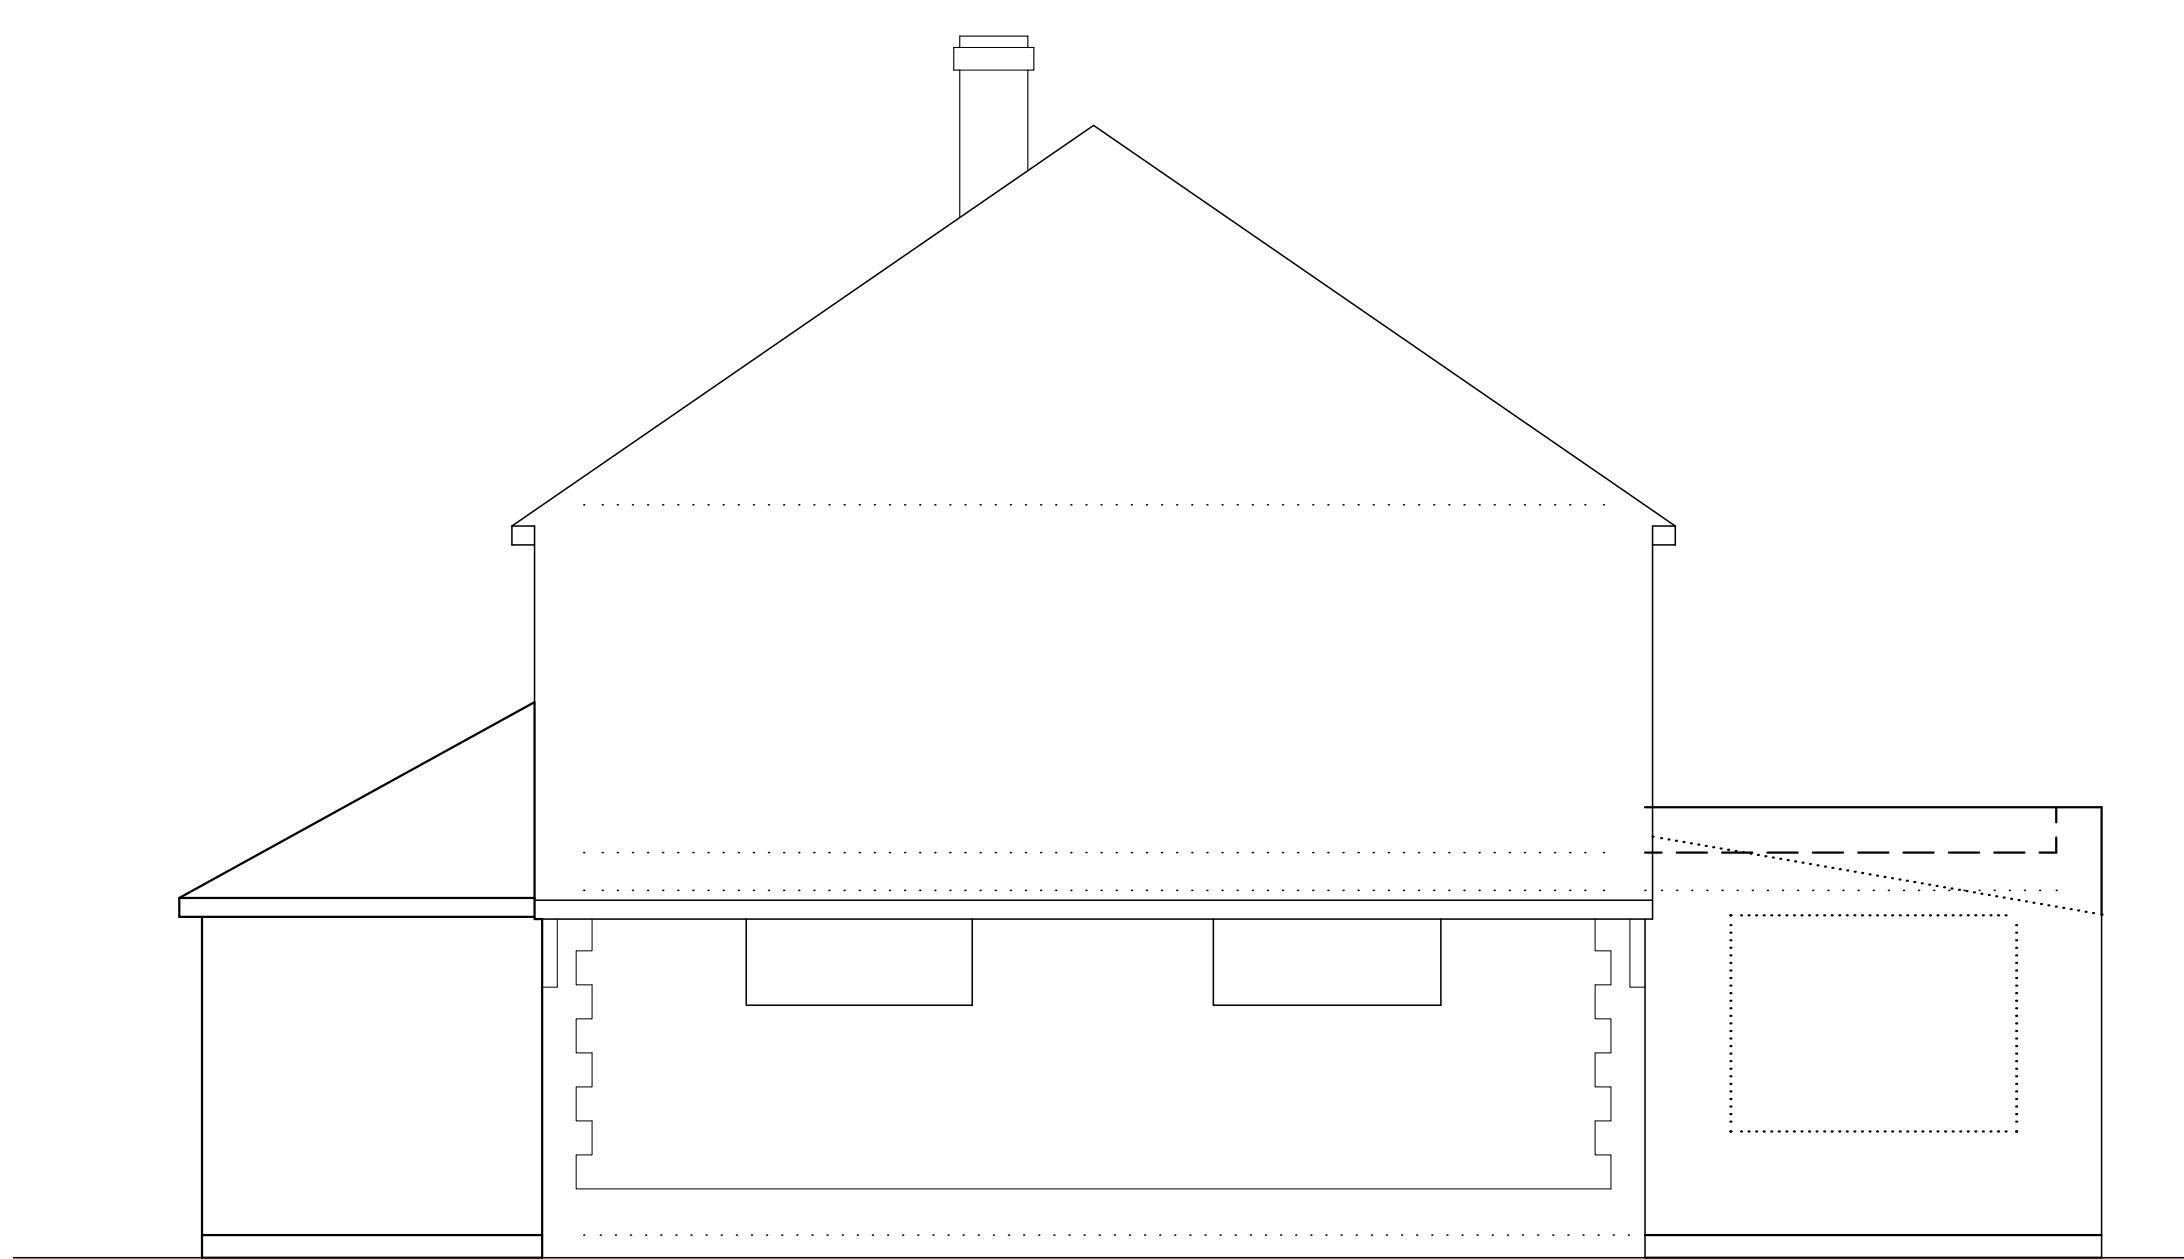

PROPOSED SIDE ELEVATION

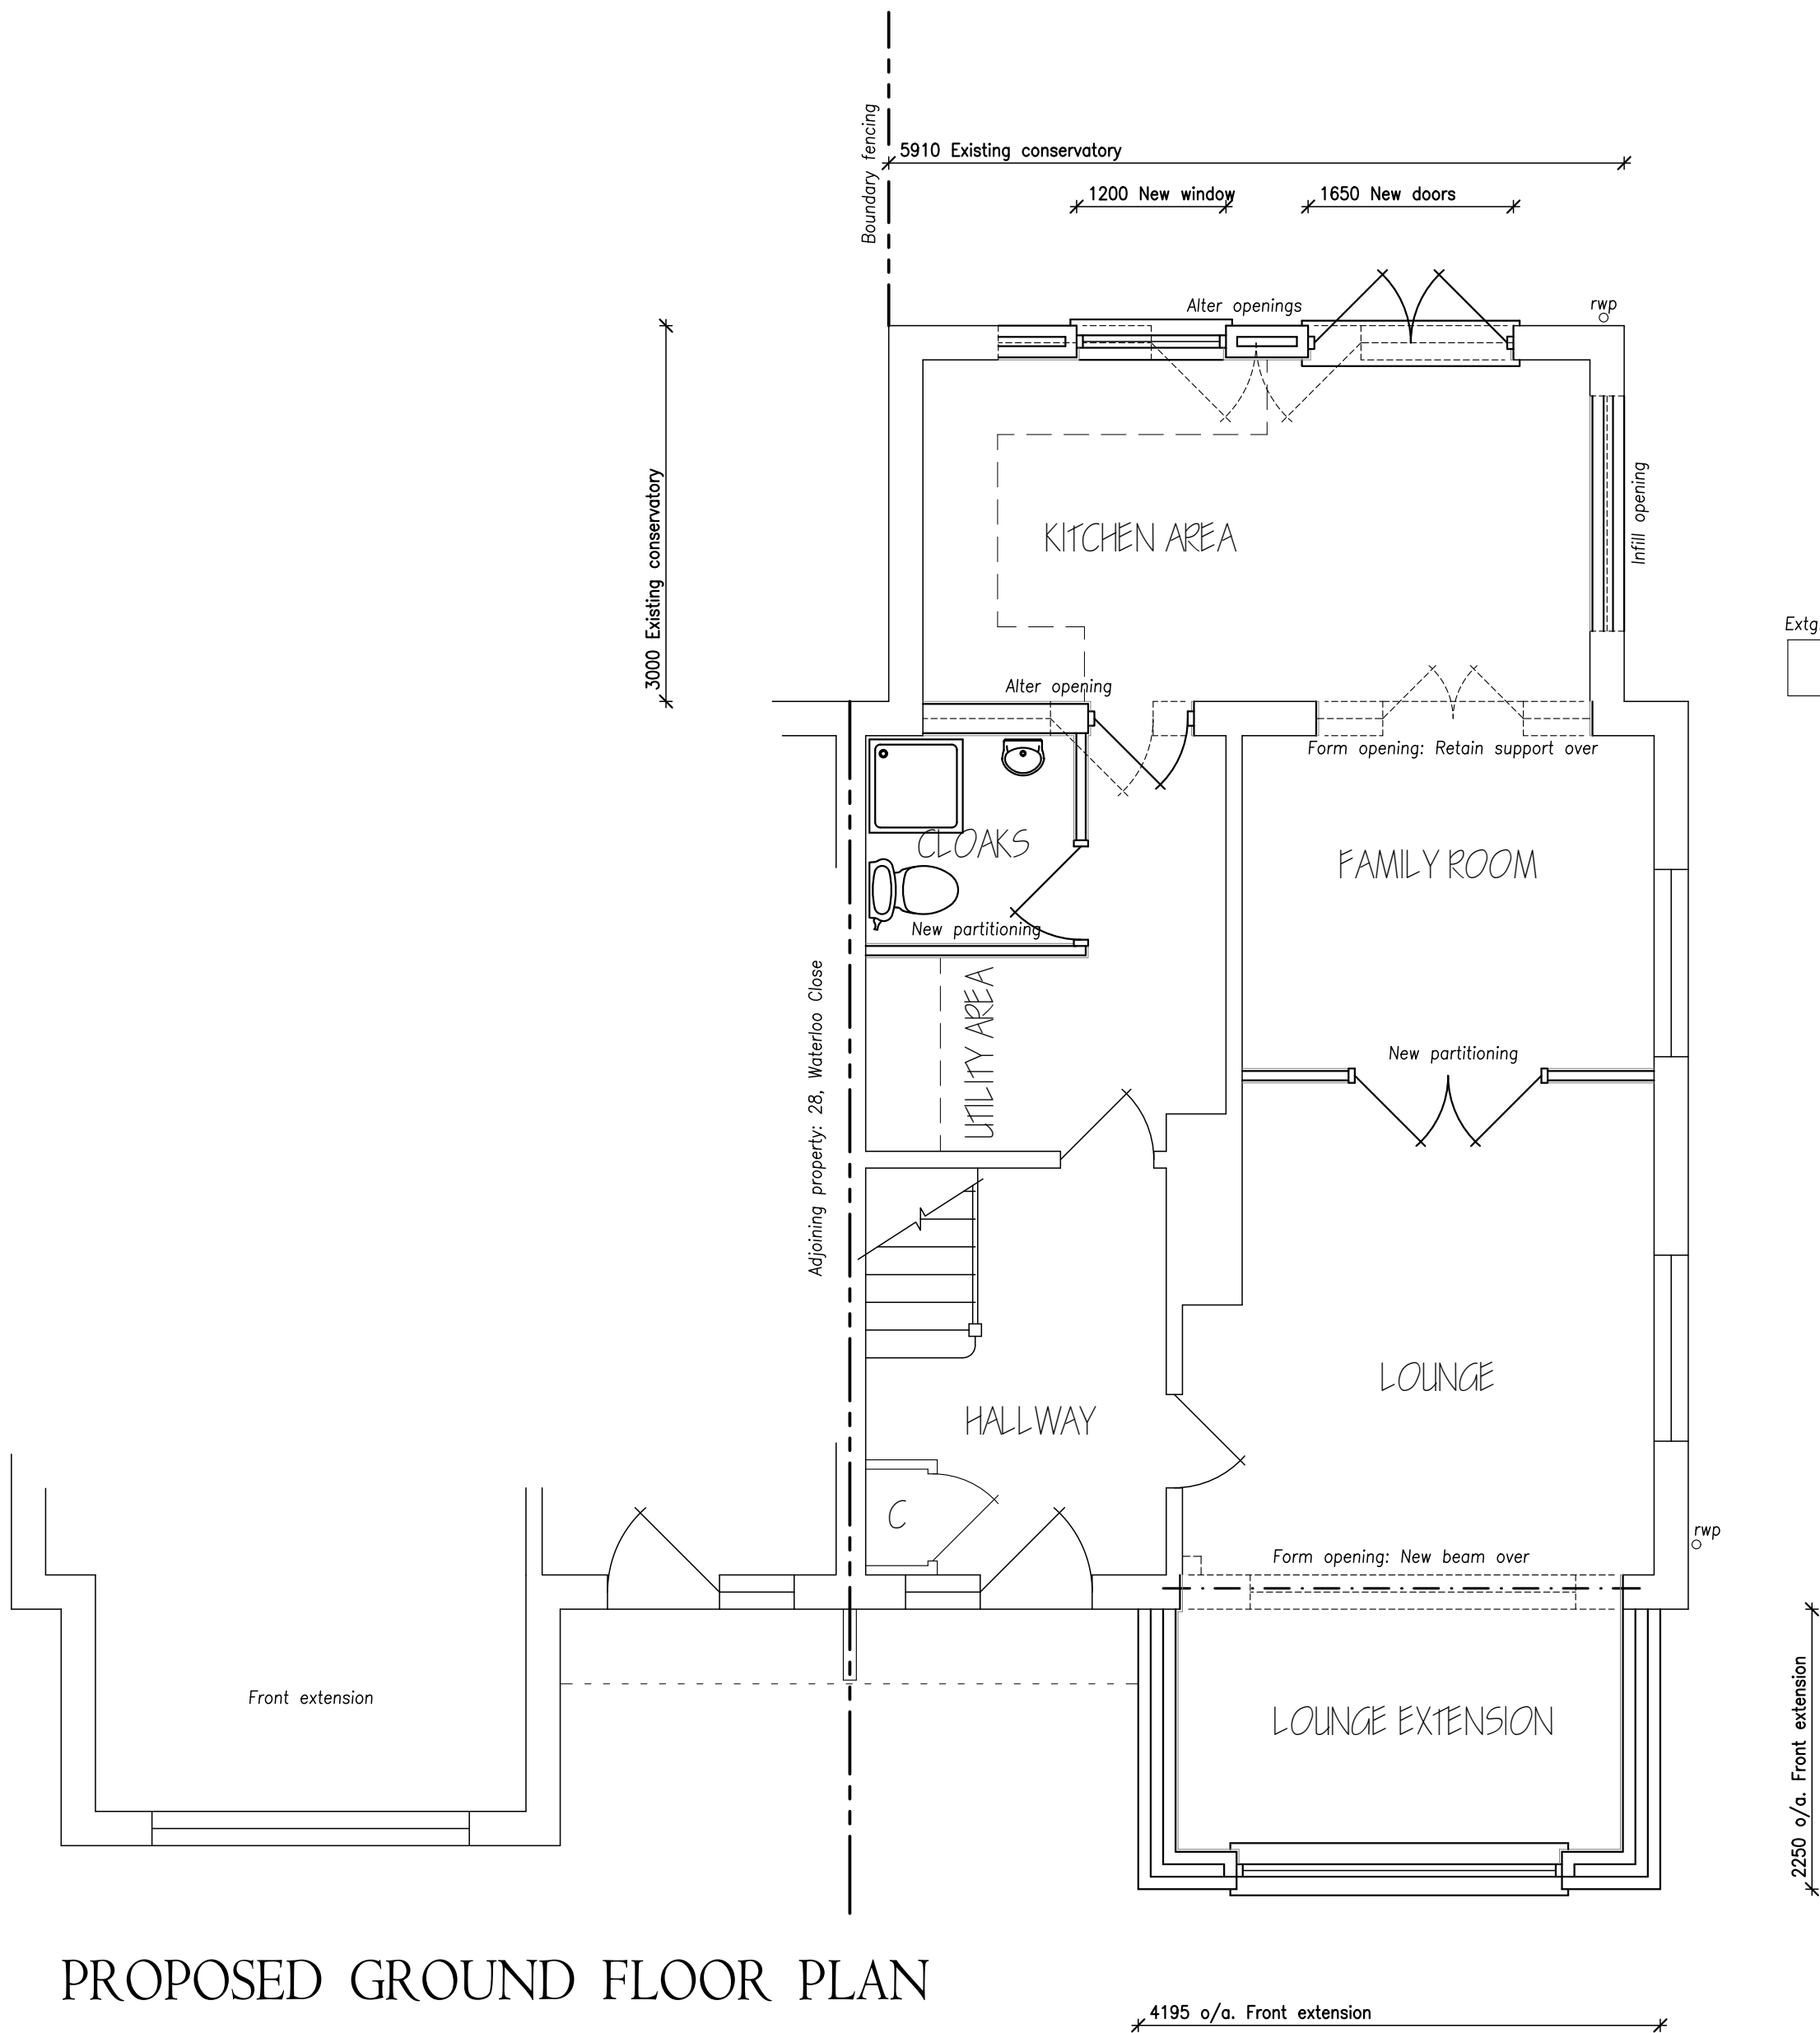


PROPOSED GROUND FLOOR PLAN

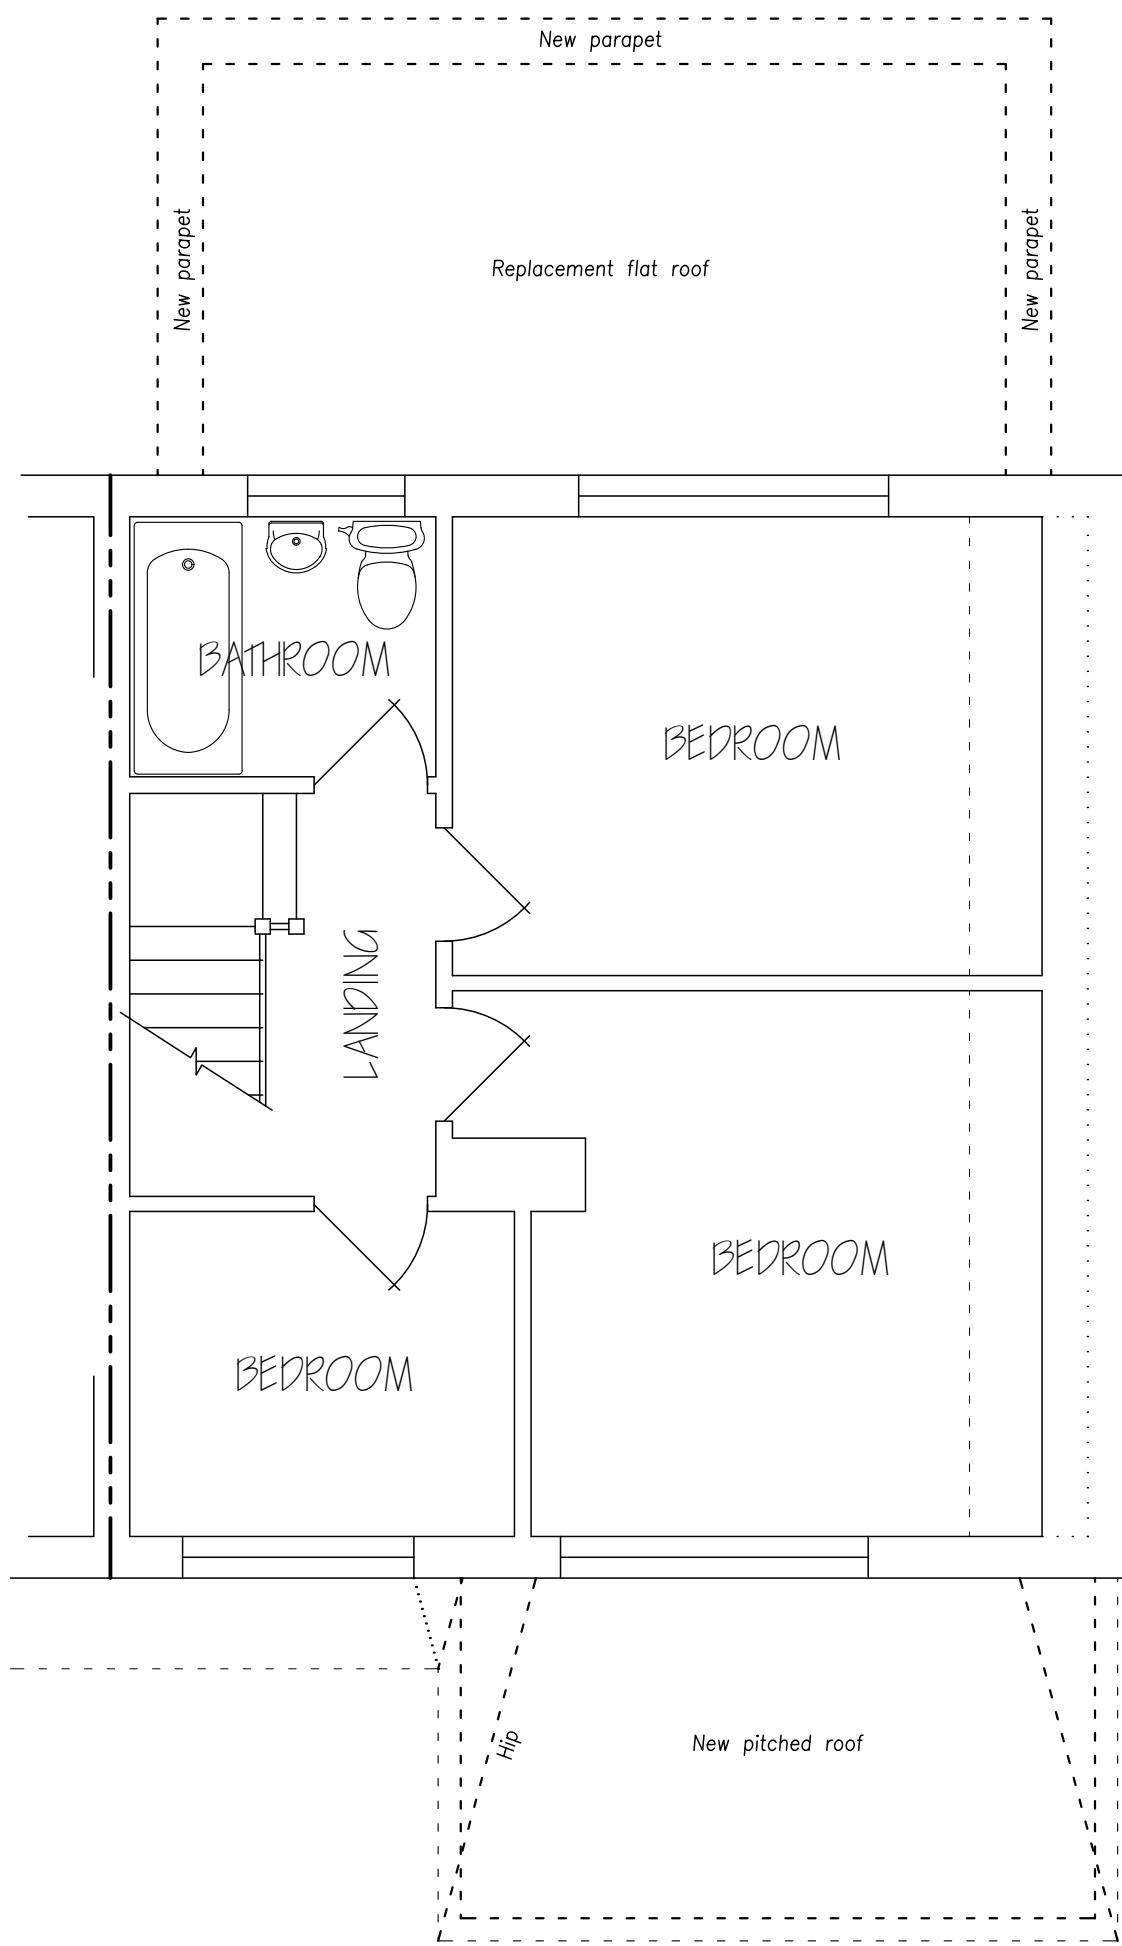

EXISTING FIRST FLOOR PLAN


Unaffected by this development: Showing ground floor extensions Roof Plan

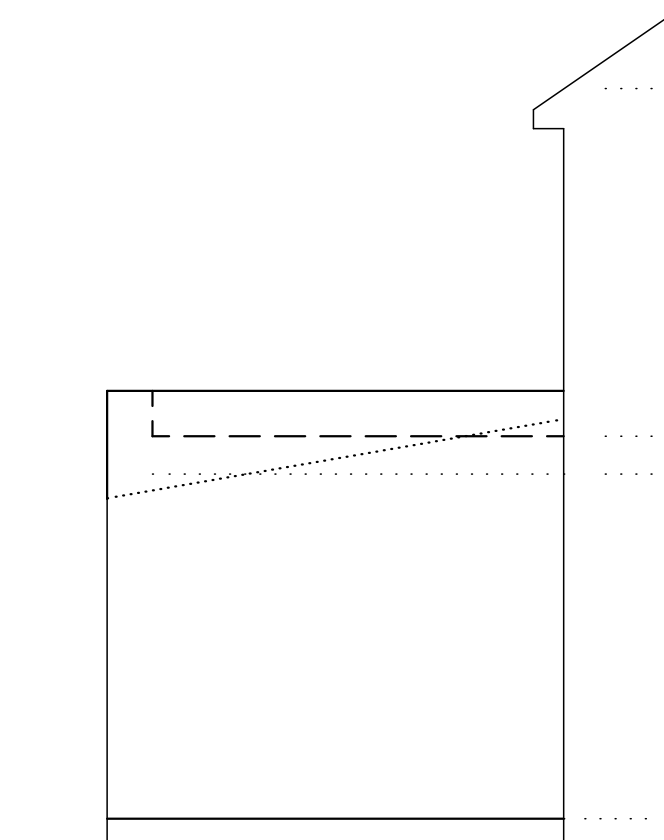

PROPOSED FLANK ELEVATION

External finishes:
Extension walls: Matching painted brickwork.
Extension Roofs: Front: Matching interlocking tiling.
Rear: Flat, concealed behind parapet.
Joinery: Matching uPVC frames.

© Williamson & Daughter - MMXXIII. Use figured dimensions given in preference to scaling. All dimensions to be checked on site. All works subject to Planning and Building Regulations approval. Any discrepancies to be reported immediately upon discovery.

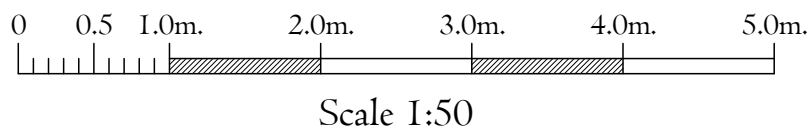

Williamson & Daughter
WAD House, 248A, Cobham Road, Fetcham, Surrey. KT22 9JF.
T:0208. 715. 9300 / 07831 244 491 E:Info@Williamson-design.co.uk

Title PROPOSED FRONT EXTENSION
Including refurbishment of existing conservatory to form habitable room
Address
26, WATERLOO CLOSE,
COWPLAIN, WATERLOOVILLE,
HAMPSHIRE. PO8 8QJ.
For Mr. & Mrs. C. Dodds.

Date DECEMBER 2023 **Scale** 1:50 (A1) **Drawn** GPW

Drawing Number
E-1950-D-02