


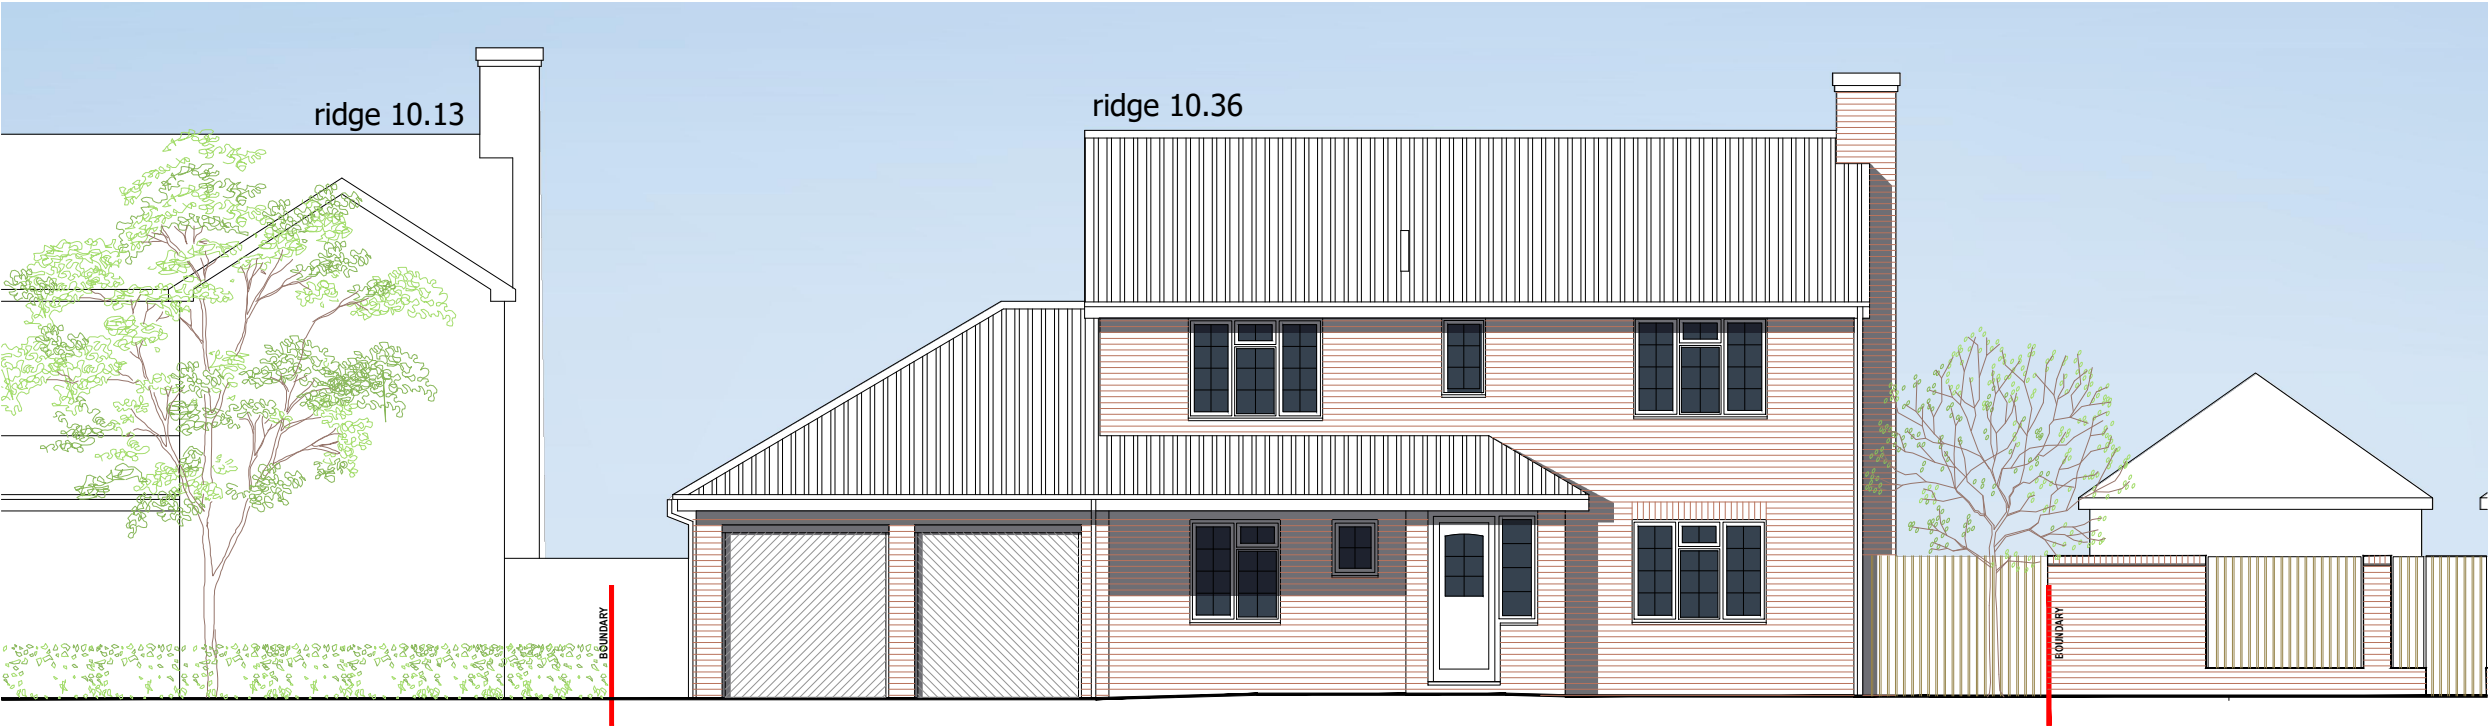

2.0m DATUM
WEST ELEVATION

Indicative new planting
native hedge or shrubs
within front garden

WEST PROPOSED



2.0m DATUM
WEST ELEVATION

WEST EXISTING

ELEVATIONS

67 ROGERS MEAD

NOTES:

This drawing has been prepared for the purposes of PLANNING APPLICATION and is not to be used for any other purpose. Dimensions are indicative and should be referenced against measured surveys only.

This drawing is the property of LUNDI ARCHITECTS and must not be reproduced, in part or whole, or deviated from, without their permission.

AMENDMENTS		DATE
A	ELEVATION UPDATED	15.06.23

CLIENT
Mark and Karen Durkin

PROJECT
**Rear extension to
67 Rogers Mead, Hayling Island
Hampshire PO11 0PL**

DRAWING TITLE
**WEST ELEVATIONS
EXISTING AND PROPOSED**

DATE
MAY 2023

SCALE
1:100 @ A3

DRAWING No.
LA2316 10

REVISION
A

**LUNDI
ARCHITECTS**

Lundi Architects Ltd
THE STUDIO
12A FIVE HEADS ROAD
HORNDEN
HANTS, PO8 9NW
www.lundi-architects.co.uk
studio@lundi-architects.co.uk