



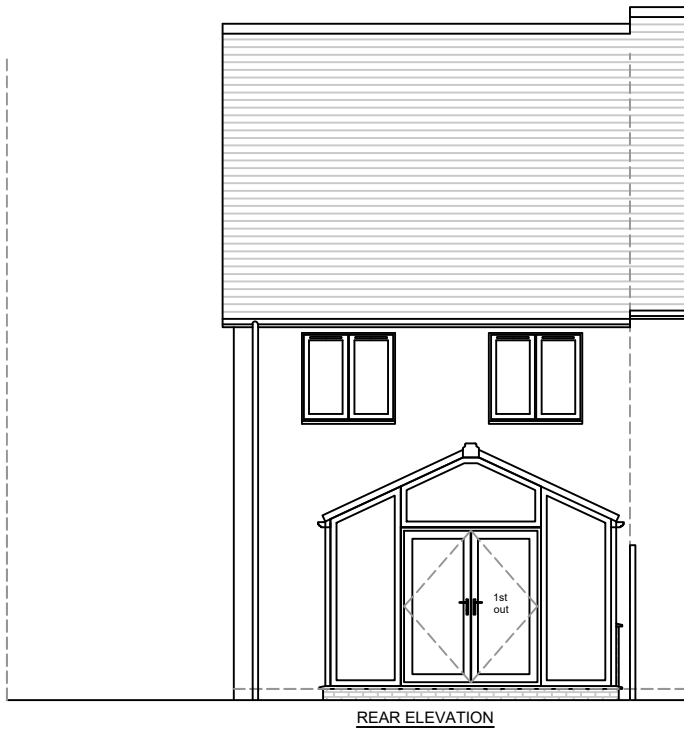


REAR ELEVATION



RIGHT ELEVATION

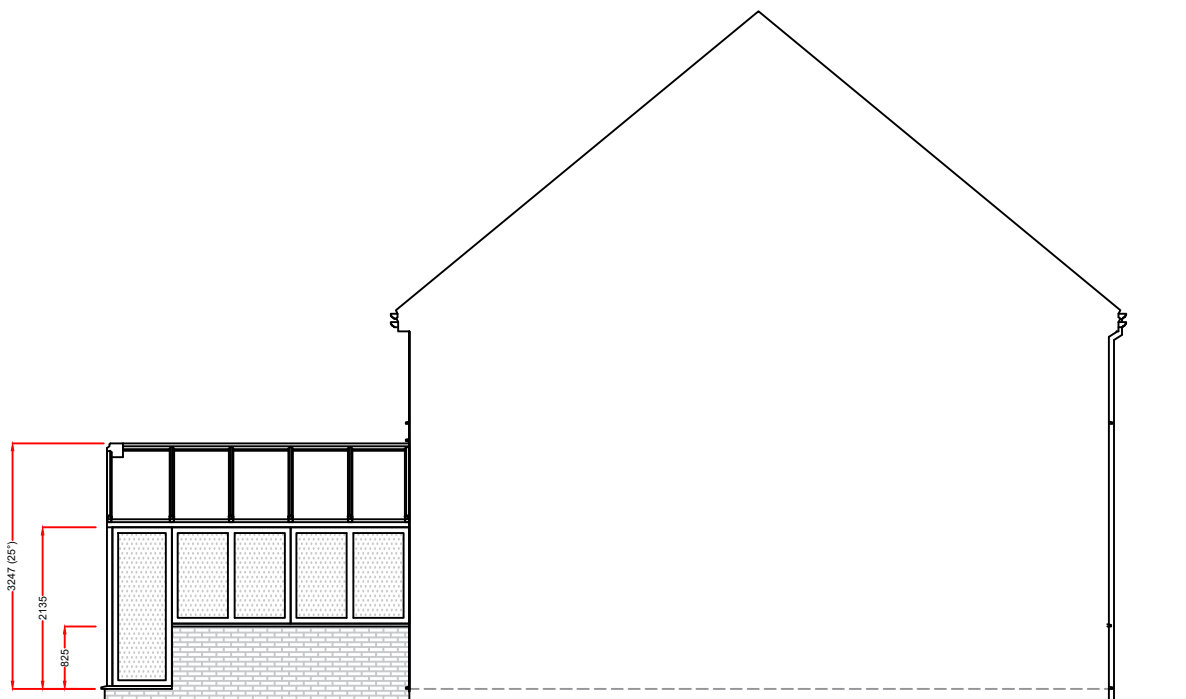

LEFT ELEVATION

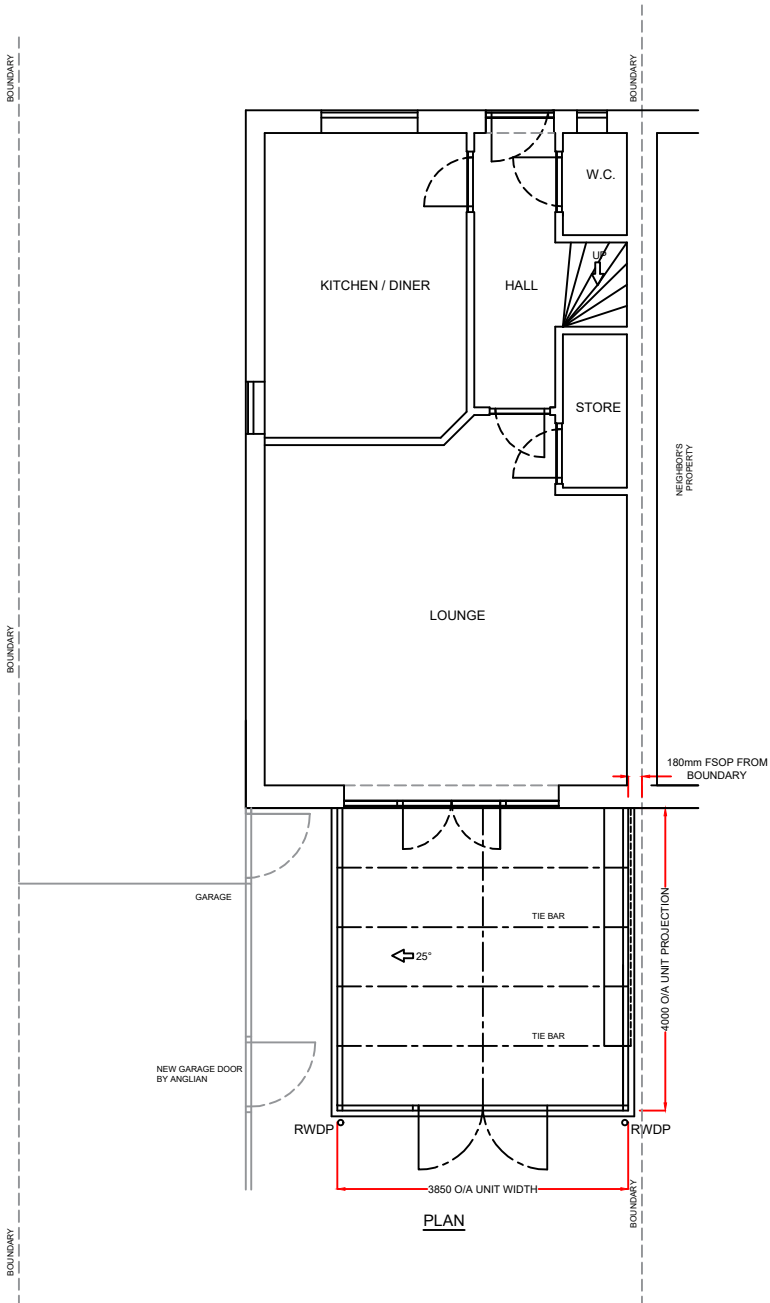

PLAN

□ = Silver Mist toughened obscure glass.

Overall double door walk-through 1637mm, primary door walk-through 783.5mm. These are approximate sizes.

Notes:

Any drawings or plans depicted make no allowance for the provision of any tie bars within the roof of the proposed Living space. This can only be determined once the roof is put into manufacture.

Knockthrough and new physical barrier by Anglian (garage).

These drawings are the property of Anglian Home Improvements and must not be used, distributed, loaned or copied without the express permission of Anglian Home Improvements.

All dimensions are in millimetres (mm) unless noted otherwise.

Do not use for base laying purposes.

Produced on A3 paper

Product Specification:

Roof:
Roof Type: Aluminium Rafter with PVCu Capping
Roof Glazing: Solarroof Glass
Obscure Glass: N/A
Roof external colour: Anthracite Grey
Roof Internal colour: WHITE

Frames/Doors:

Frame type: High Impact PVCu Mainframe
External Colour: Anthracite Grey
Internal Colour: WHITE

Rev.	Date	Description	Initials



Drawing title: Proposed Plan and Elevations		
Contract No. : 900-12150		Page 2 of 2
Proposed: PVCu Conservatory At: 12 GOLD ST HAVANT HAMPSHIRE PO9 5FQ		
Drawers initials: JG	Scale : 1:100	Date: 09/05/2023