




14 Beach Road - Emsworth

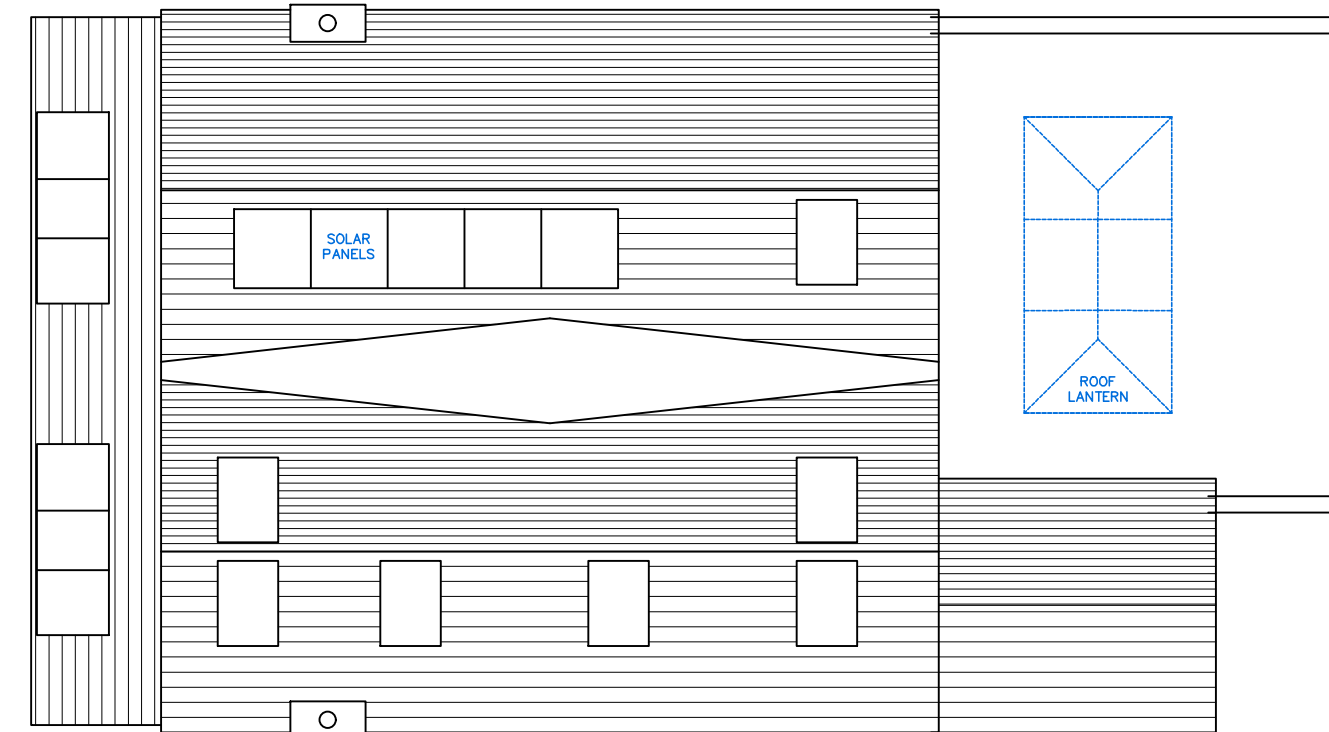



Roof Plan
1:100

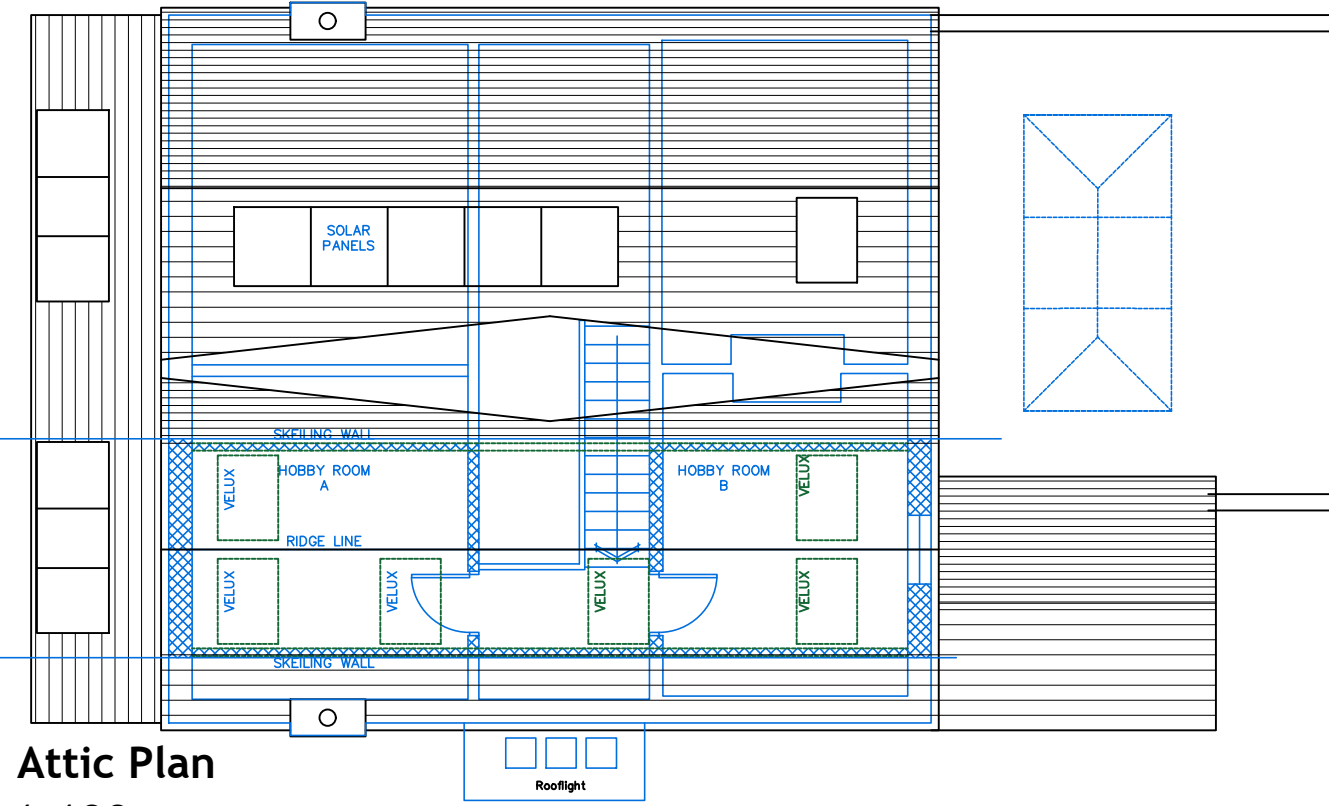


Attic Plan
1:100

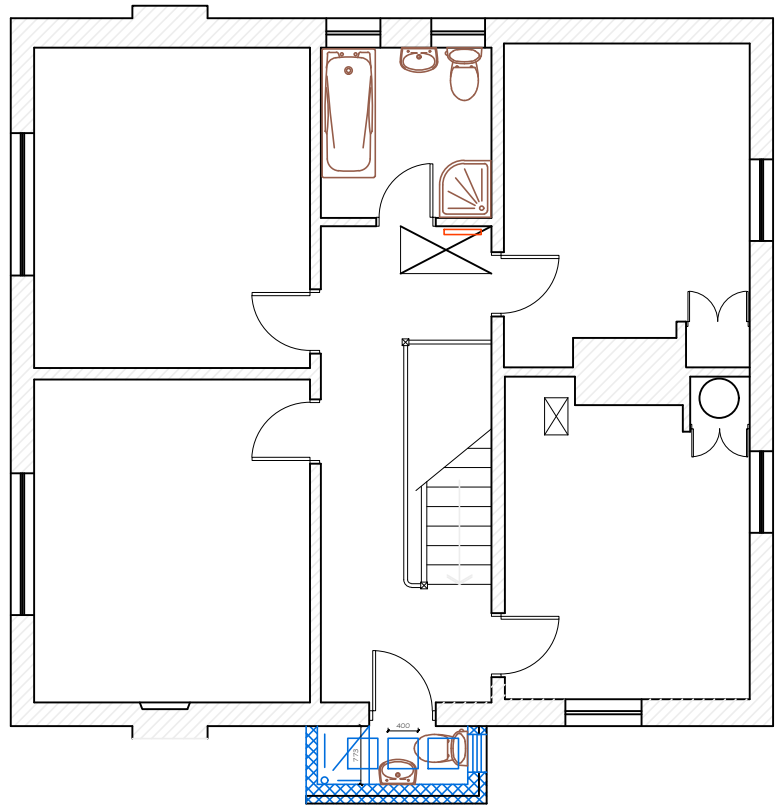


First Floor Plan
1:100

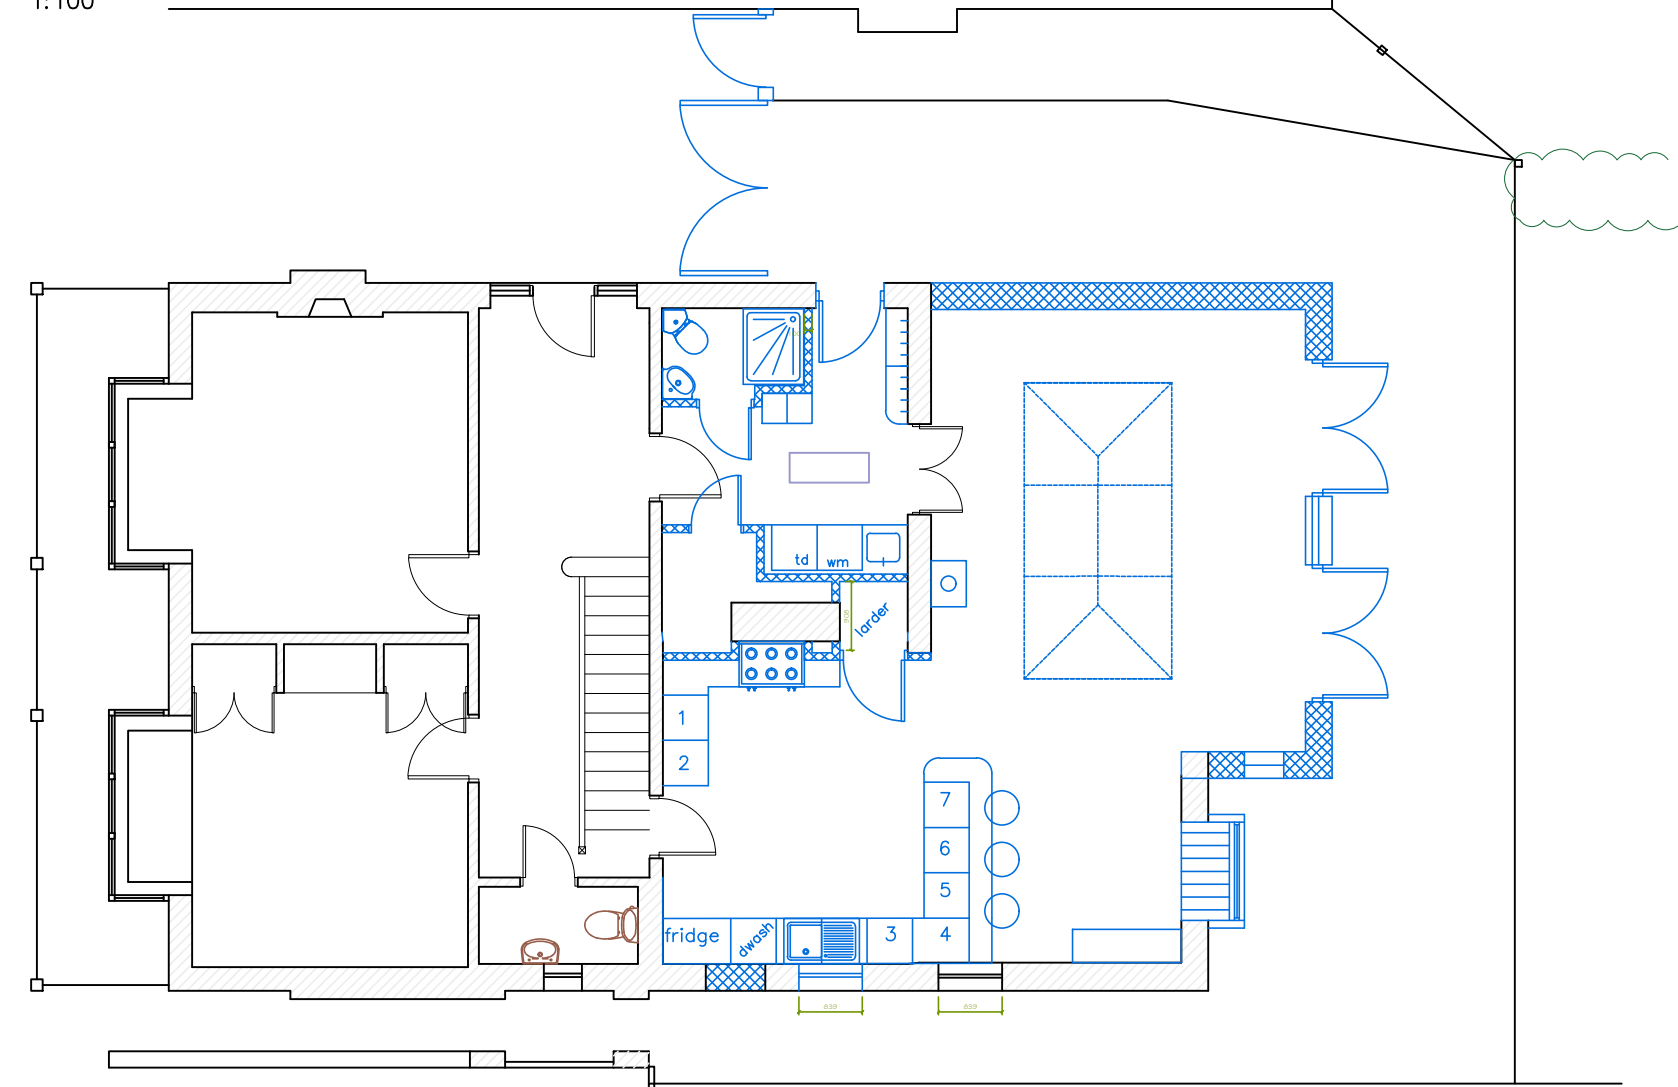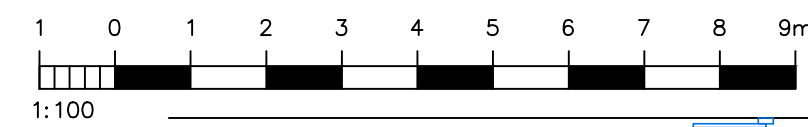

Ground Floor Plan
1:100

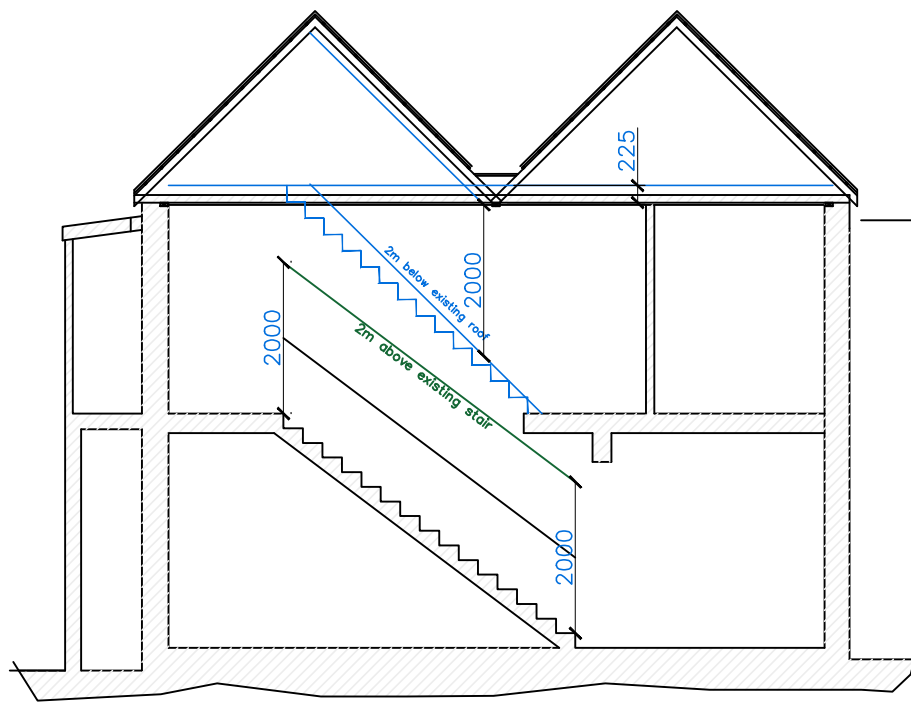


Cross Section
1:100

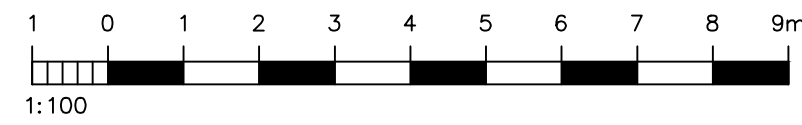

East Elevation [Rear]
1:100




West Elevation [Road]
1:100

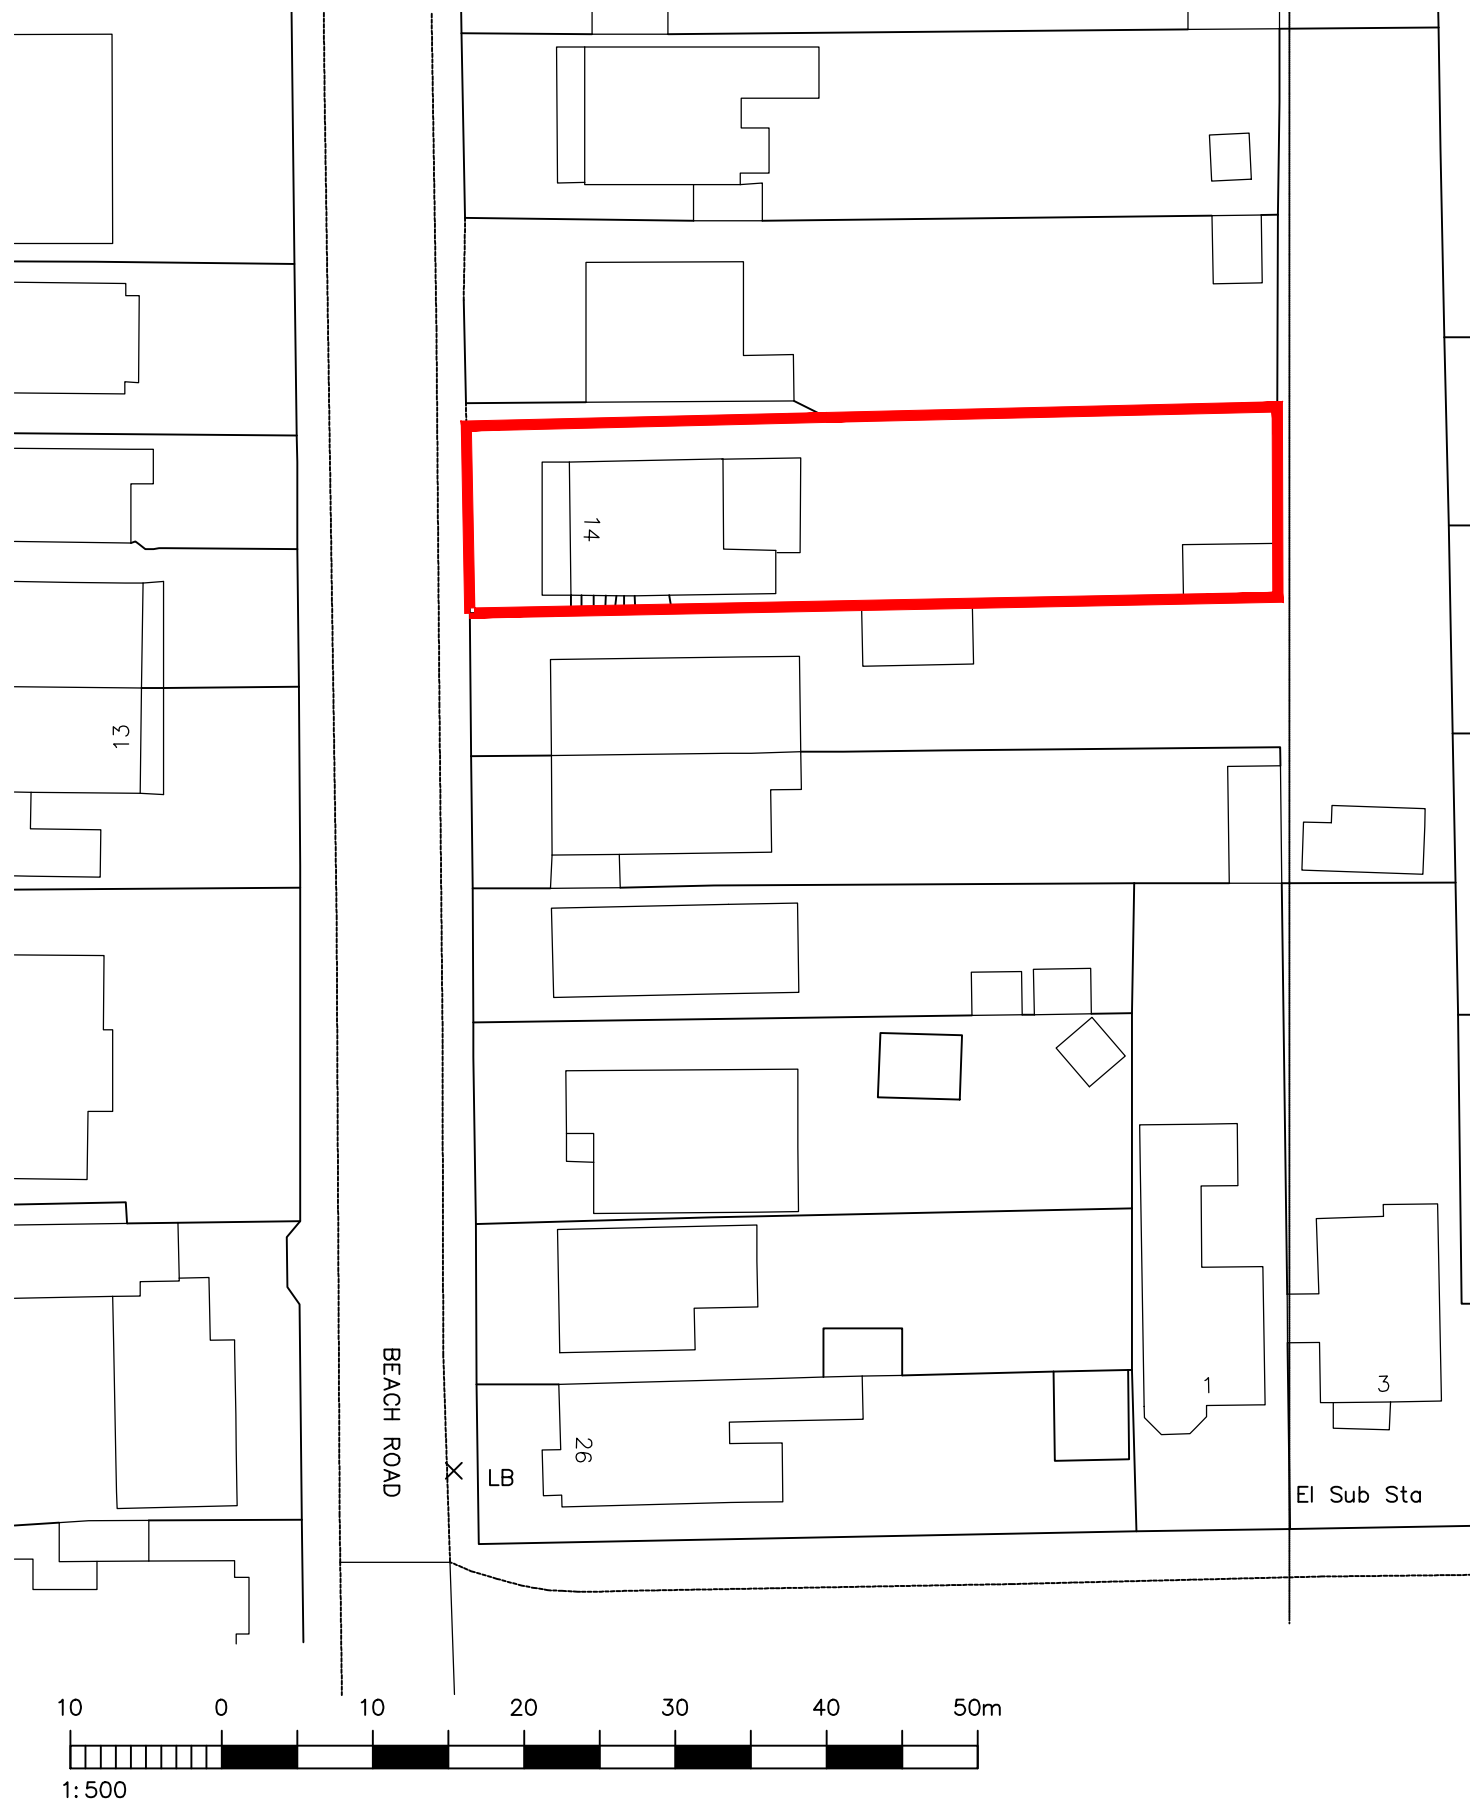

Block Plan
1:500




North Elevation [Entrance]
1:100

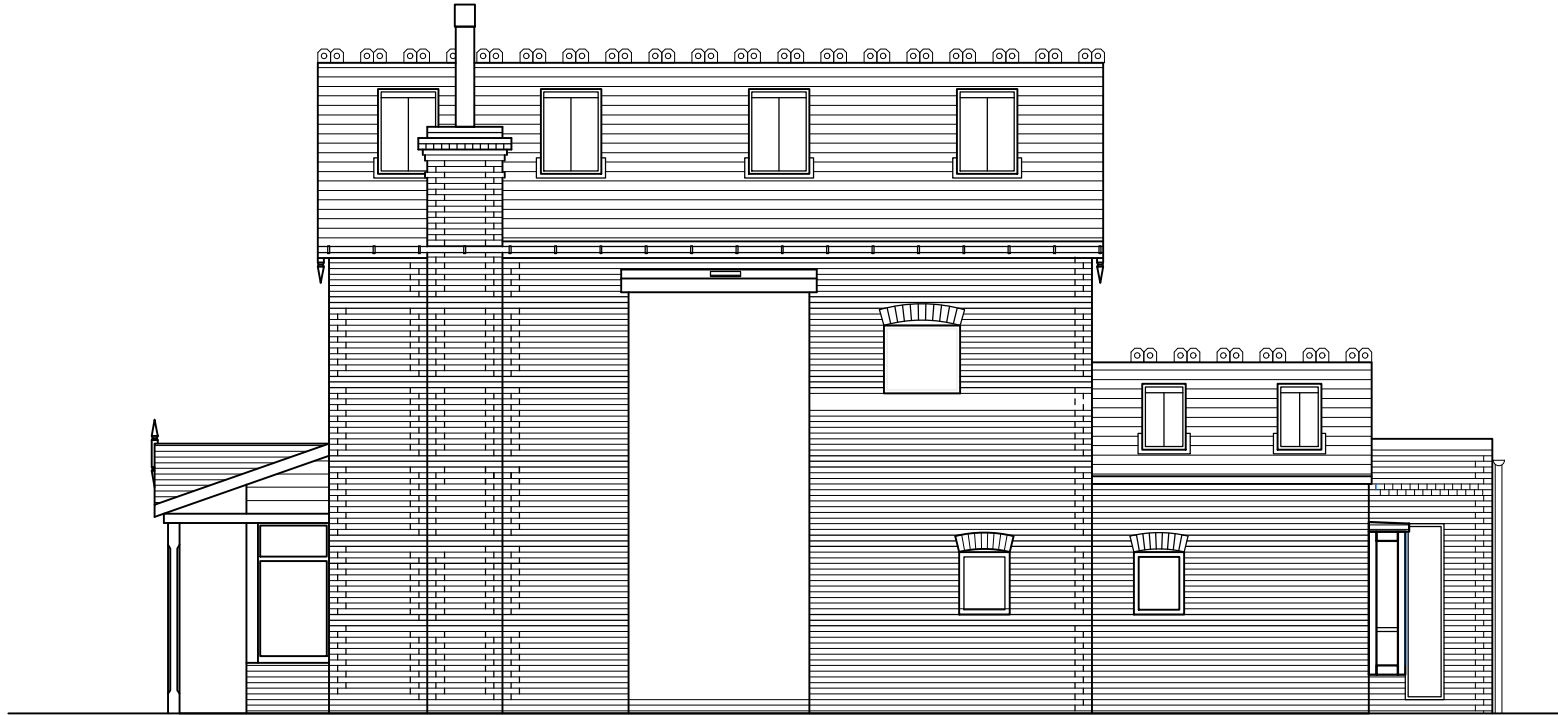

South Elevation
1:100

NOTES:
Dimensions to be checked on site before commencing work.
Any discrepancies shall be reported to the architect immediately.
Do not scale from these drawings except for planning purposes.
Use figured dimensions only.
Where applicable this drawing is to be read in conjunction with other consultants' drawings.
All drawings to be read in conjunction with specification and all other drawings including structural engineer and mechanical and electrical drawings / specification

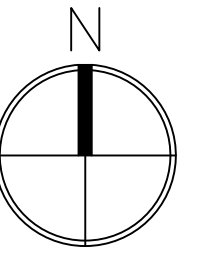

REV	DATE	AMENDMENT	DRAWN

Helyer Davies Architects Ltd
1 The Old Flour Mill,
Emsworth, PO10 7BT
01243 370 715
www.hdarchitects.co.uk mail@hdarchitects.co.uk

PROJECT
14 Beach Road
Emsworth

DRAWING
General Arrangement
As Proposed

SCALE
as noted @ A1

DATE November 22	DRAWN MH
DRAWING NUMBER 22045-002	REVISION E