




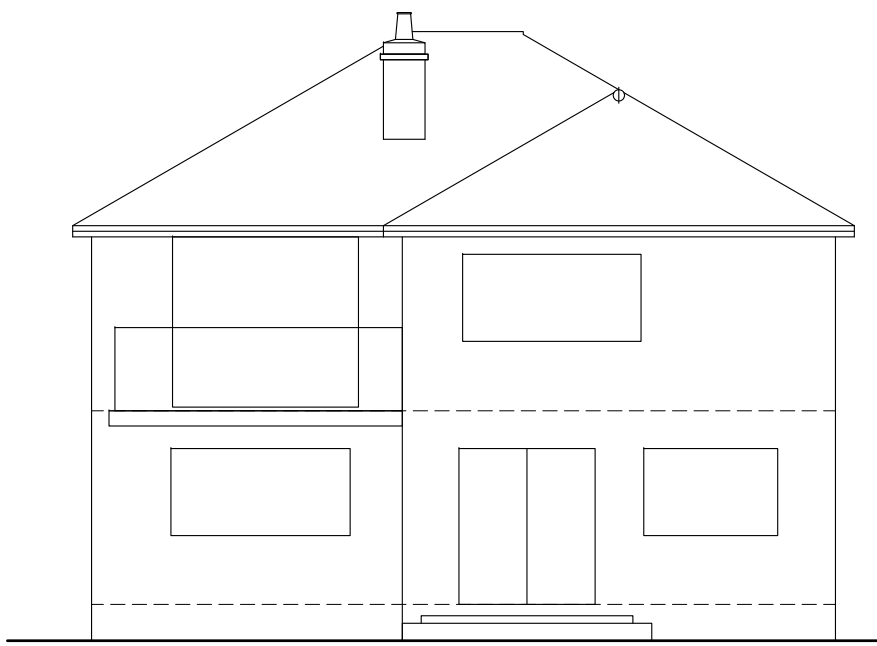


FRONT ELEVATION

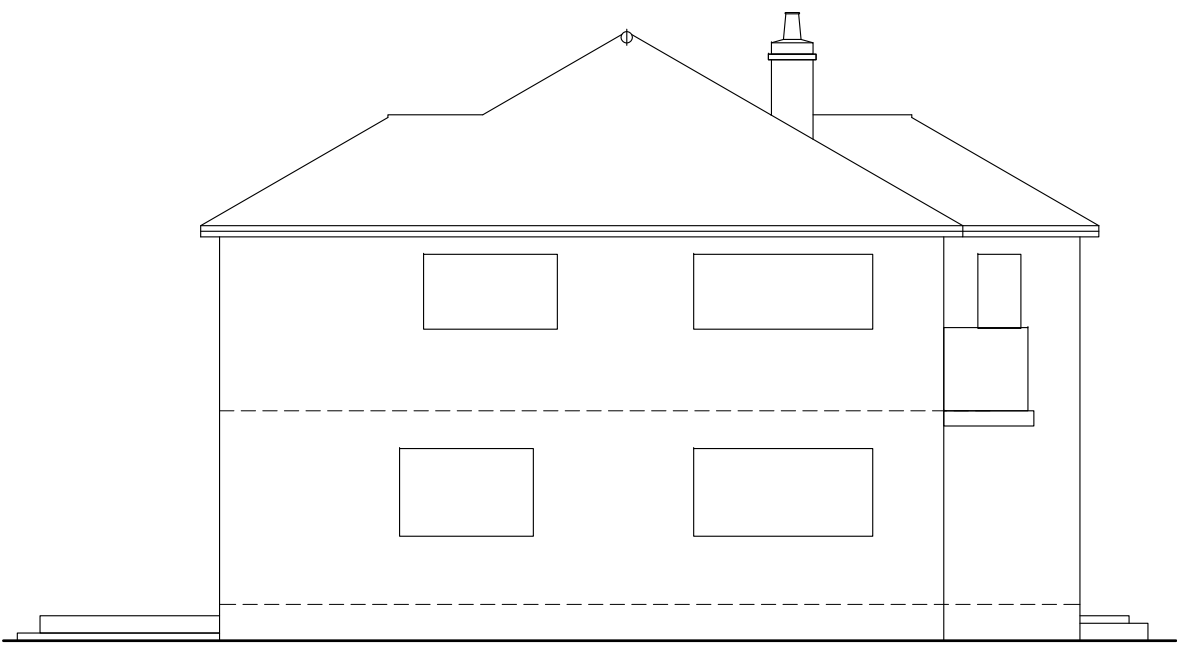


SIDE (E) ELEVATION

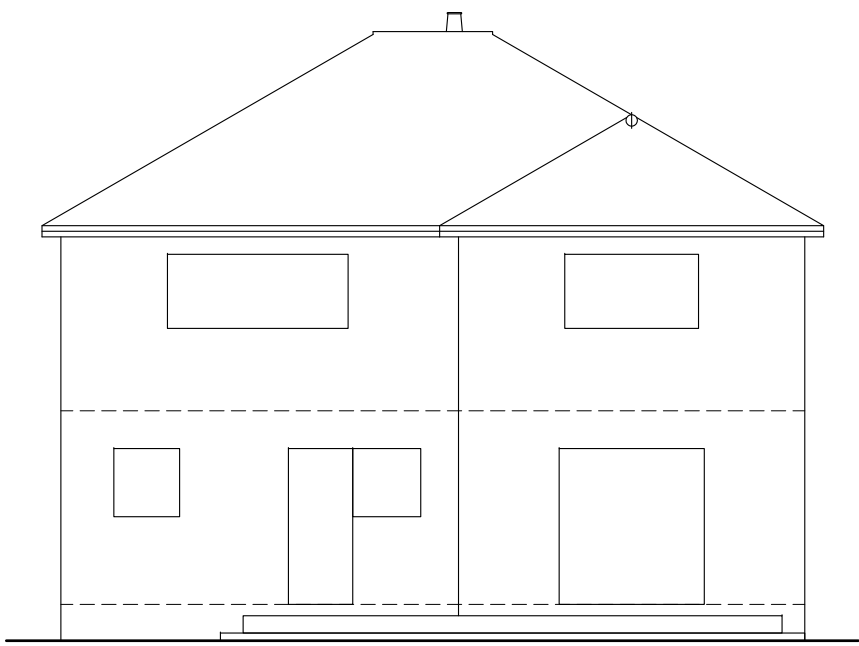


REAR ELEVATION

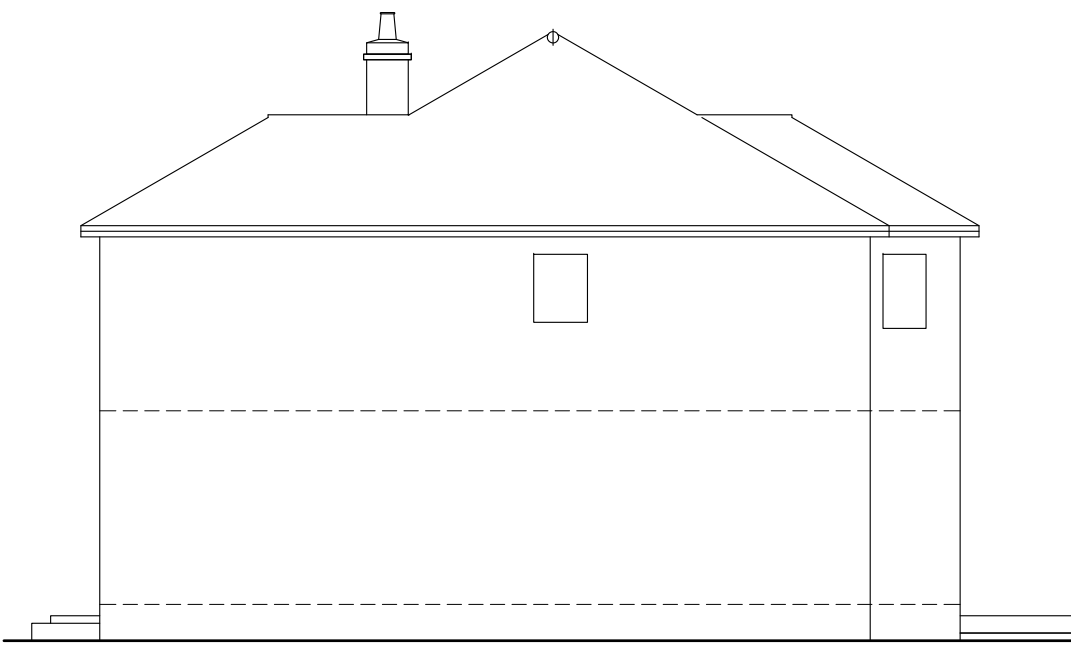

SIDE (W) ELEVATION

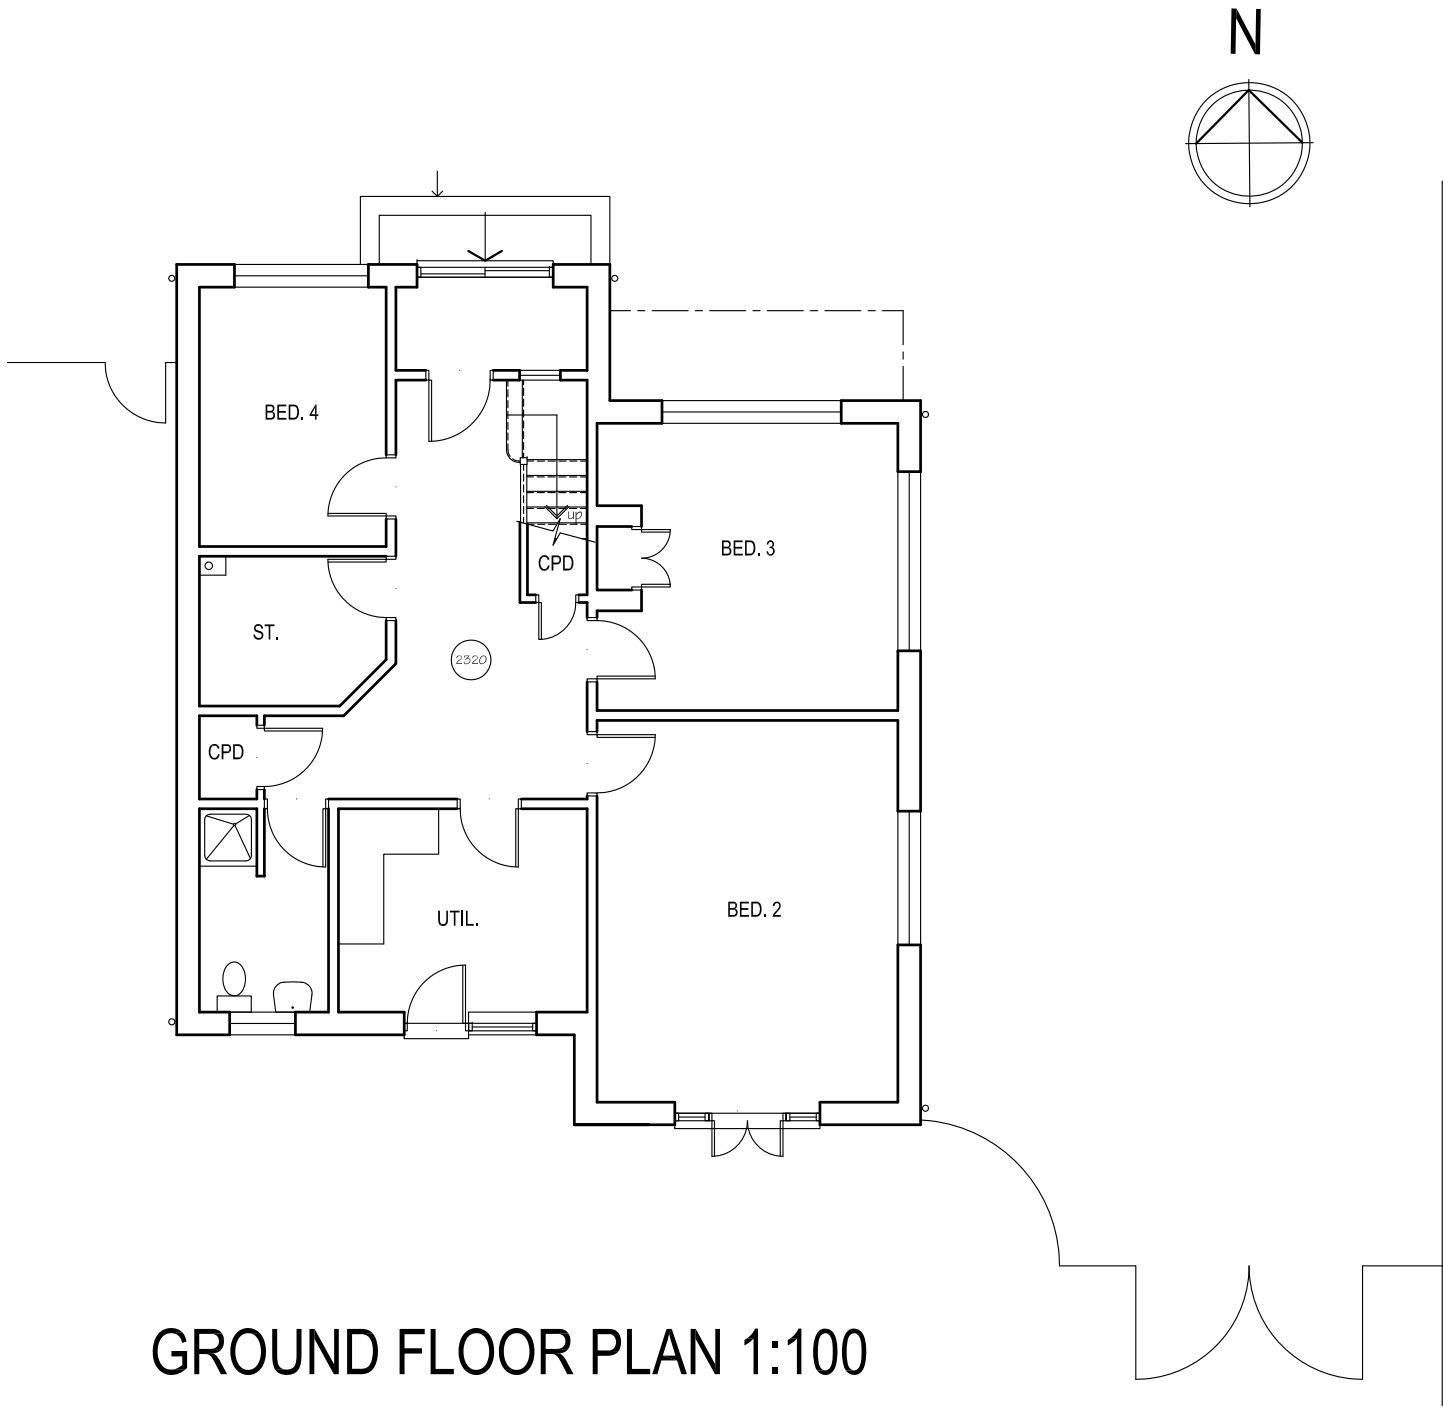

GROUND FLOOR PLAN 1:100

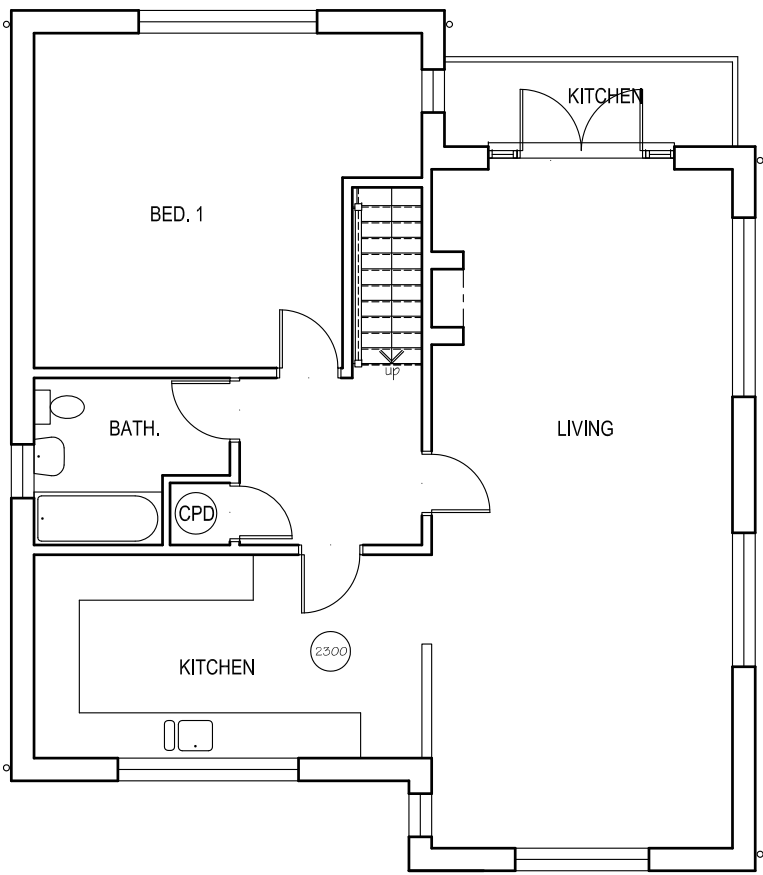

FIRST FLOOR PLAN 1:100

**ALAN SHARP
ASSOCIATES**


ARCHITECTS SURVEYORS
Thursley House
53 Station Road
Guildford
Surrey
GU4 8HA
Tel: 01483 577896
Fax: 01483 576236
E-mail: sharpalan546@aol.com
www.sharparch.co.uk

RYTHE HOUSE
MARINE WALK
HAYLING ISLAND
PO11 9PQ

AS EXISTING

AUG 23

scale 1:100

 

Sheet Size - A2