


NB
(i) FIGURED DIMENSIONS MUST BE TAKEN IN
PRESENCE TO CALLED DIMENSIONS AND SITE
DIMENSIONS ARE TO BE CHECKED BEFORE WORK
IS PUT IN HAND.

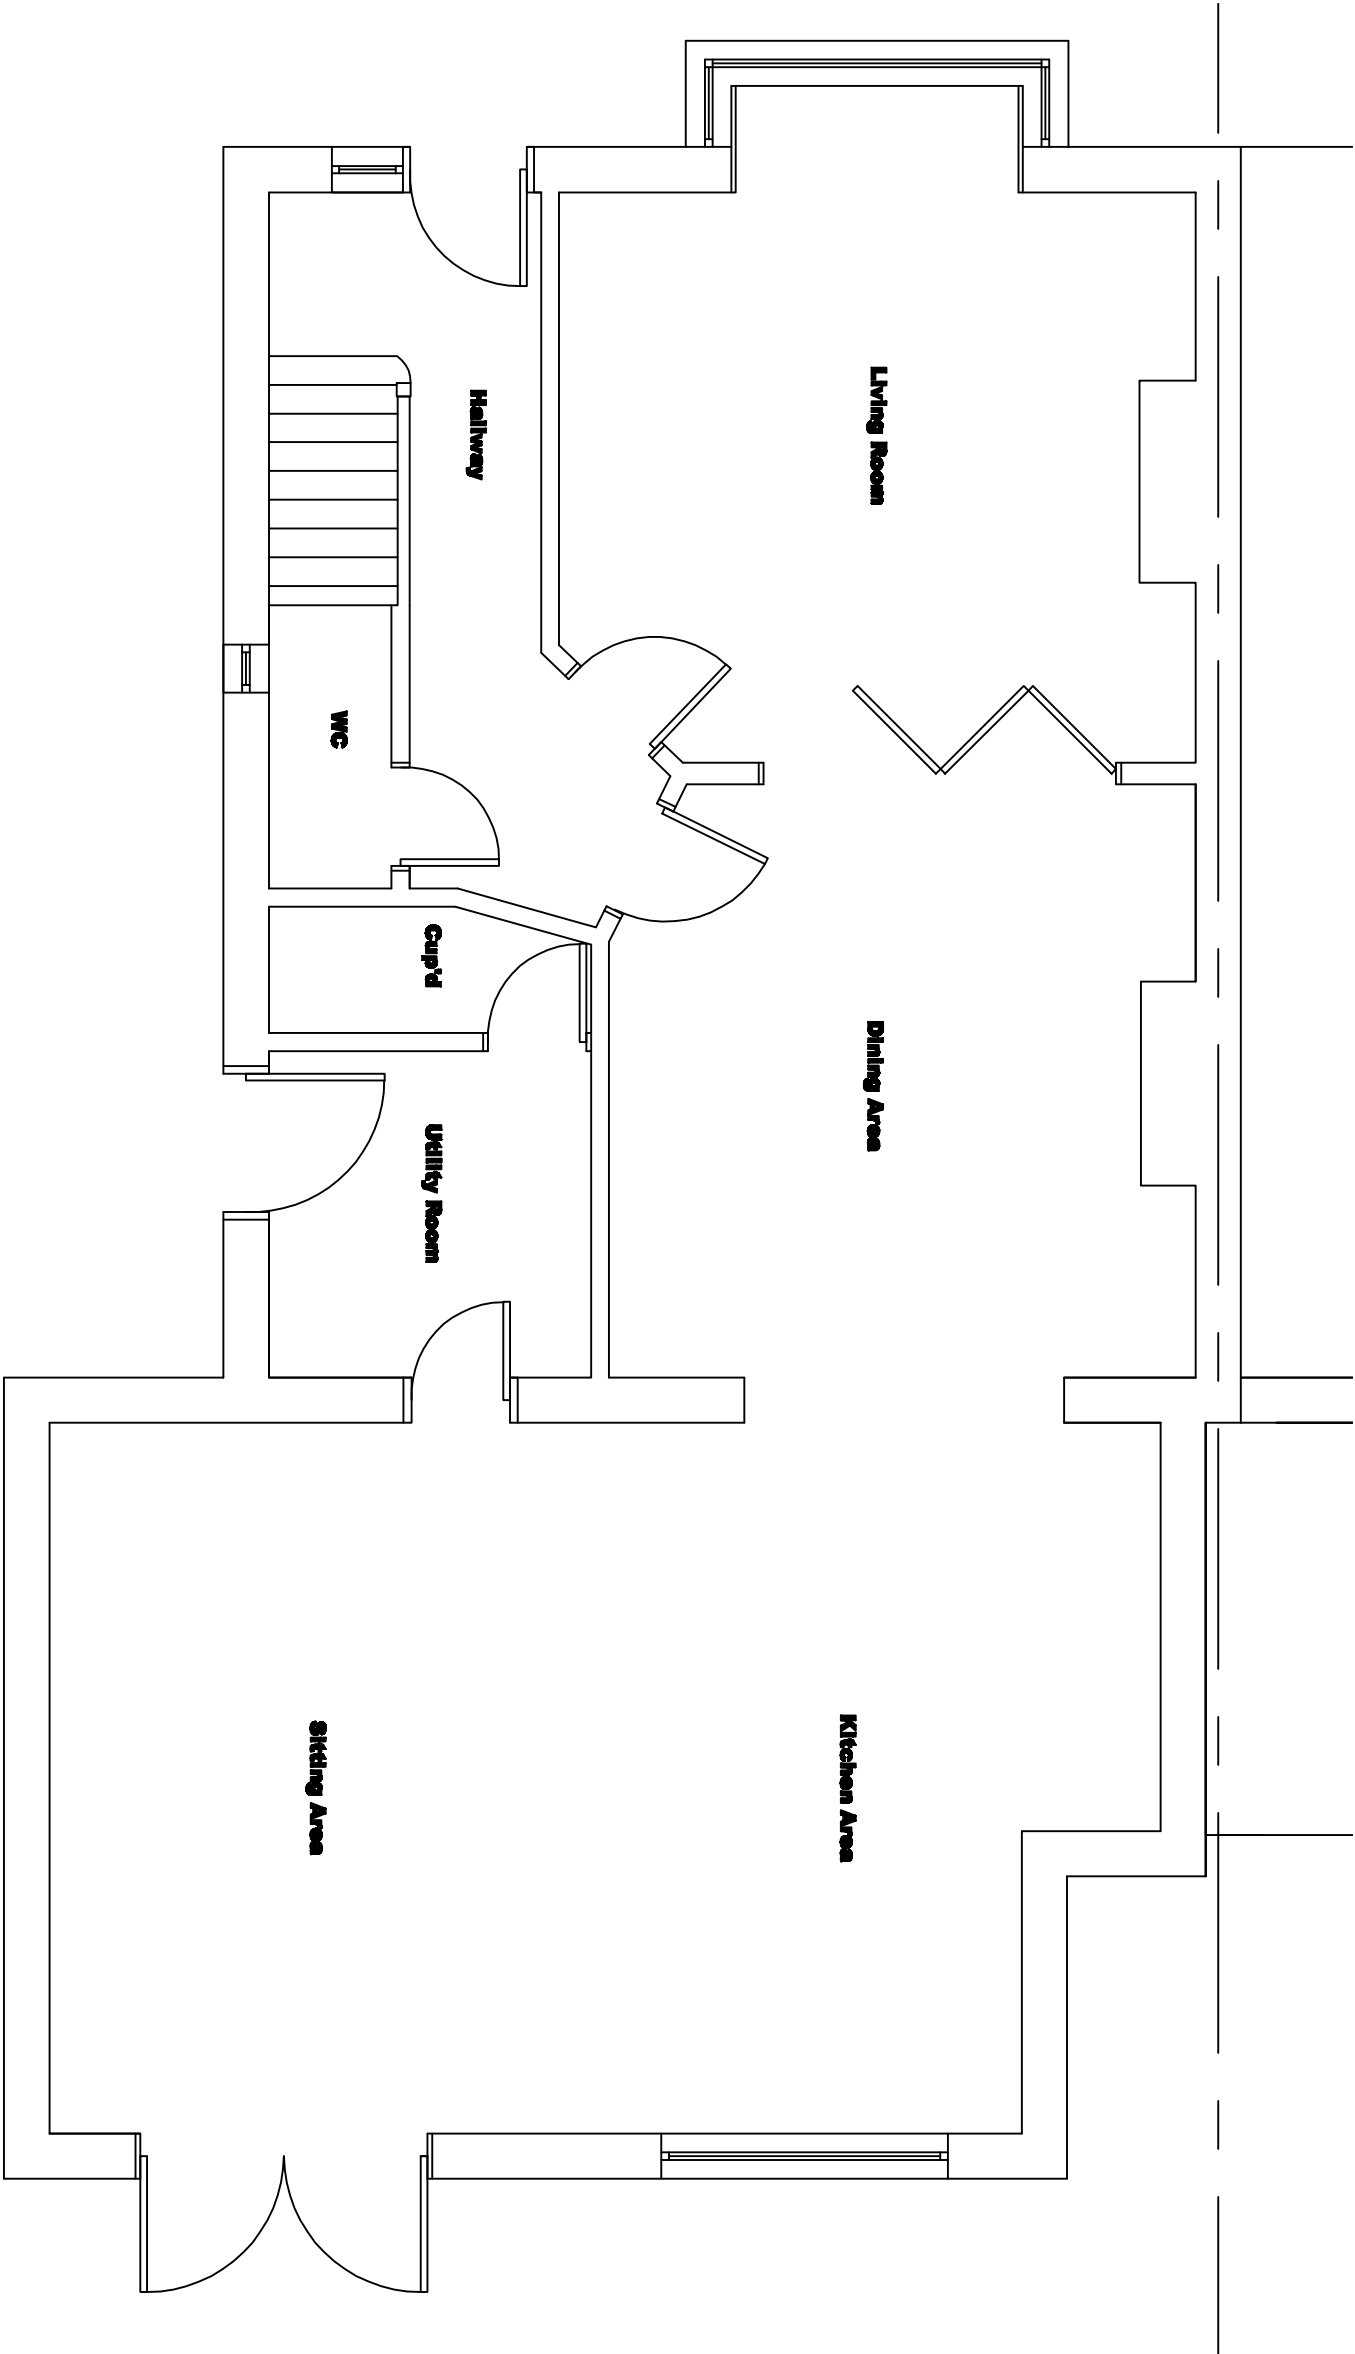

Scale 1:50 @ A3



Title:- Proposed Ground Floor Plan		
Scale:-	1:50 @ A3	
Date:-	22.12.22	Rev:- A

Project:- 68 London Road Witley Waterlooville PO7 5AG	Rev:- Description:- Date:-	10.05.23
---	----------------------------------	----------