




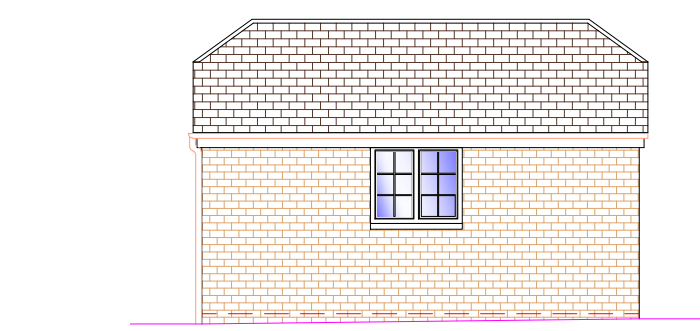


1 EXISTING SIDE ELEVATION
1:100

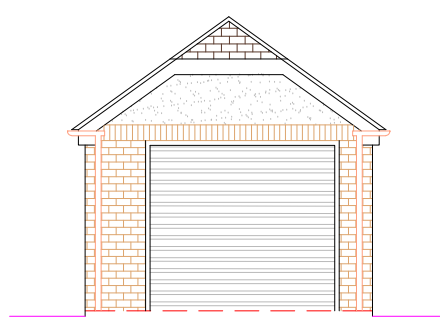


2 EXISTING FRONT ELEVATION
1:100

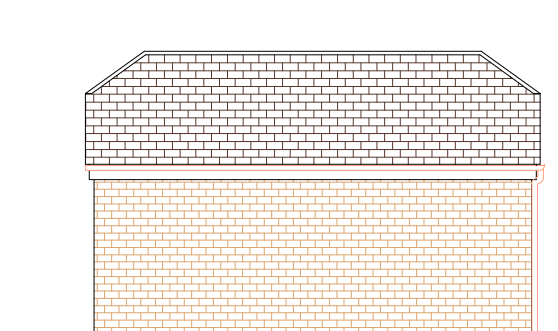


3 EXISTING SIDE ELEVATION
1:100

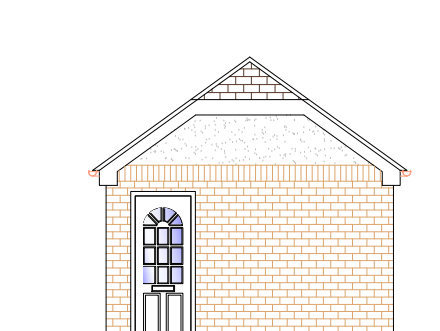

4 EXISTING REAR ELEVATION
1:100

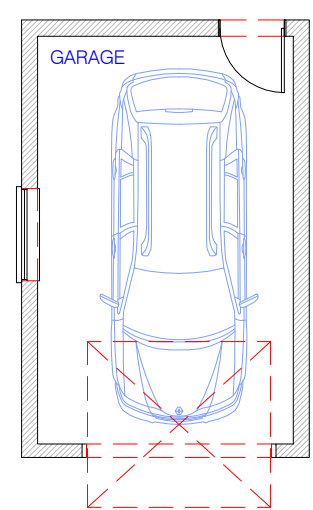


5 EXISTING GARAGE PLAN
1:100

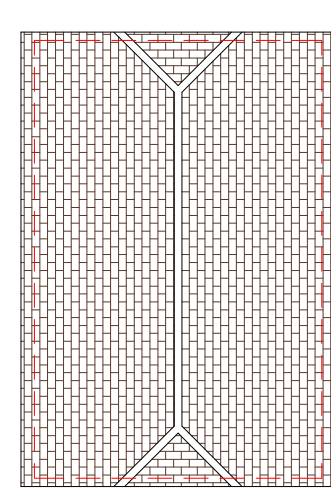


6 EXISTING ROOF PLAN
1:100




7 EXISTING STREET SCENE (FRONT)
1:100

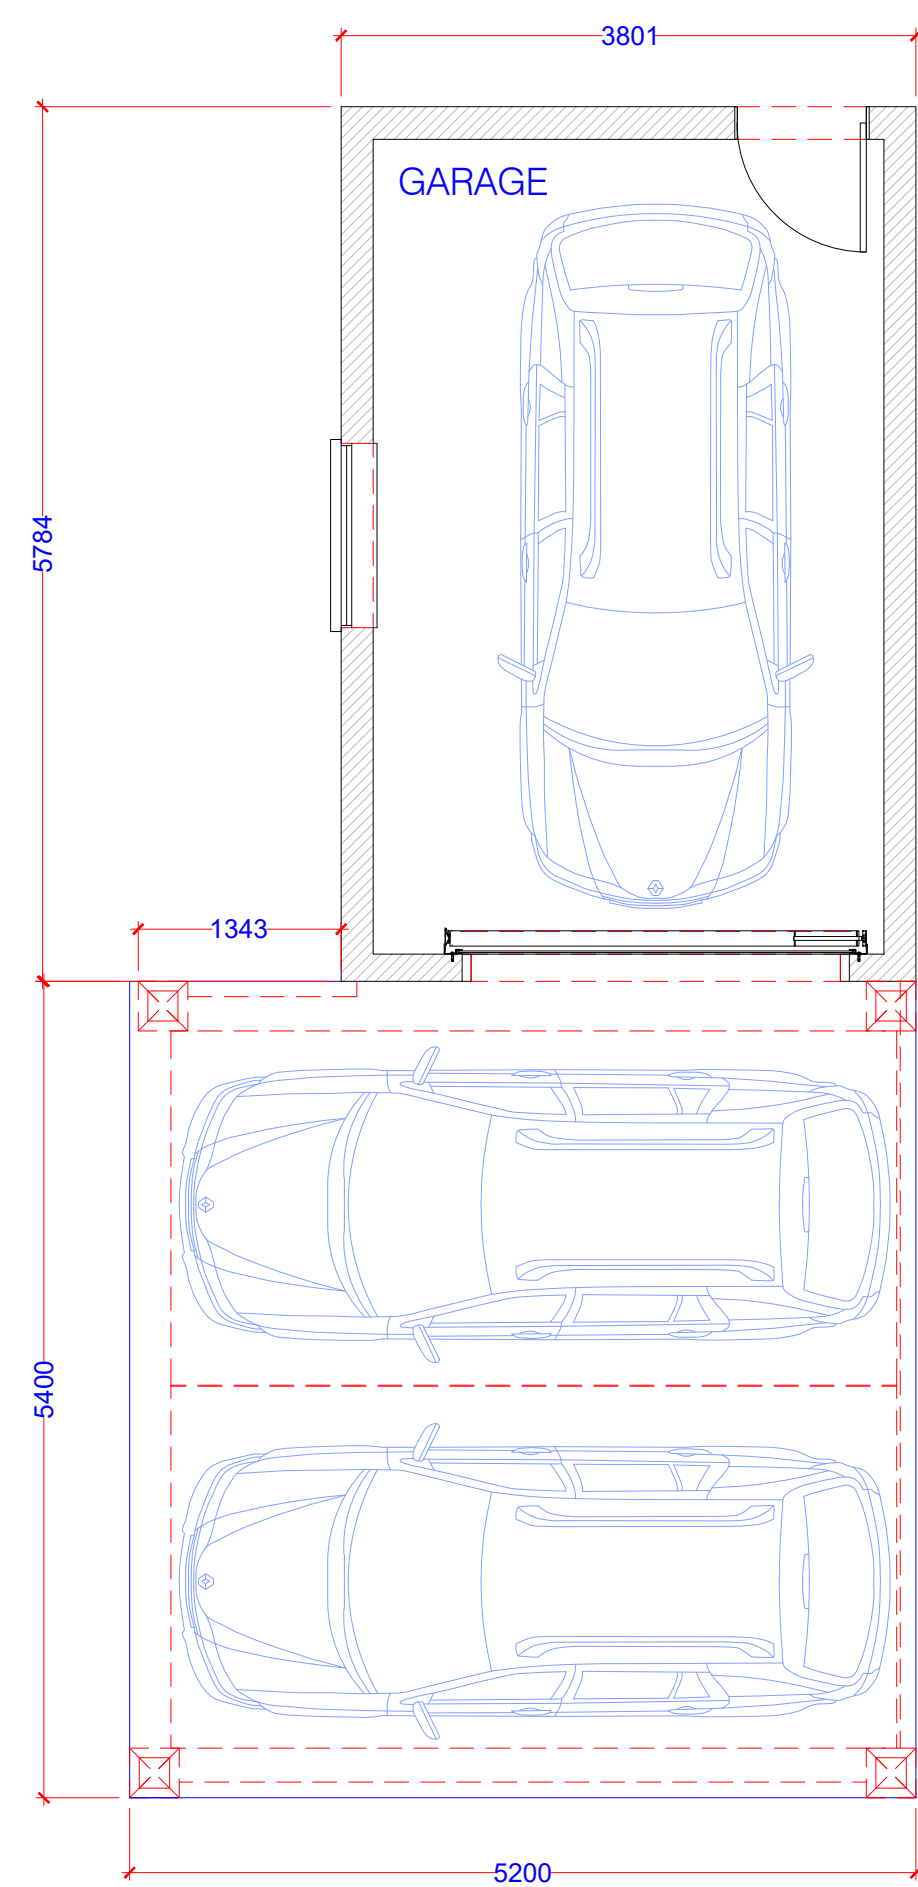


8 PROPOSED GARAGE PLAN
1:100

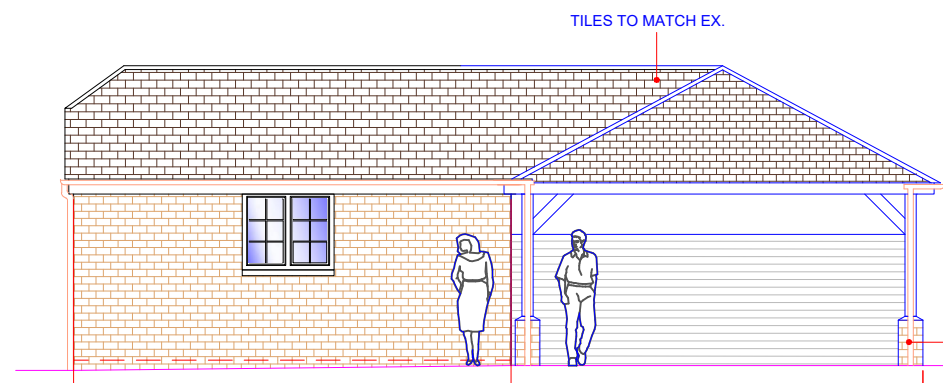


9 PROPOSED SIDE ELEVATION
1:100

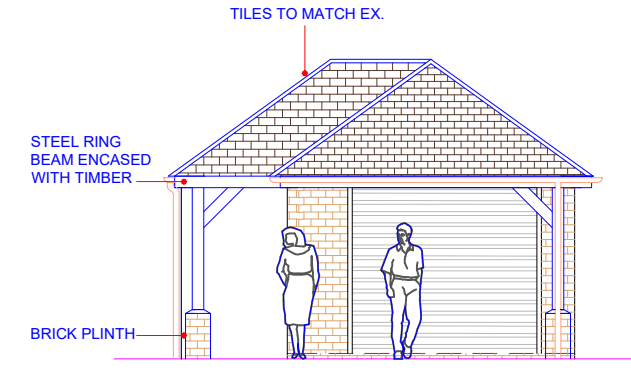


10 PROPOSED FRONT ELEVATION
1:100

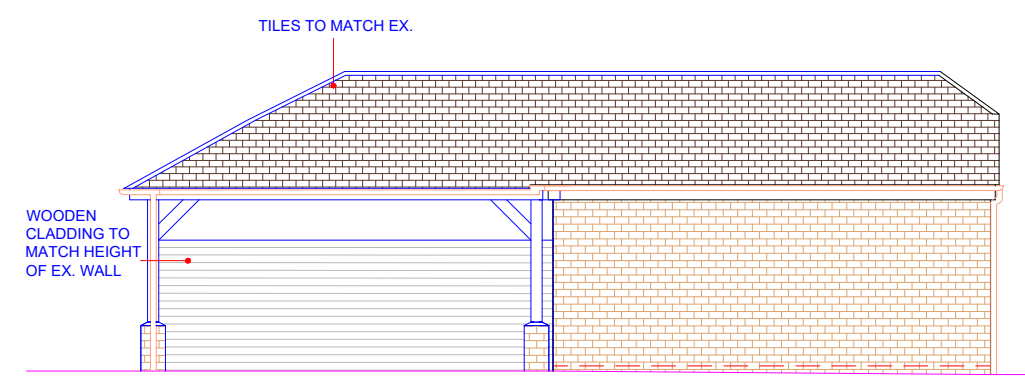

11 PROPOSED SIDE ELEVATION
1:100

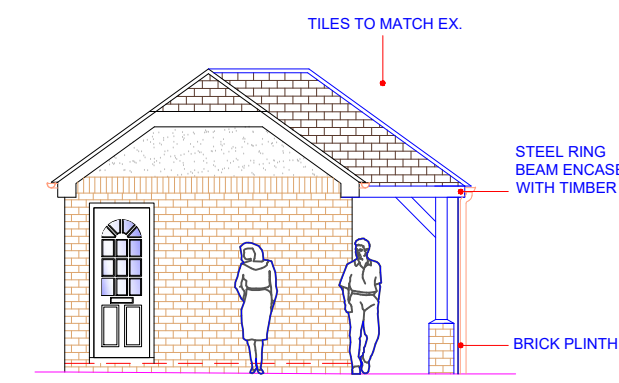

12 PROPOSED REAR ELEVATION
1:100

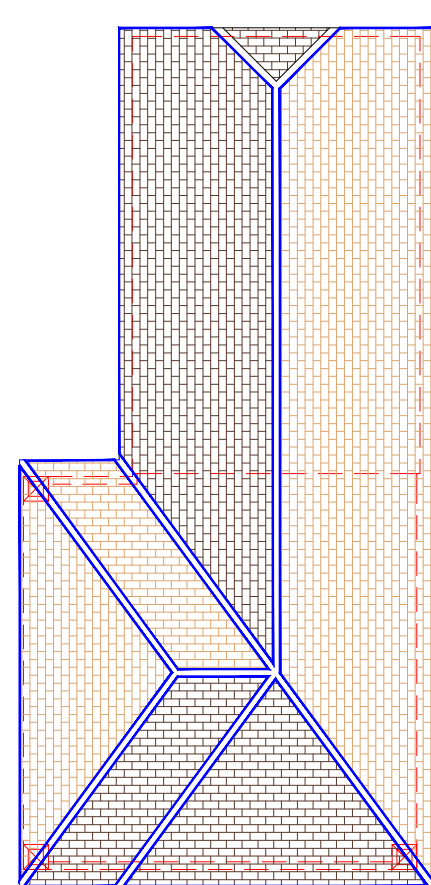

13 PROPOSED ROOF PLAN
1:100



14 PROPOSED STREET SCENE (FRONT)
1:100


15 PROPOSED SECTION (TYP.)
1:25

MODIFICATIONS	ISSUE:
TITLE CARPORT ADDED TO EXISTING GARAGE	

CUSTOMER
2 ELM ROAD, HAVANT, PO9 2SZ



DRAWING NO:	1 OF 1
WEST 01A	
SCALE:	VARIES:
DATE:	10.04.2023
REVISION:	A A1

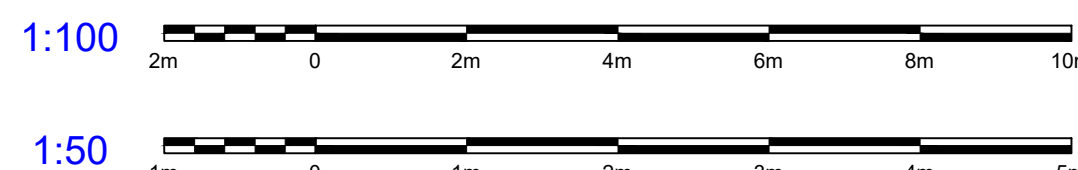

BRN 1 DENOTES ATTACHED BUILDING REGULATION NOTES
1 DENOTES ITEM No.

NOTE:
DRAWING:WEST/01A TO BE USED IN CONJUNCTION WITH ASSOCIATED BUILDING REGULATIONS NOTES WEST/BRN.
DIRECTIONAL NORTH ARROW SHOWN ON BLOCK & LOCATION PLANS WEST/BLP.

DETAILS AND DIMENSIONS OF ALL LEVELS OF PROPOSED PLANS TO BE CHECKED ON SITE BY APPOINTED CONTRACTOR PRIOR TO ANY COMMENCEMENT/ORDERING OF MATERIALS OF WORK, ANY QUERIES, VARIATIONS OR DISCREPANCIES DIRECTED TO CLIENT - DM DESIGNS ACCEPTS NO RESPONSIBILITY IN ANY PART ON DRAWINGS UNLESS OTHERWISE AGREED PRIOR.