



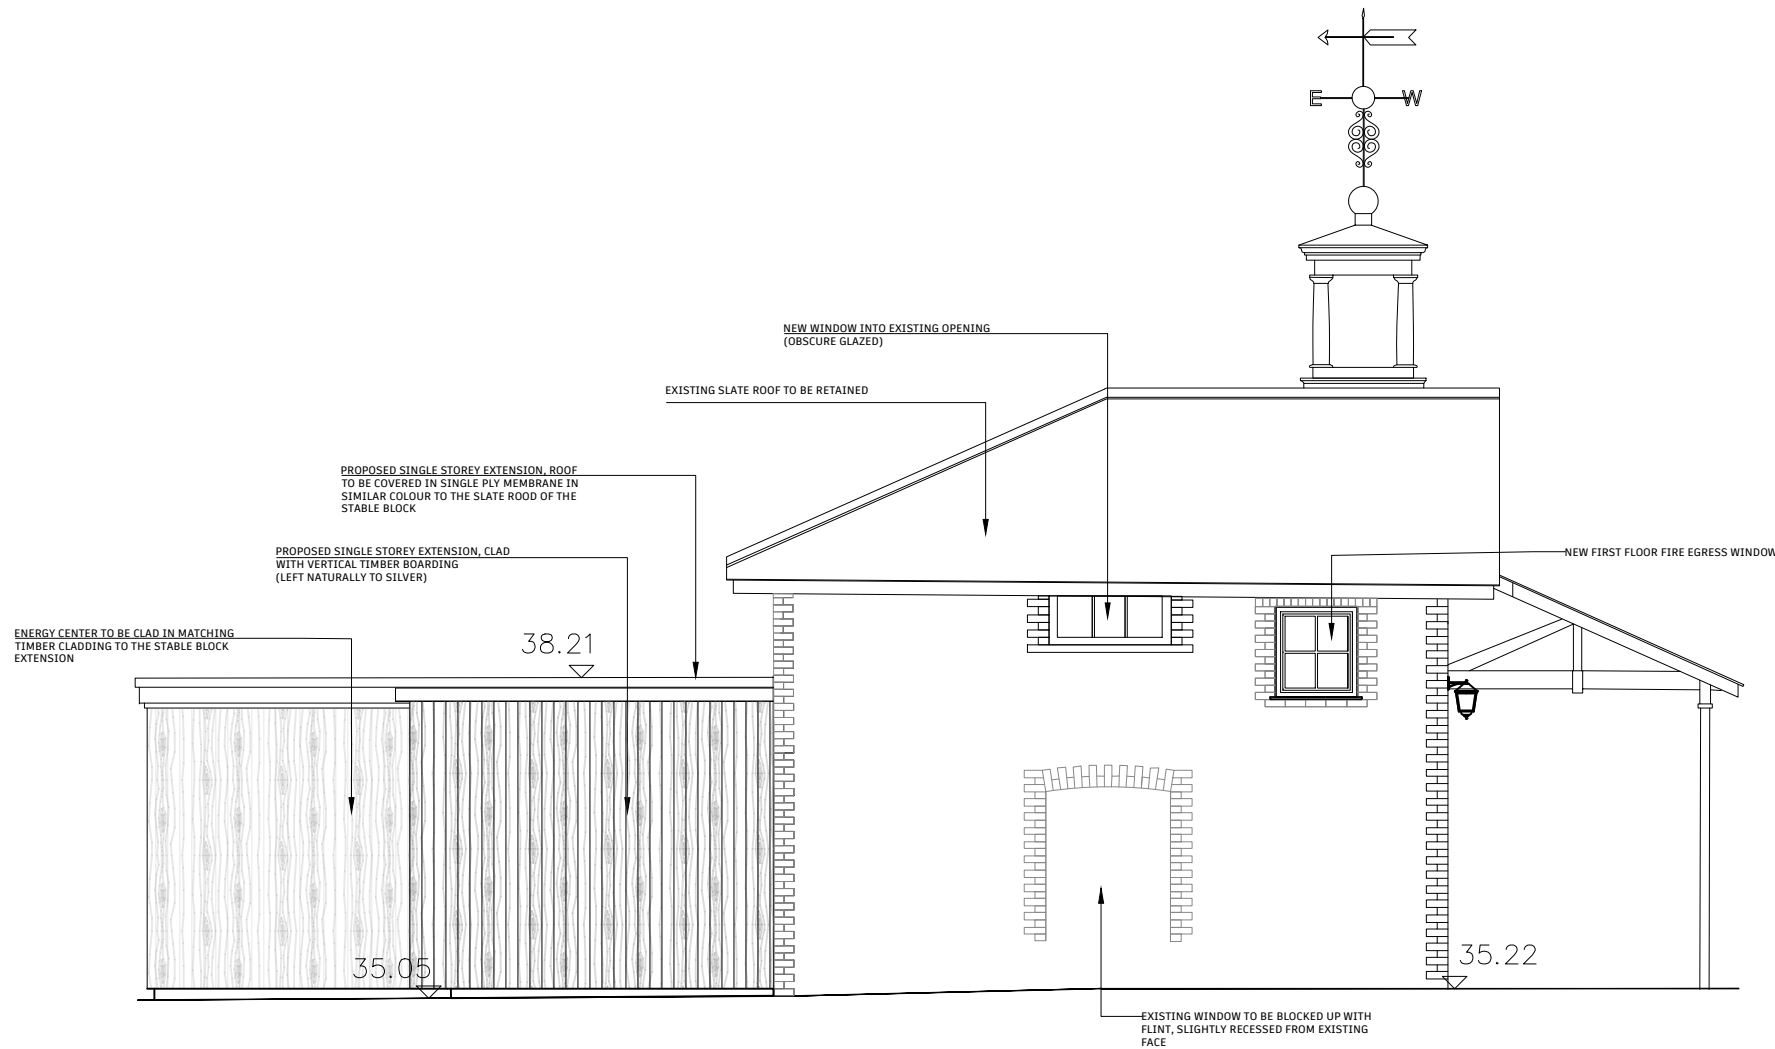


Stable Block
North Elevation
(Proposed)
Scale : 1:100 @ A1



Stable Block
West Elevation
(Proposed)
Scale : 1:100 @ A1

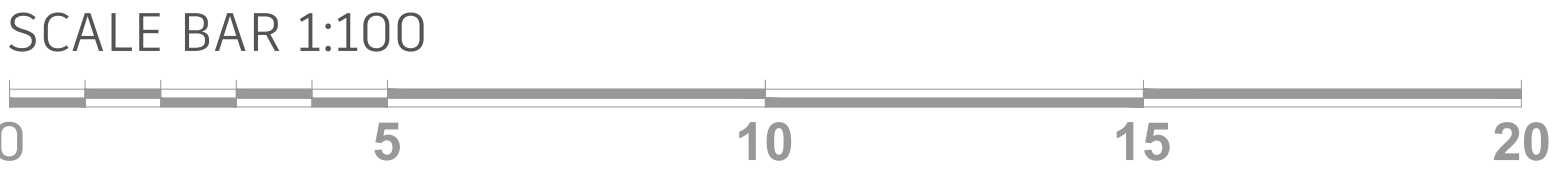

© FSL GROUP Property & Copyright. Use of drawings is not permitted nor can they be copied, duplicated or distributed without the consent of FSL Group. All designs are the sole property of FSL Group, and may not be used, transferred, or disclosed to a third party without the express permission of FSL Group. Electronic copies of this drawing are supplied for convenience only. No dimensions or other information should be used from the electronic copy.

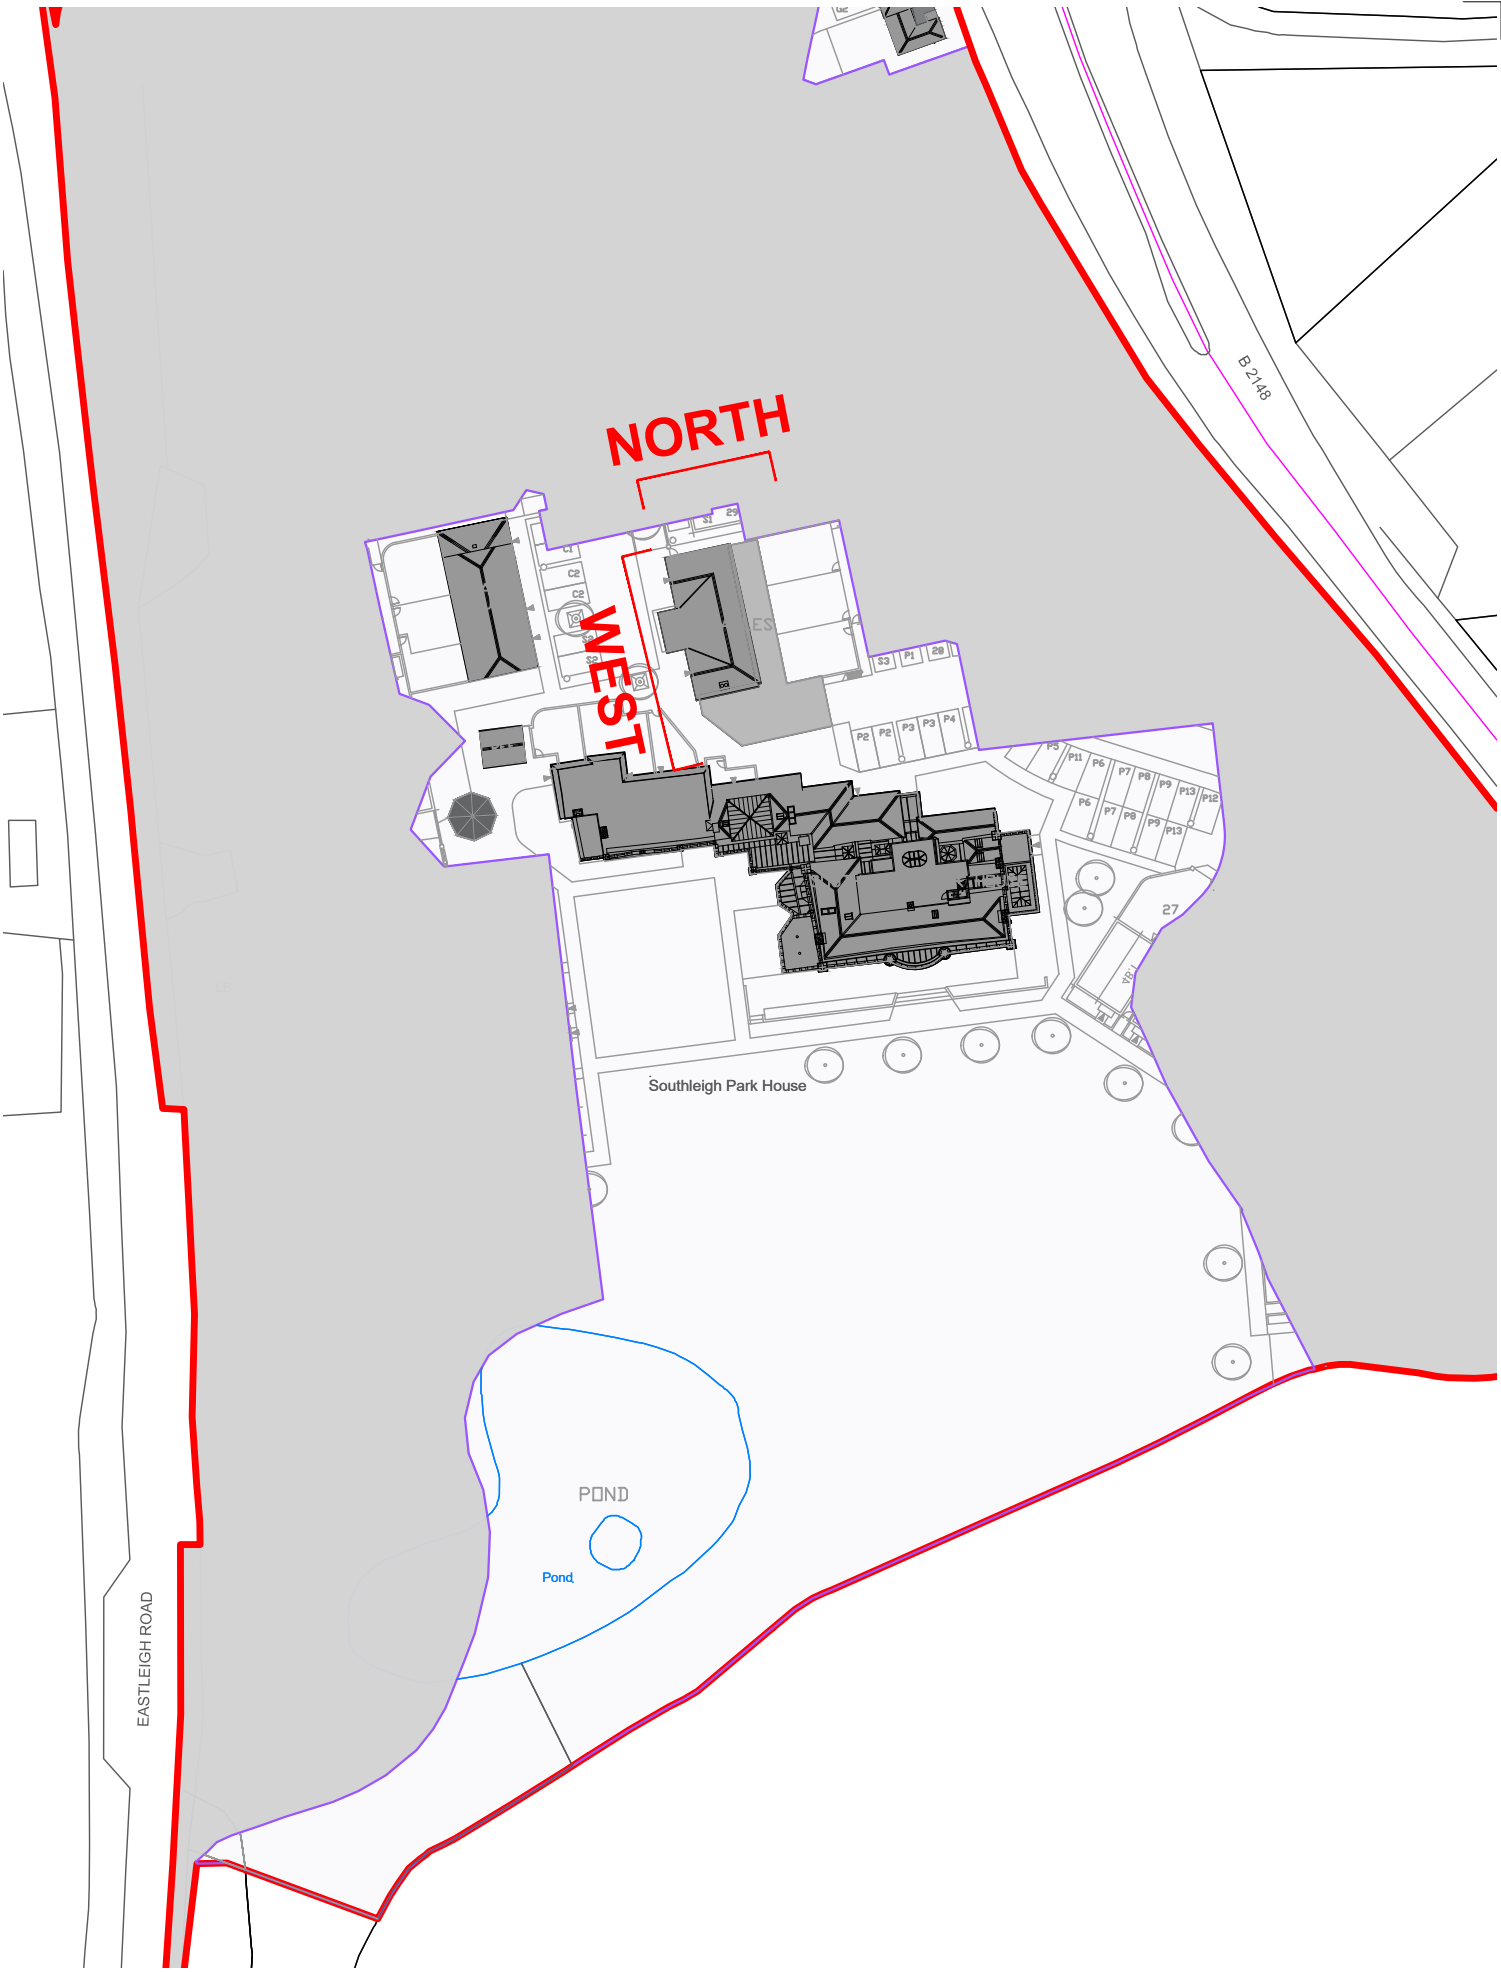

Key Plan
Scale : NTS @ A1

C	Minor amendments	HC	CMH	22.08.23
B	Conservation Alterations	CDM	CMH	21.08.23
Rev.	Up Issue	Drawn:	Checked:	Date:
Drawing Status:				
CONCEPT - TENDER - APPROVAL - CONTRACT - CONSTRUCTION - AS BUILT				
PLANNING				
Client:				
Site Address:				
Floor & Drawing:				
Former Stables (Proposed) North/West				
Conservation Alterations Elevations				
Drawing Number:				
28473 – STABLES–EXT–PR–NW C				
Project Number				
Building				
Drawing Code				
Revision				
Produced By:				
HJC				
Creation Date:				
19/11/20				
Scale:				
SCALE 1:100@A1				
Drawing Notes: Figured dimensions only are to be taken				
from this drawing – DO NOT SCALE. Contractors must verify				
all dimensions prior to construction and any discrepancies				
are to be reported.Design © FSL Group				