


Note:
Do not Scale from this Drawing (except for planning approval).
All dimensions are in millimetres and to be checked on site.
All Dimensions relating to subcontractors or suppliers work
must be checked and agreed between the main contractor and
the sub-contractors and suppliers.




EXISTING FRONT ELEVATION
SCALE 1:100

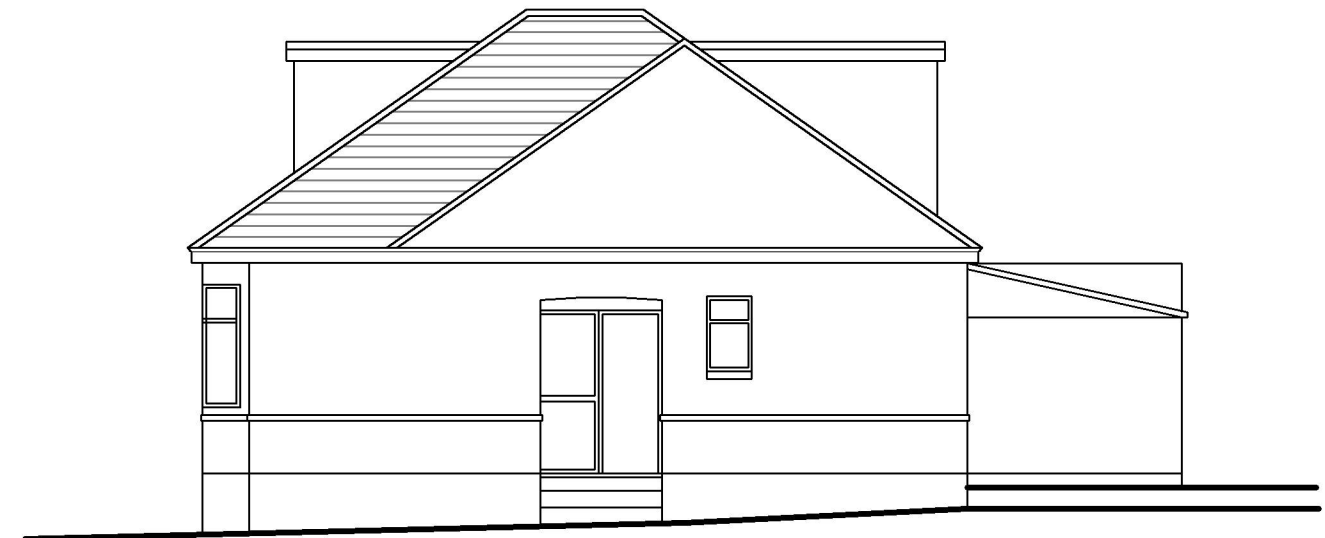

EXISTING SIDE ELEVATION
SCALE 1:100




EXISTING REAR ELEVATION
SCALE 1:100

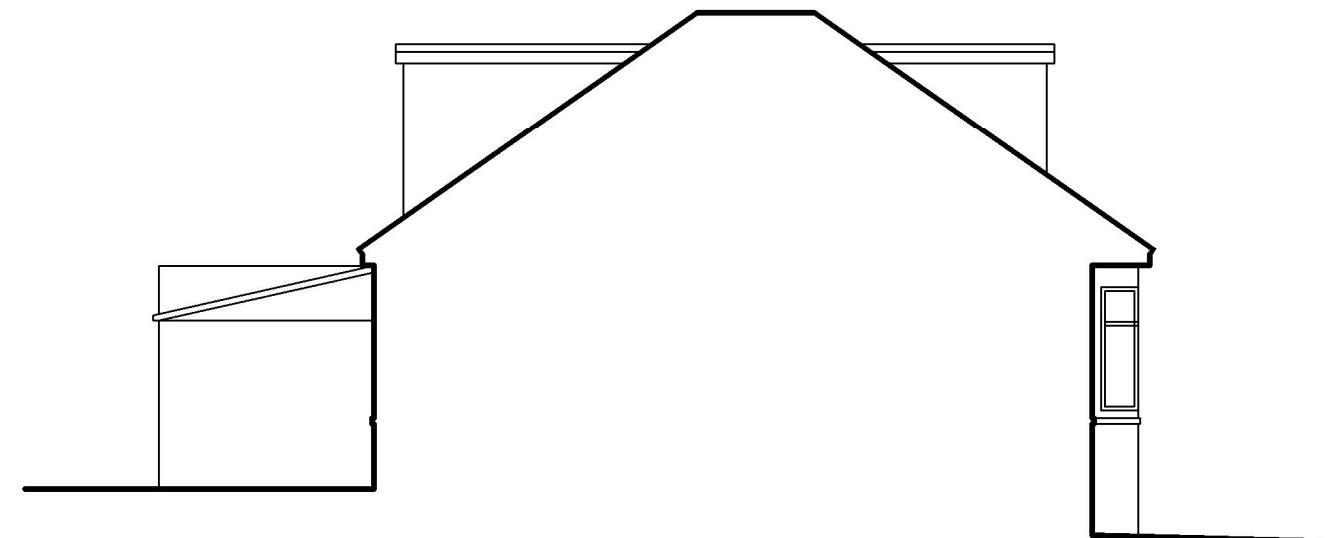


EXISTING SIDE ELEVATION
SCALE 1:100

SCALE BAR 1:50

 

SCALE BAR 1:100

 

DRAWING TITLE -		DATE -		SCALE -	
MEASURED SURVEY -		Feb 2023		1:100 @ A3	
EXISTING ELEVATIONS		DRN -	CHK -	DRAWING REF -	Rev
		gp	-	23225 EX102	A
CLIENT -					
Mr & Mrs Dowdeswell, 49 Lone Valley, Widley, Hants.					

grp architectural design

t. 07747 011252 e. gavin.page77@gmail.com

grp architectural design
t. 07747 011252 e. gavin.page77@gmail.com