



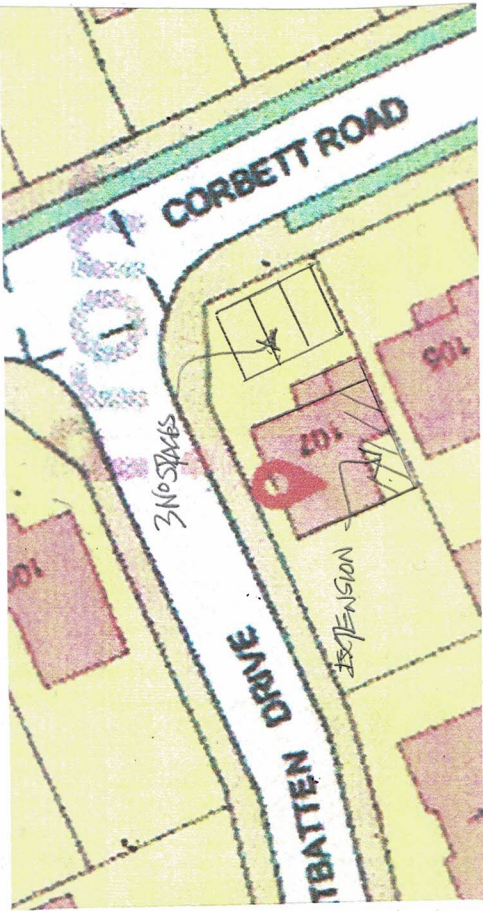


SITE PLAN Scale 1:500

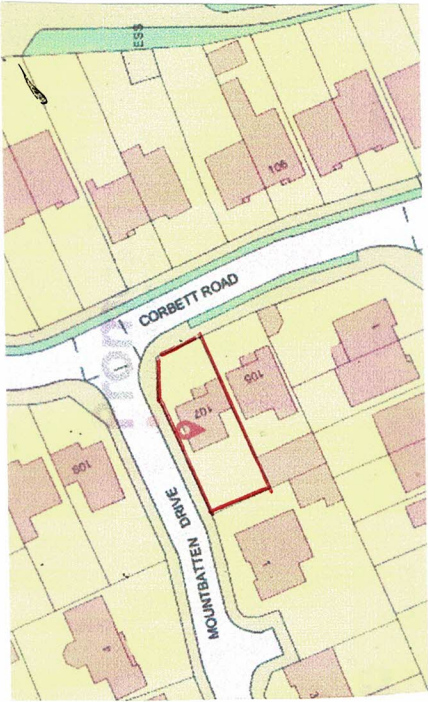


LOCATION PLAN

Scale 1:1250
OS LC 10005742

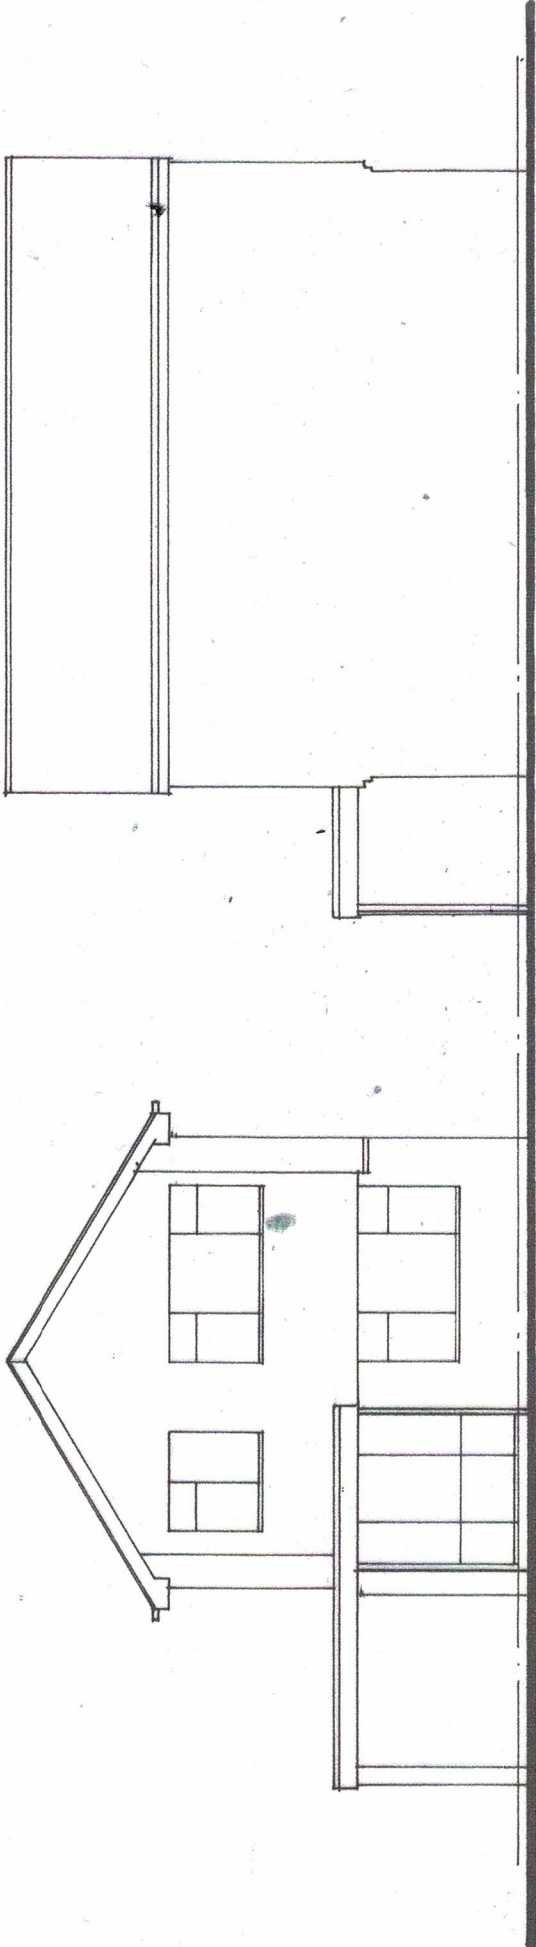



FRONT

SIDE

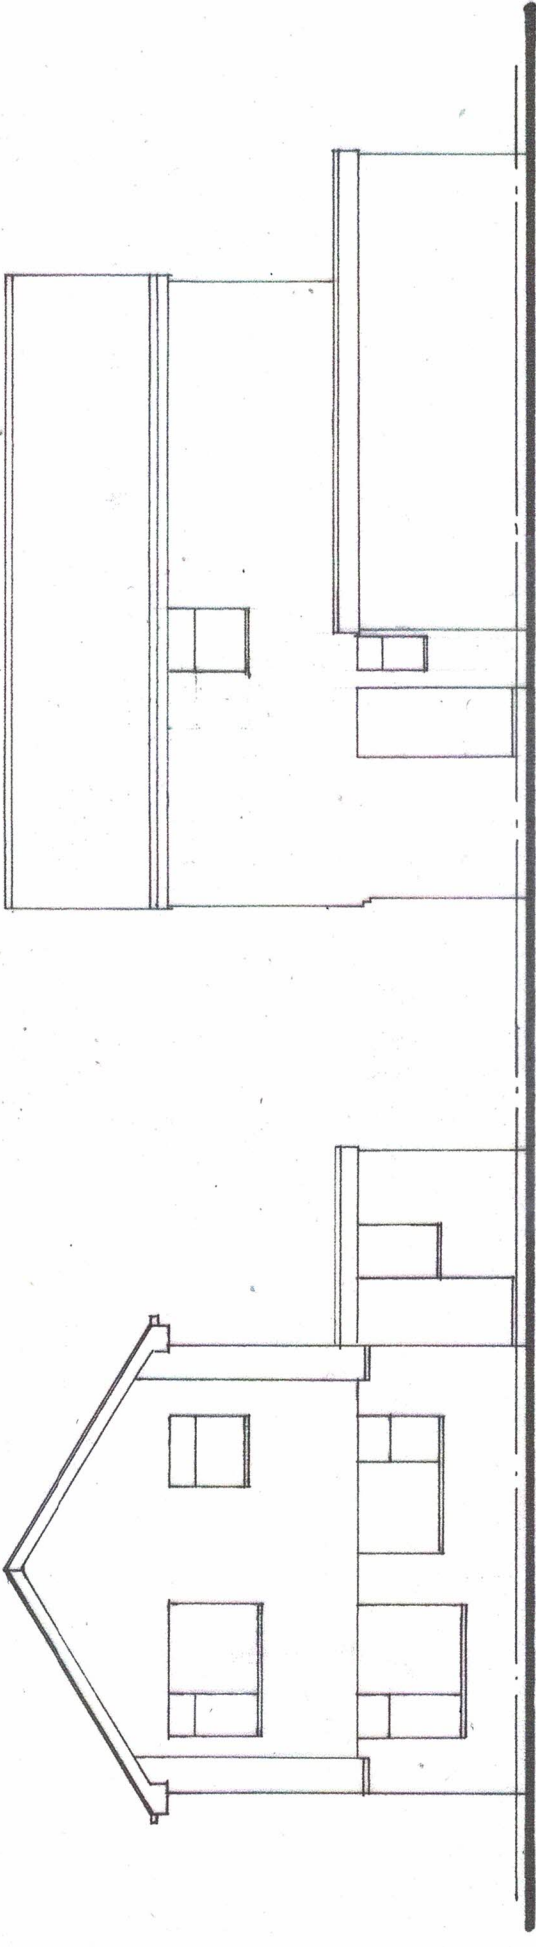

REAR

SIDE

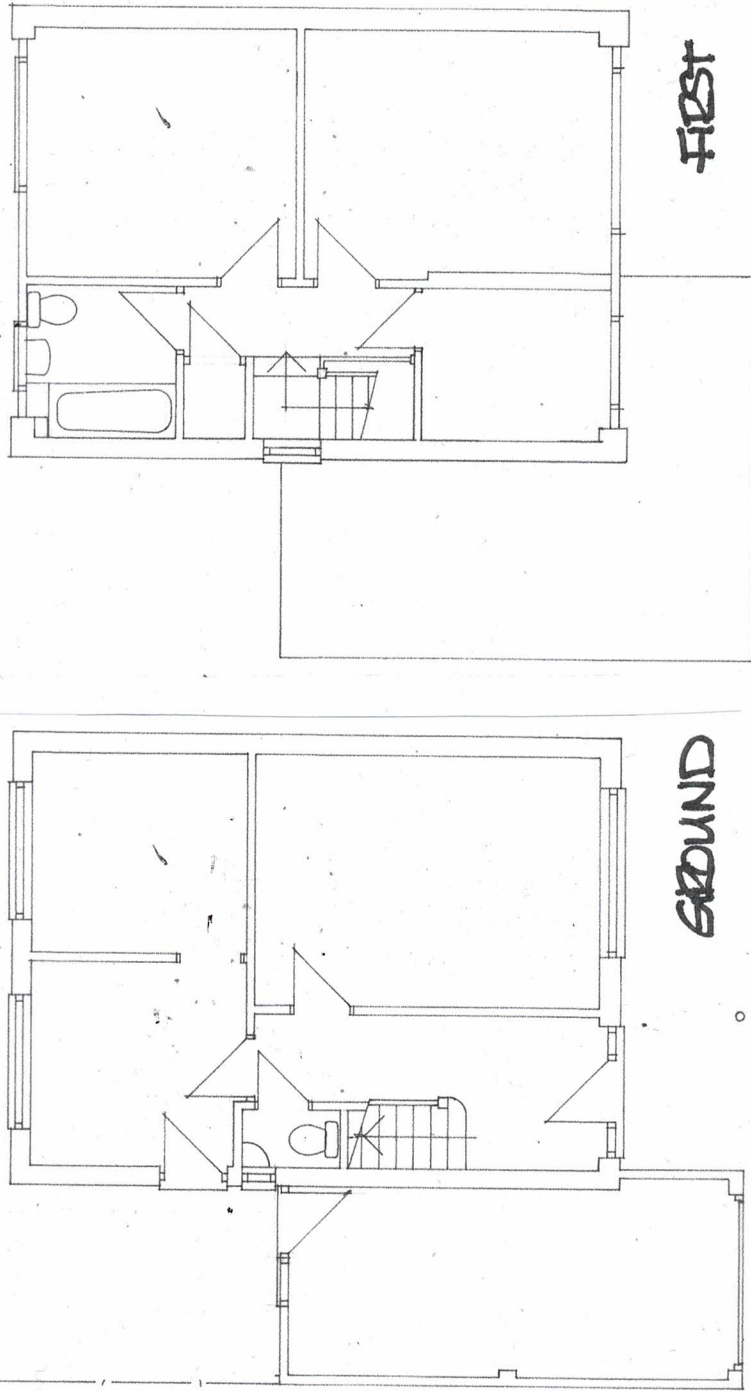 

GROUND

FIRST

A	107	107	107
DEREK TREAGUS ASSOCIATES ARCHITECTURAL SERVICES Tel: 07956 624094 Email: derek.treagus@gmail.com			
Project	SIDE EXTENSION AT 107 CORBETT ROAD, WATERLOOVILLE, HAMPSHIRE.		
Client	Mr & Mrs C Morrison		
Subject	Planning Drawing Existing Details		
Date:	Feb 2023	Scale: 1:100	
Rev:	A	Drg. No. 22/295/01	
• Copyright reserved. • All dimensions are to be site confirmed and should not be scaled unless for Planning purposes. • Verify all queries with the office.			