

Block A

- Block B

- ### Block C

- ## Block E

- Block F

-
- painted timber sash windows - white
 roof lights - white
 rain water pipes - dark grey
 former window surround - grey
 vanity edge timber cladding - dark stain
 fascia's & soffit's - white
- plot 6 plot 7 plot 8

north elevation

Block E

Block F



west (internal courtyard) elevation


Block D

Block C

Block E

Block A

elevations [A1 1:100]

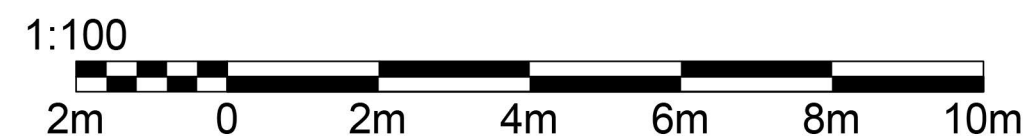

notes

this drawing is the copyright of the **pdp architecture llp** and must not be reproduced in whole or part or used for the execution of works without their permission.

all dimensions to be checked on site prior to commencement of construction works and the architect notified of any discrepancy.

figured dimensions are to be used in preference to scaled dimensions.

no deviation from this drawing will be permitted without prior consent of the architect.

all drawings are prepared subject to a full measured and structural survey of the buildings and site.

all structural work is subject to the appointment of a structural engineer to confirm and agree the structural proposals.

os promap licence no. 100020449.

health & safety:


exceptional risks involving specific methods of construction or exceptional maintenance issues can be found within the designers risk assessment.

scale width 50 mm @ a1 - 25 mm @ a3

[illegible]

client

PLANNING

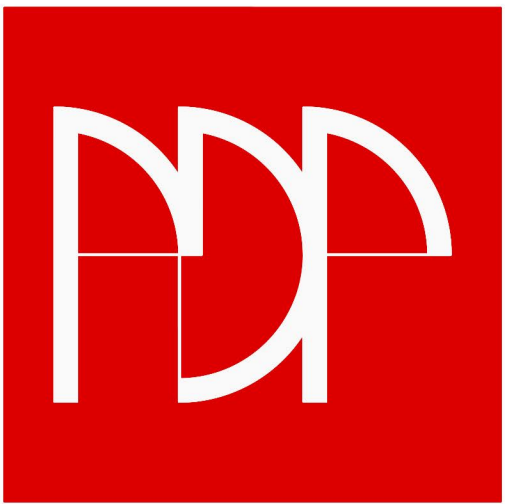

pdp architecture llp

chartered architects town planning
interior design consultants

2 beechworth road havant
hampshire po9 1ax
tel 023 9248 1100
fax 023 9247 5050

email pdp@pdp-architects.co.uk

www.pdp-architects.co.uk

project		Proposed Development Land at 11-15 South Street Havant, Hants	
detail		Proposed Elevations	
drawn MAS		checked JF	
date Sept 2022		status Planning	
a1 scale 1:100	a3 scale 1:200	28150-PD203	rev A