


This drawing may be scaled with reference to the scale bar for planning application purposes only. Do not scale for any other purpose, use only annotated dimensions. All dimensions are to be checked by parties using the drawing, and any errors or omissions are to be reported to James Potter Associates Ltd.

Rev.	Date	Note	Author	Checked
A	17/03/2023	Front of house design amended.	RH	JP

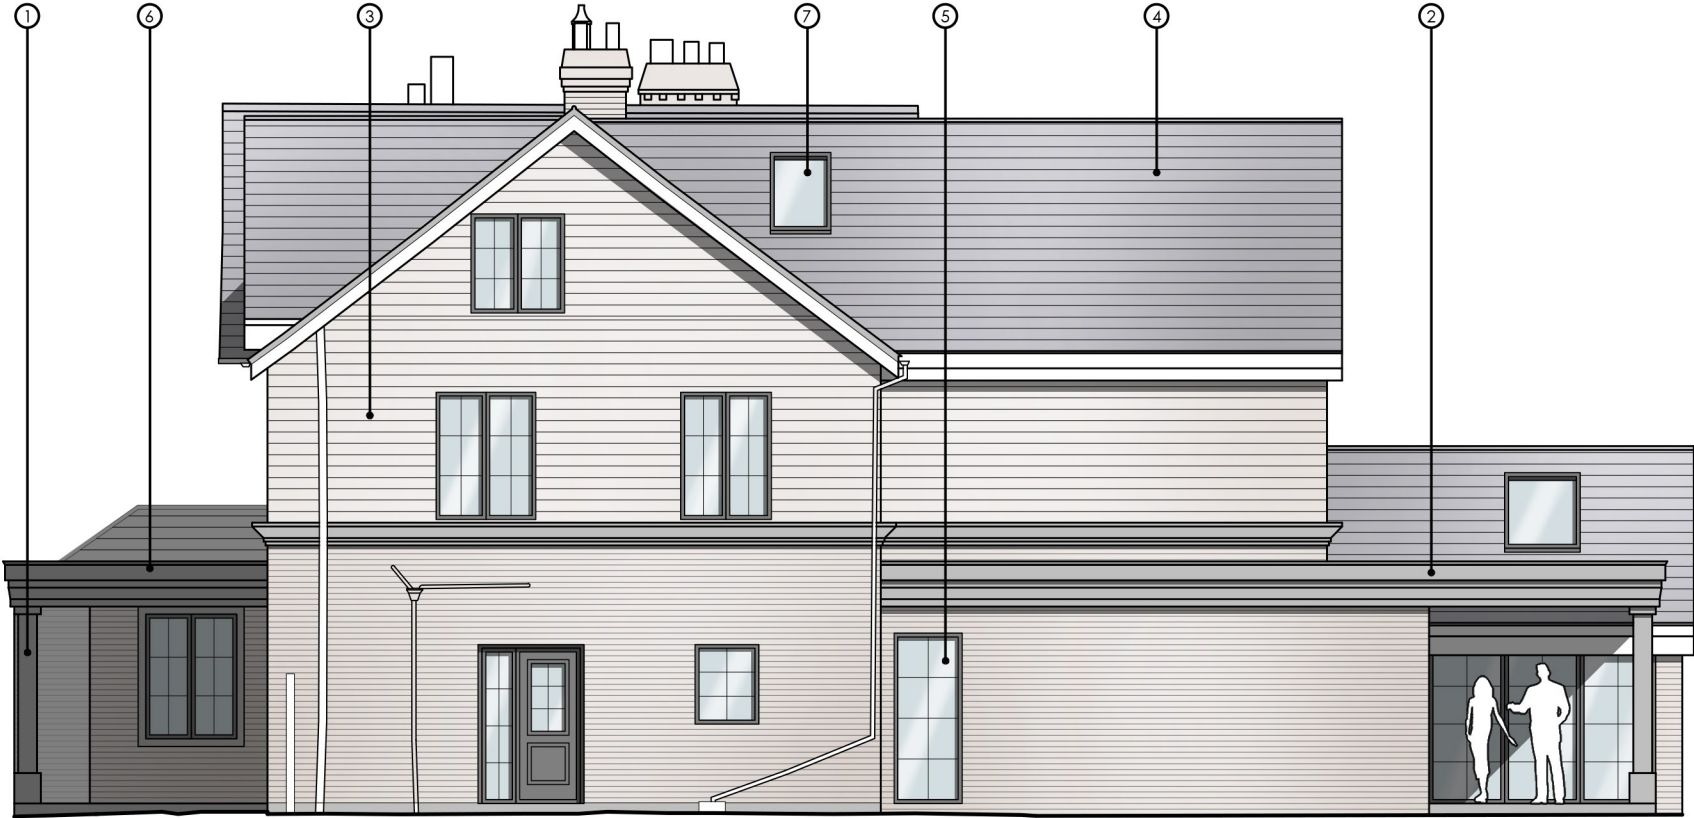


PROPOSED EAST ELEVATION



PROPOSED NORTH ELEVATION

MATERIALS KEY

1. STONE COLUMN (OR SIMILAR)
2. CORNICE DETAILING (OR SIMILAR)
3. OFF-WHITE WEATHERBOARDING (OR SIMILAR)
4. SLATE ROOF TILES
5. POWDER COATED ALUMINIUM GLAZING
6. OFF-WHITE PAINTED BRICK
7. ROOFLIGHT
8. GLAZED BALUSTRADE

 

Project	SINGLE/DOUBLE STOREY EXTENSIONS 1 BEACH ROAD EMSWORTH PO10 7JS					Drawing	PROPOSED ELEVATIONS 1			
						Job-Dwg Number	22032-PL-610		Rev.	A
Client	MR & MRS WARD					JPA JAMES POTTER ASSOCIATES www.jpa.design JPA - PORTSMOUTH 117 Highland Road, Southsea, Portsmouth, PO4 9DD t. +44(0)2394 002 897				
Status	PLANNING									
Scale	1:100		Sheet Size A3							
Author	RH	Checked	JP	Date	17/11/2022					