



1 North East Elevation
1 : 100




2 West Elevation
1 : 100



3 East Elevation
1 : 100



4 North Elevation
1 : 100

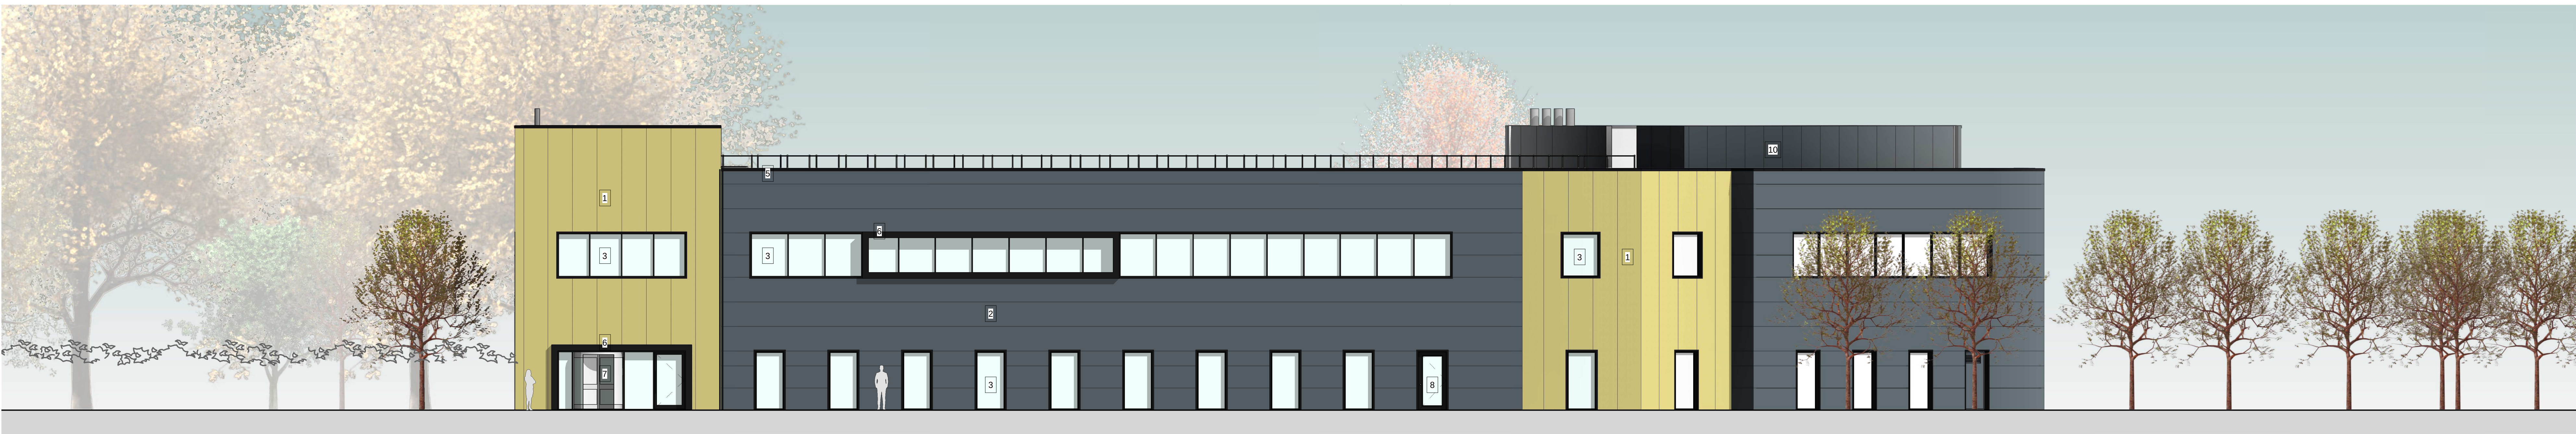


5 South Elevation
1 : 100



6 South East Elevation
1 : 100

NOTES
Reproduced from the Ordnance Survey map with the permission of the Controller of Her Majesty's Stationery Office, © Crown Copyright.
C A Cornish Architects Licence No. AR161859
Subject to Statutory Approvals
Landscaping TBC by Landscape Architect

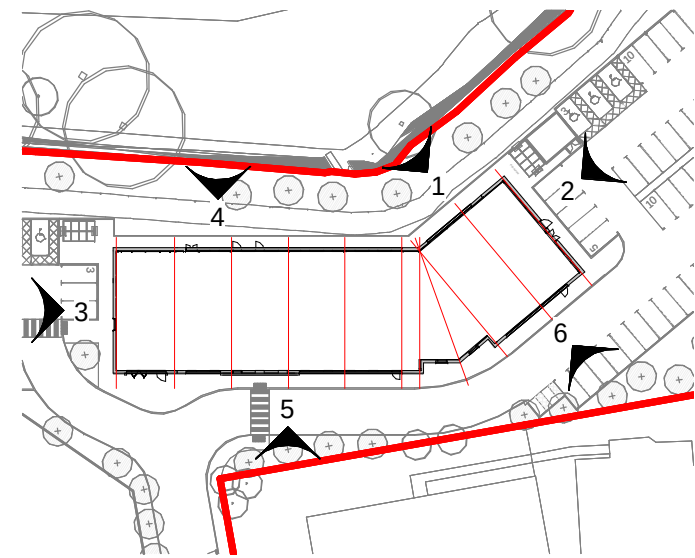

7 Site Key Plan
1 : 1000

- Key
- 1 Vertically laid composite wall cladding in Seren Gold
 - 2 Horizontally laid composite wall cladding in Anthracite RAL 7016
 - 3 PPC aluminium double glazed windows, frames in Black RAL 9005 with clear glass
 - 4 Steel escape door to match frames above in Black RAL 9005
 - 5 Aluminium coping in Black RAL 9005
 - 6 Aluminium cantilevered feature frame in Black RAL 9005
 - 7 Revolving entrance door
 - 8 Glazed escape door with steel frame in Black RAL 9005
 - 9 Steel escape door (louvered to plant room) to match cladding behind in Anthracite RAL 7016
 - 10 Vertically laid plant screening in Anthracite RAL 7016
 - 11 Louvers to match cladding in Anthracite RAL 7016

A Sheet title block updated RP 28.02.2023
Rev Description Chk Date

27 Greville Street
London, EC1N 8SU.

tel +44(0)20 7400 2120

enquiries@cornisharchitects.com
www.cornisharchitects.com

RIBA
Chartered Practice

cornish architects

Project Title:
SOLENT ROAD, HAVANT

Drawing Title:
OFFICE BUILDING FINISHES

Drawing Status:
PRELIMINARY

Scale:
0 1 metres 8

Drawn By: Scale: Date: Chk'd By:
RP 1:100 @ A0 06/11/2020 ED

Drawing No: Rev:
23002 - TP - 011 A

Copyright © Cornish Architects ©