




Location Plan


1:1250

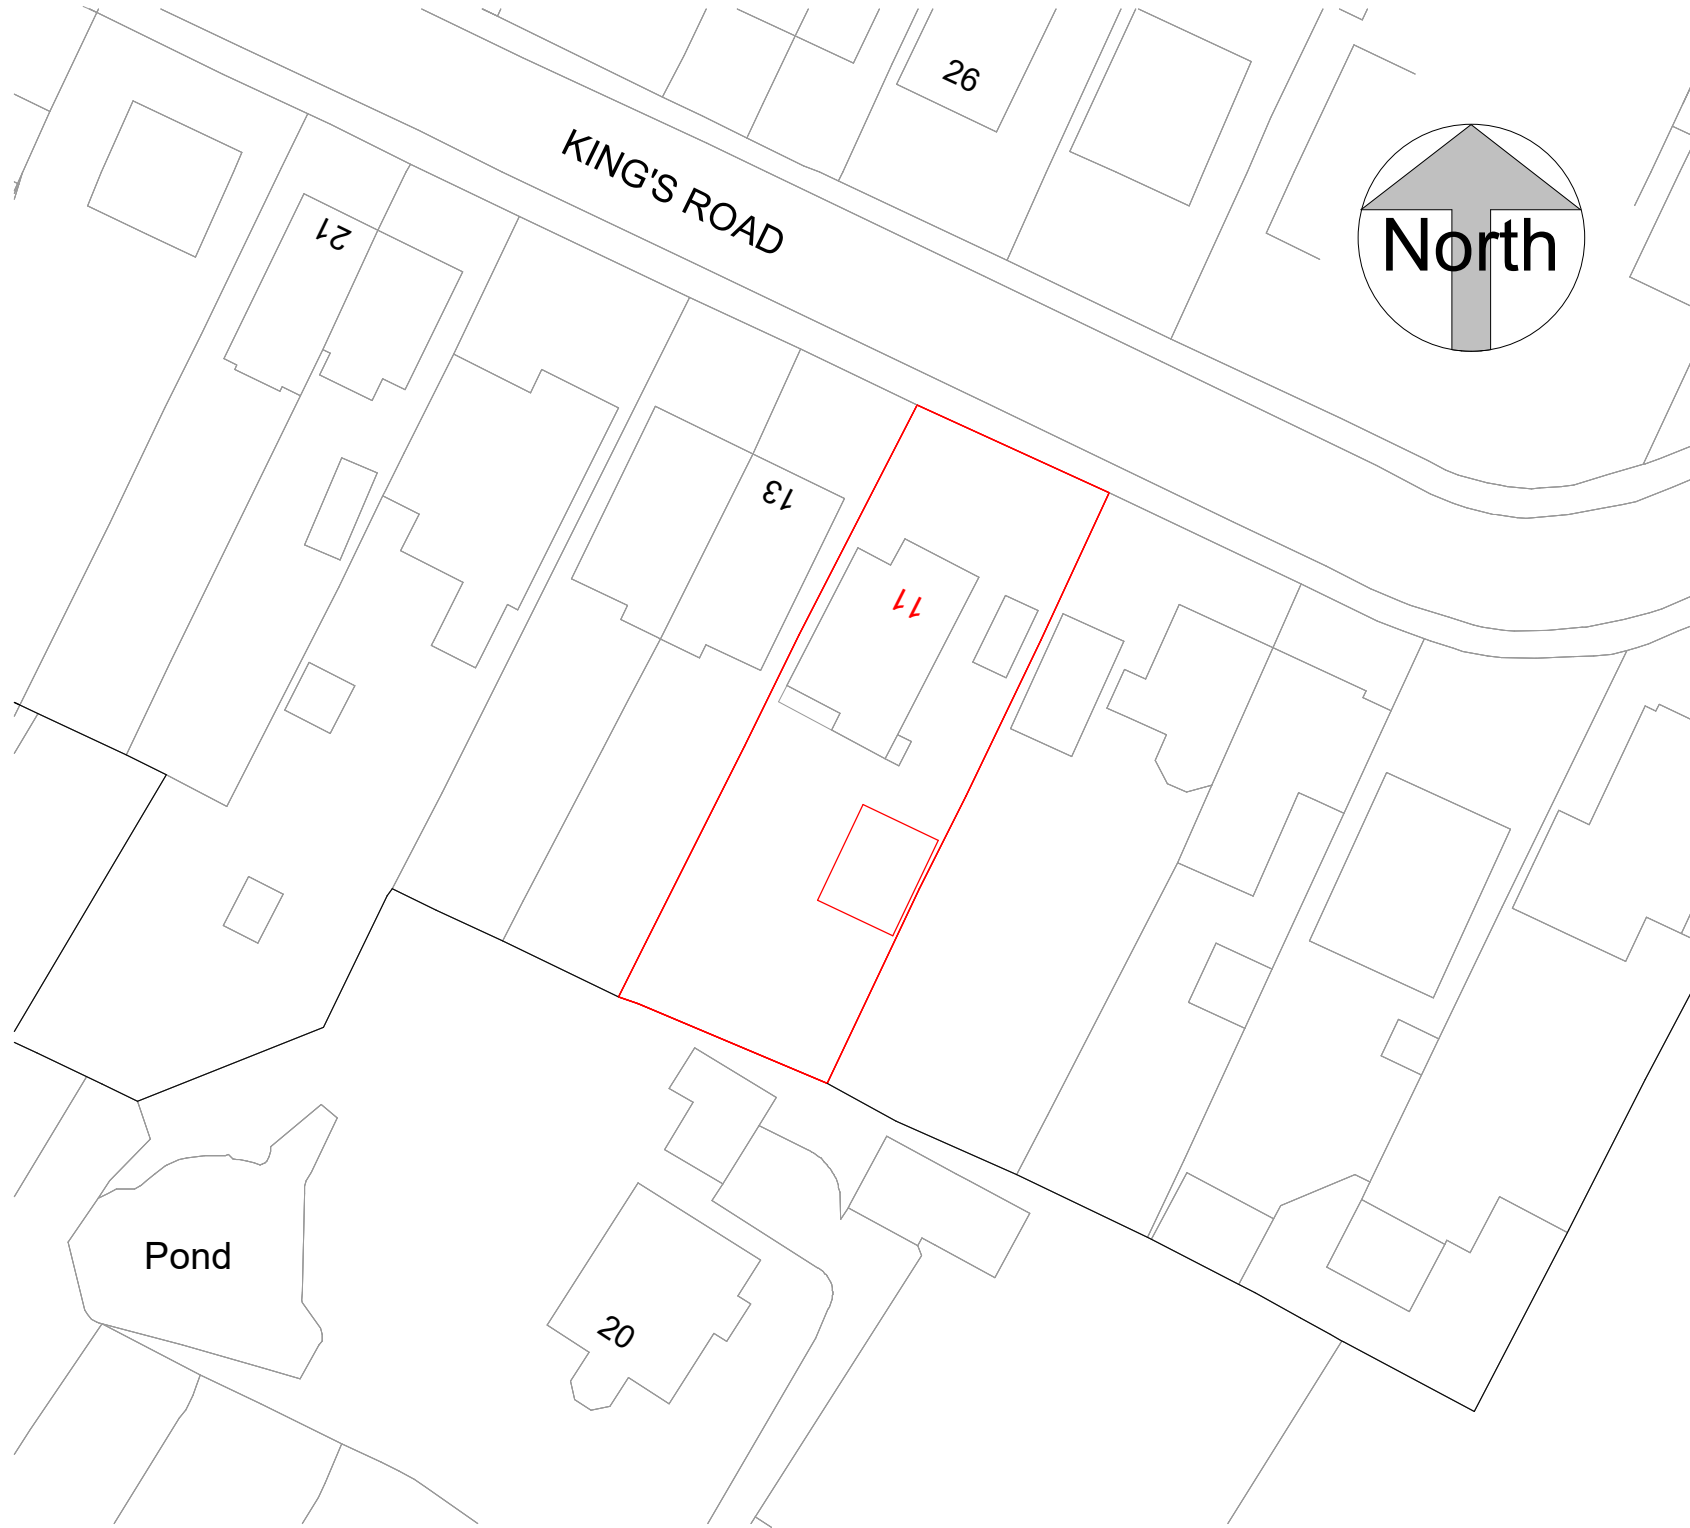

Block Plan

1:500

ReRequestAPIan
Map number: TQRQM23123104325982
Title: 11 Kings Road, Cowplain PO8 8UR
Map Produced for: Parkers Design
© Crown copyright and database rights 2023 OS 100042766

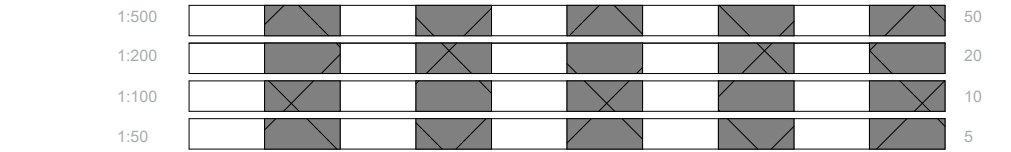

All measurement to be checked on site prior to any commenment

Parkers Design Limited - The Studio @ 90, PO9 2PR	www.pexd.co.uk - info@parkersdesign.com - 07776 008822
---	--

PROJECT	11 Kings Road Cowplain PO8 8UR		CLIENT				Nutbrown	
			Date	Issue Date		Scale (@ A3)	As indicated	
SHEET	Site Plan		Drawn by	SW	DRAWING NUMBER			REV
			Checked by	SR	P 0			