




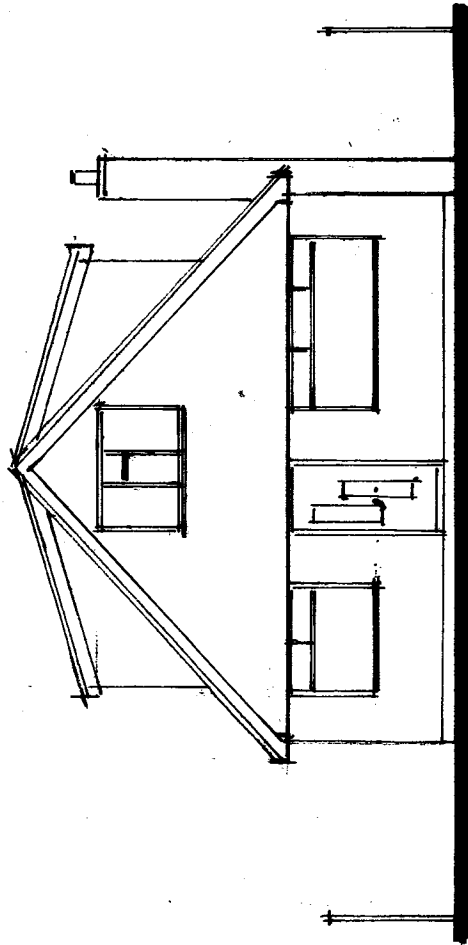


Proposed South Elevation.

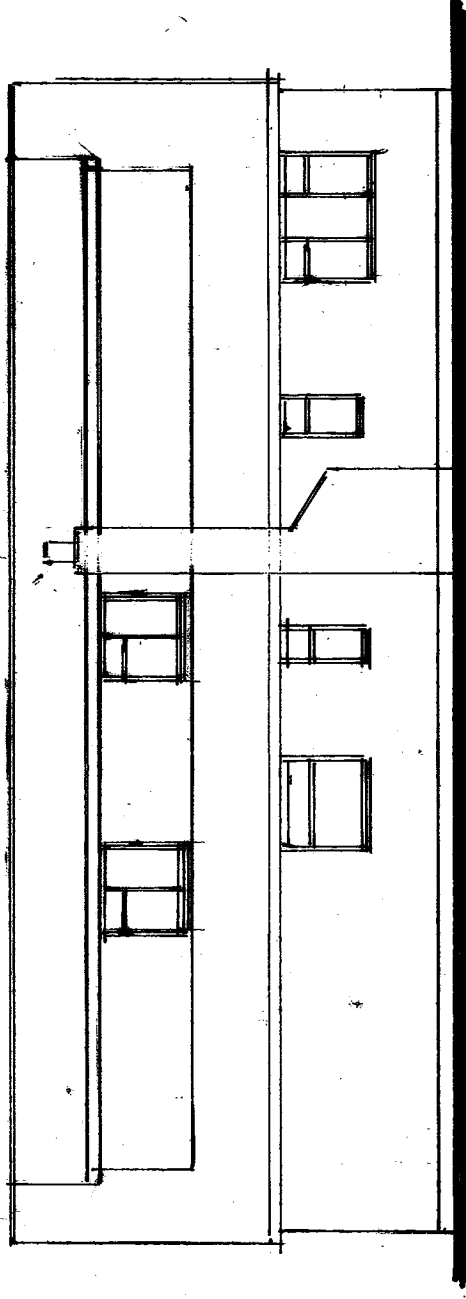


Proposed East Elevation.

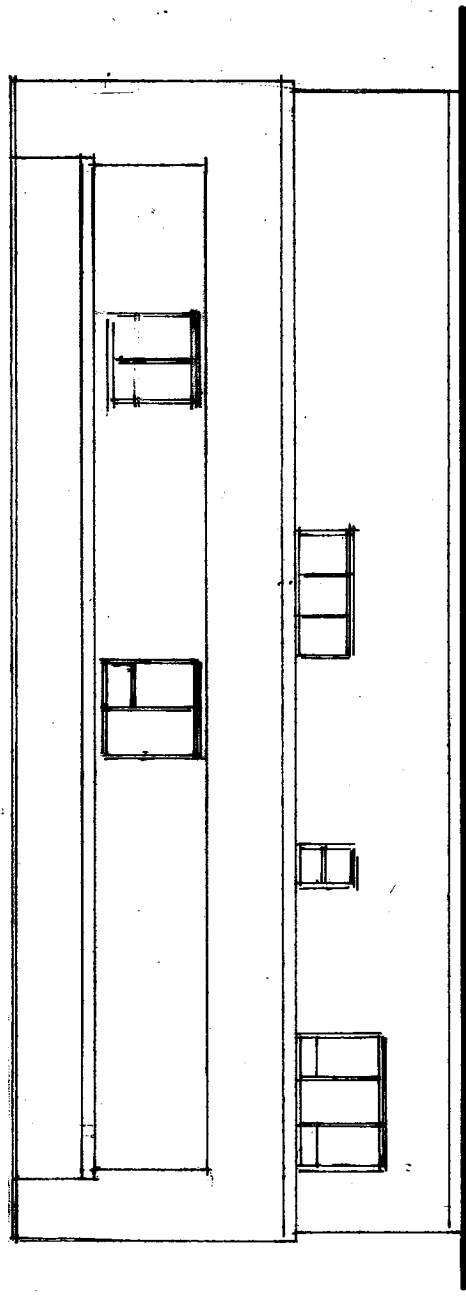

Proposed West Elevation.

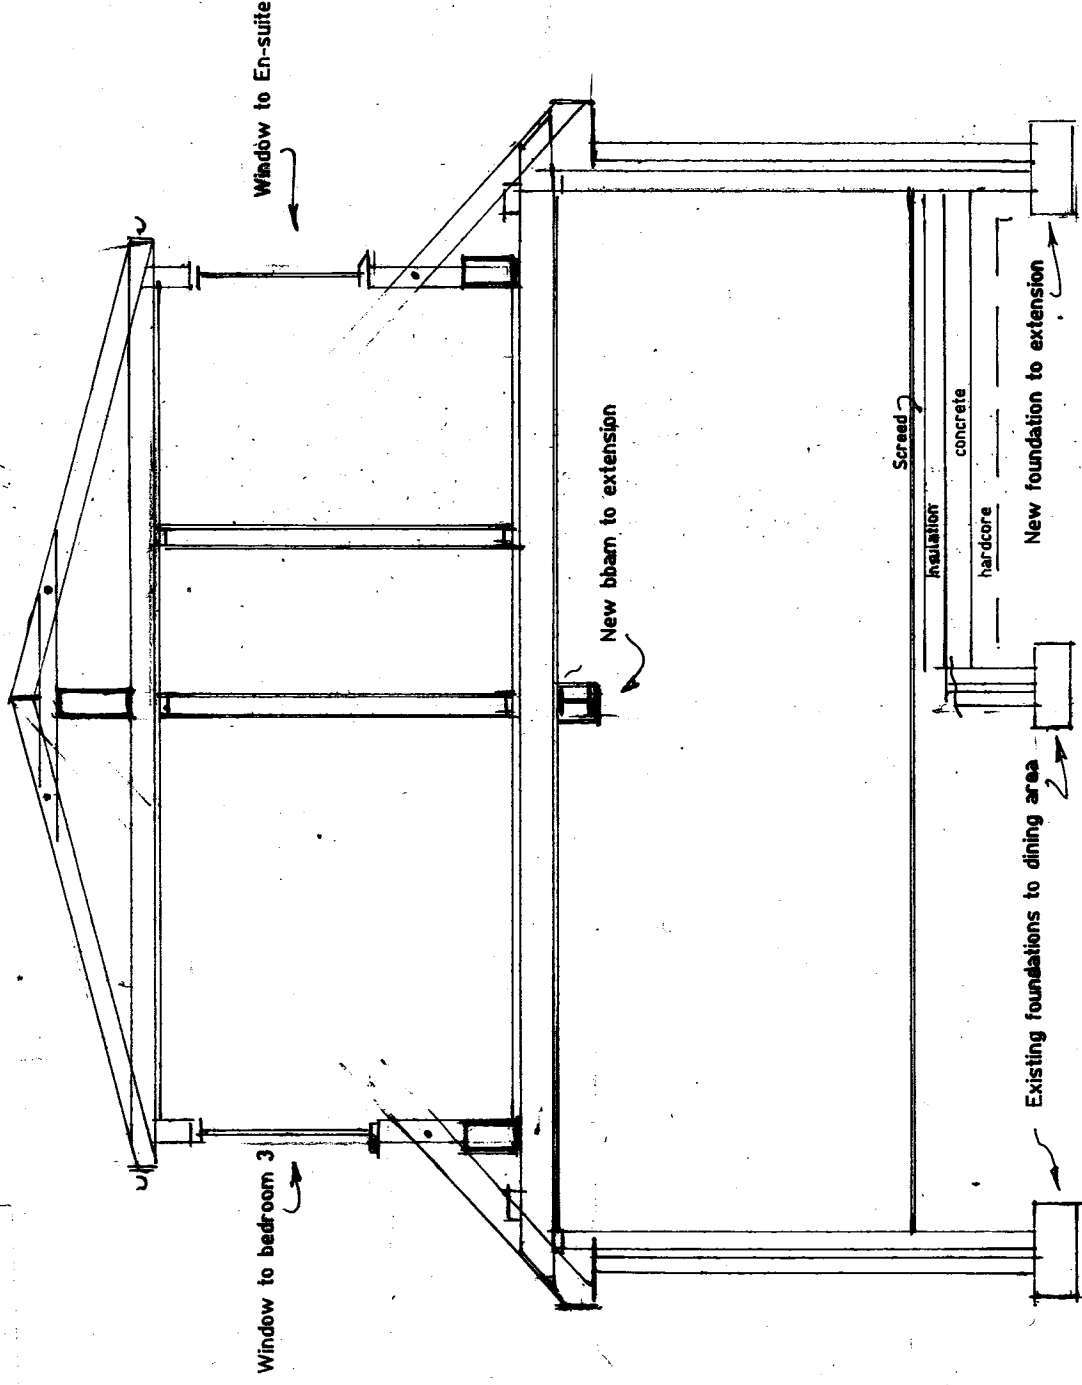

Section - Ground floor through rear extension & first floor through bedroom 3 & en-suite.

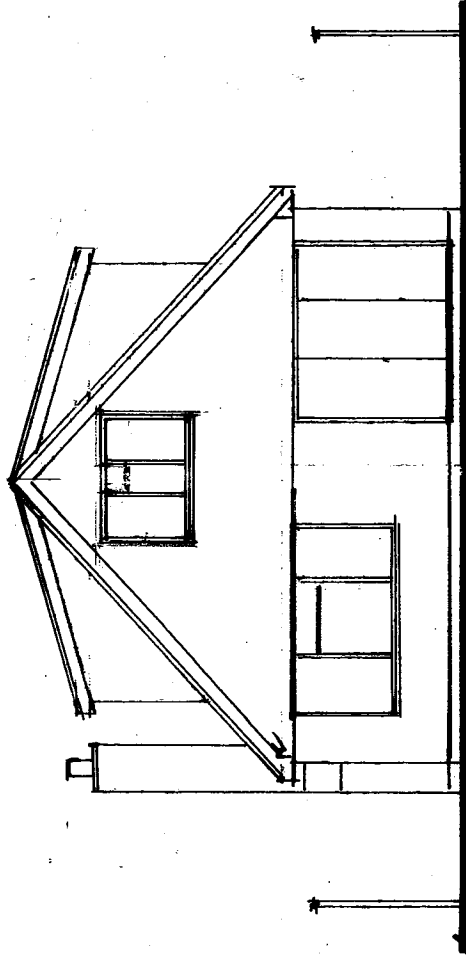

Proposed North Elevation.

Proposed rooms in re-pitched roof at 109 Haslar Crescent, Waterlooville Hants. PO7 6DD

Mr Warren Stanley

Scale 1:50 1:100 Date April 2023

A3 Drawing Number 4

Revision

A/B